


SCALING AND DIMENSIONS:
CONTRACTORS MUST NOT SCALE FROM THIS DRAWING !!
PLANNING PERMISSIONS FOR PLANNING PURPOSES. WE CANNOT ACCEPT RESPONSIBILITY FOR SCALED INACCURACIES.
All dimensions to be checked on site prior to commencement of any work. Notify designer of any discrepancies before ordering materials.

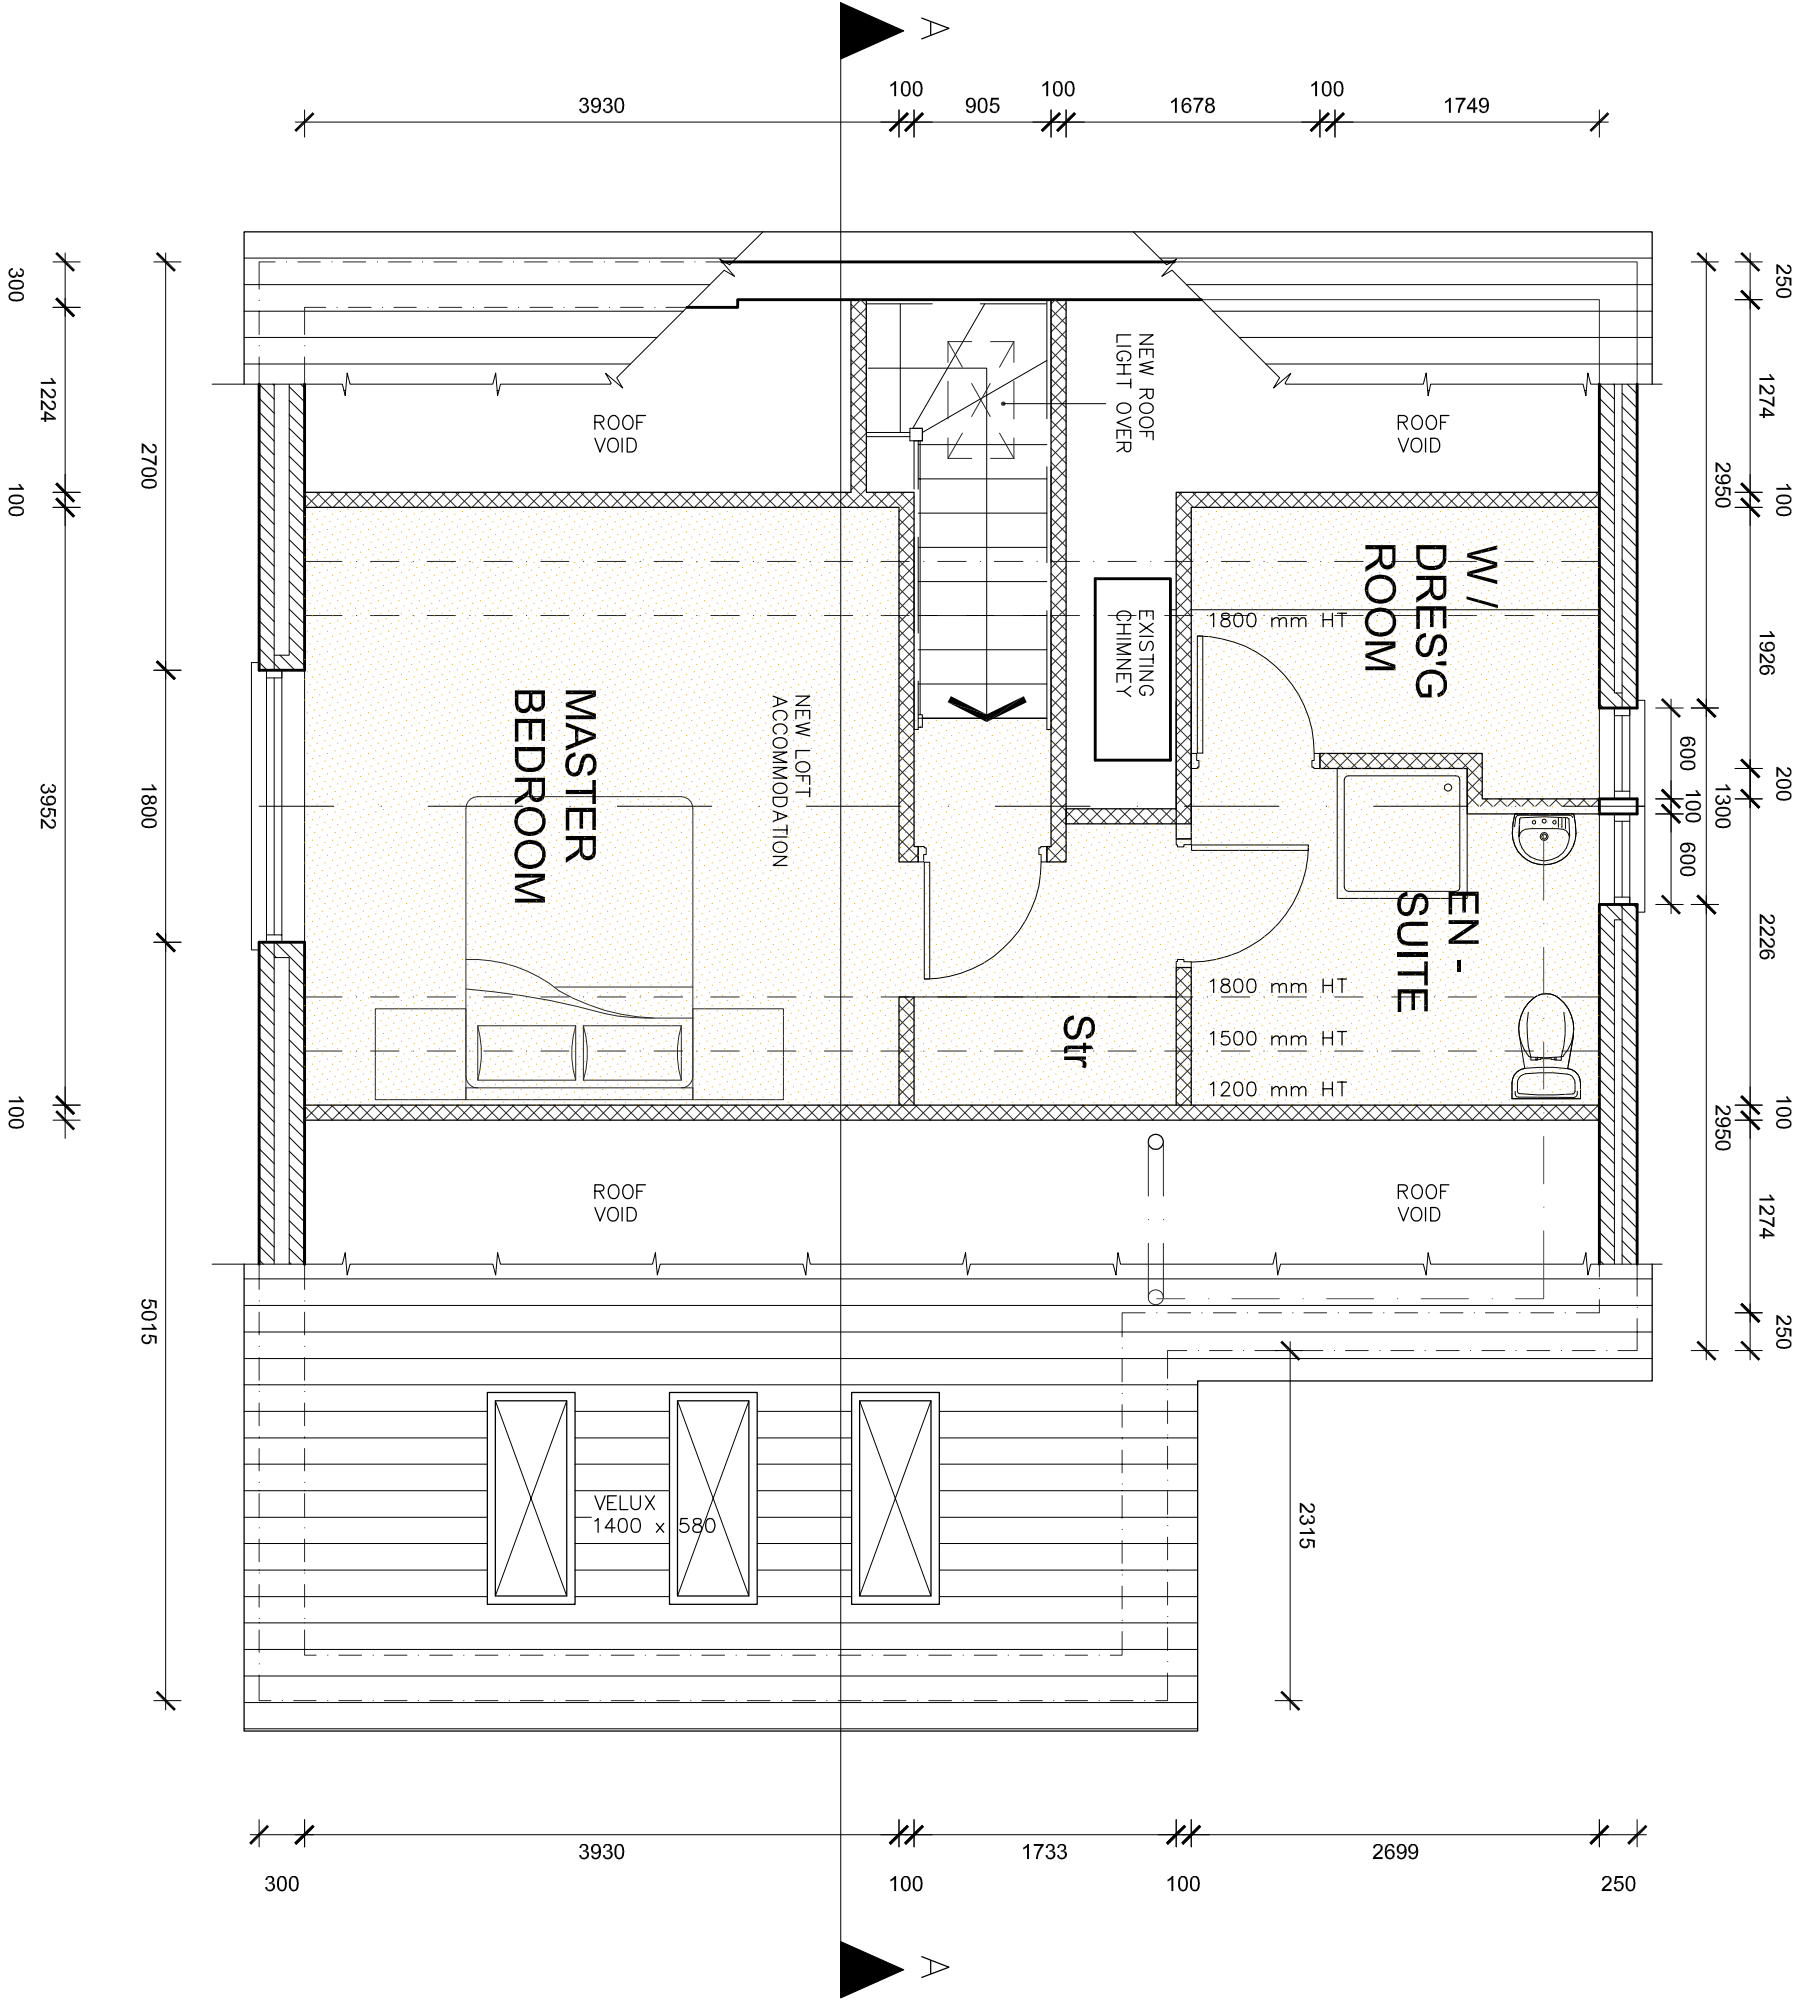

e-mail to : nicholsondn@talktalk.net
Building Design - Fine Art & Design - Computer Graphics - Animation

Paul Nicholson

D e s i g n

36 Nichol Place, Colford St Luke, Somerset TA4 1UD - tel: 01823 619 090

Rev.	Details	Date

Client :	Mr. M. Patterson
Project:	26 Leigh Road, Havant

Title :	Proposed Alterations at 26 Leigh Road Second Floor as Proposed
---------	---

Scale	1:50	Drawing no.	0214 / 22
Date	January 2014		
Drawn by	pn		
Checked by	pn		

