
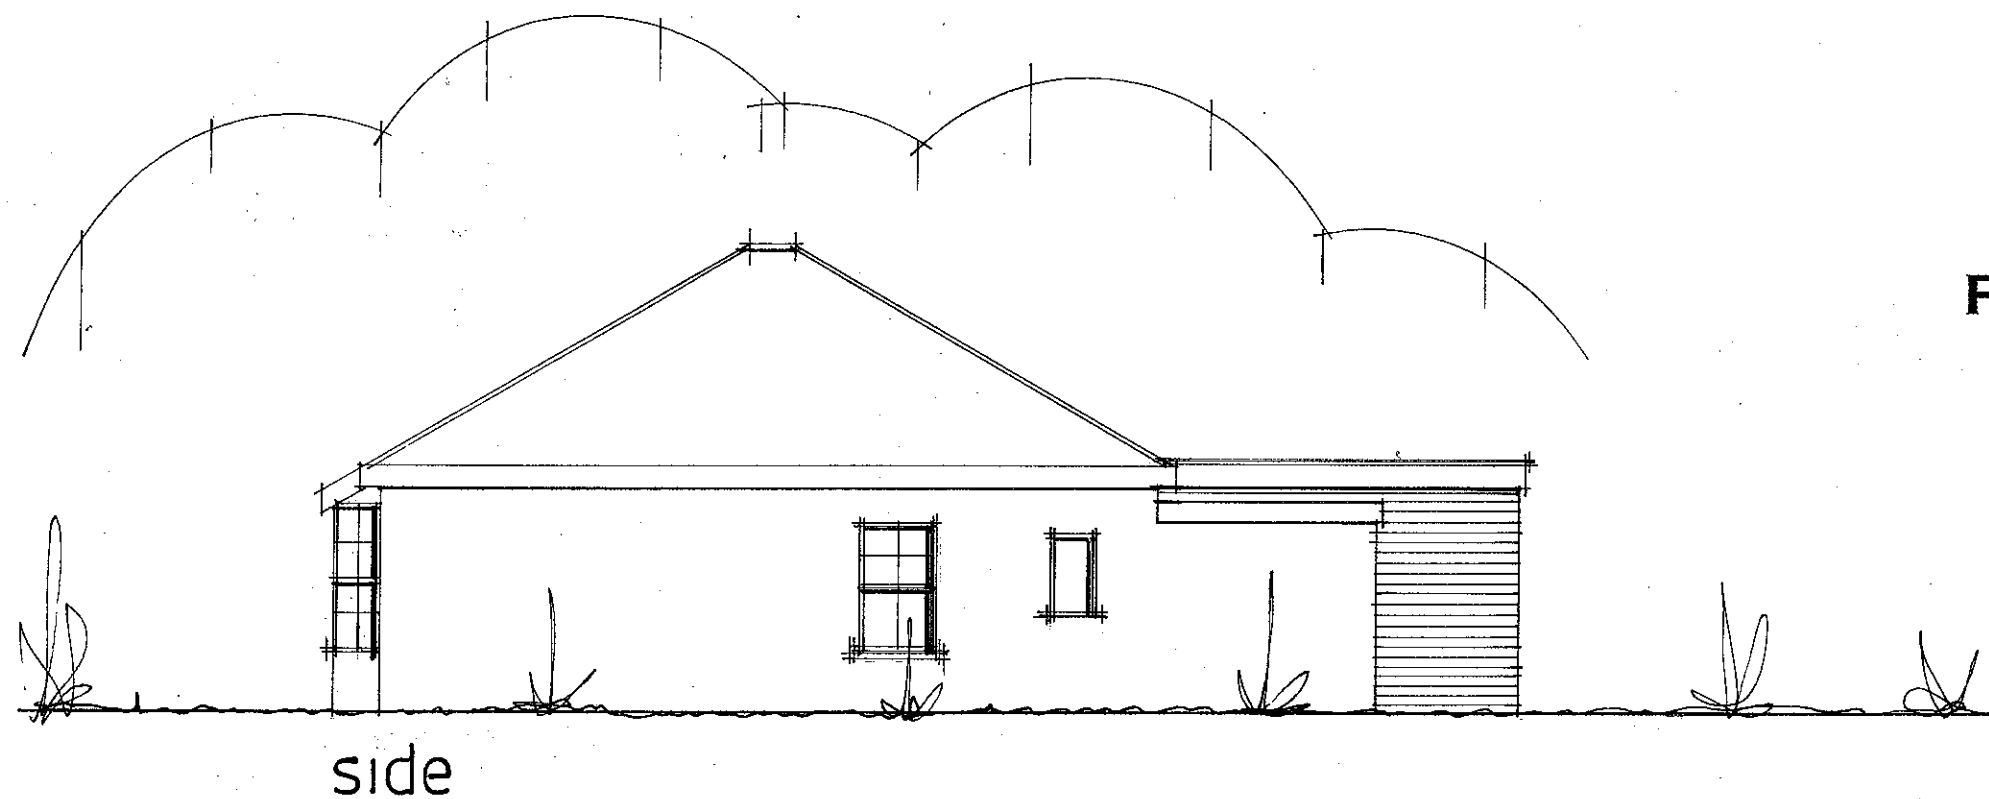


**PROPOSED SINGLE STOREY REAR ADDITION.
41, ST. LEONARDS AVENUE, HAYLING ISLAND, HANTS.
FOR MR & MRS M. TAMBLING.**

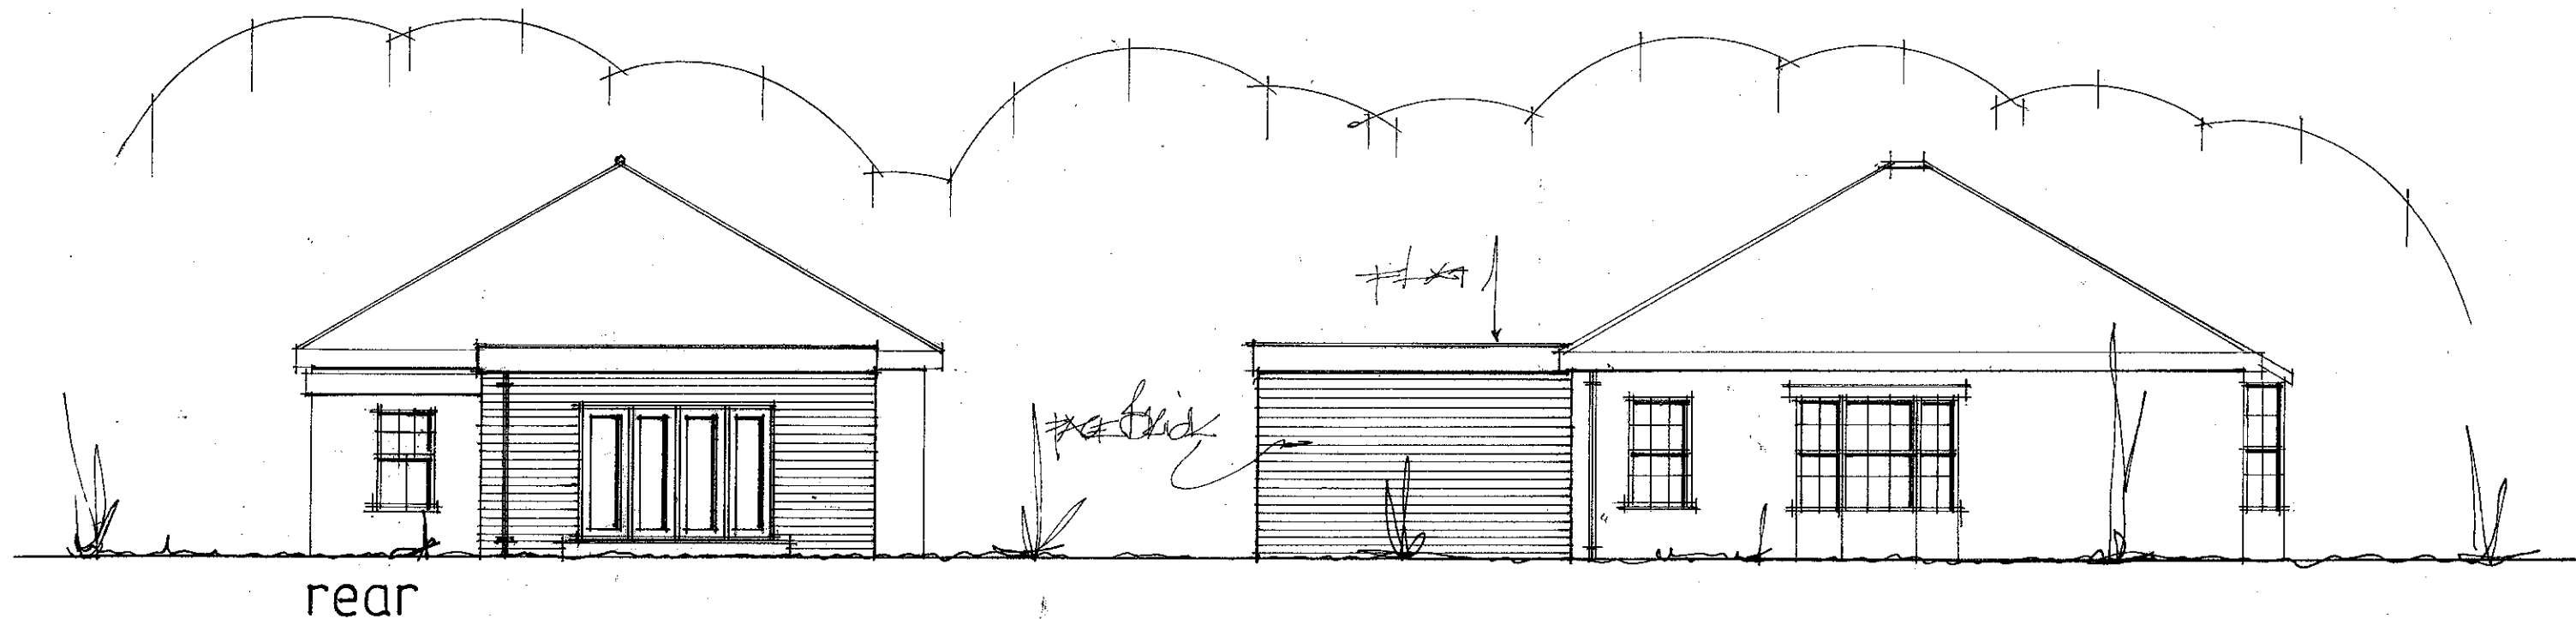

PROPOSED ELEVATIONS

date feb 2013
scale 1:100

PETER J. WALKER MRICS
CHARTERED SURVEYOR
182 SEAFRONT, HAYLING ISLAND, HANTS
PO11 9 AN

TEL: 02392 467571