


PROPOSED NEW FOUR BEDROOM HOUSE.
26, HOLLOW LANE, HAYLING ISLAND, HANTS.
FOR MR A. EDWARDS.

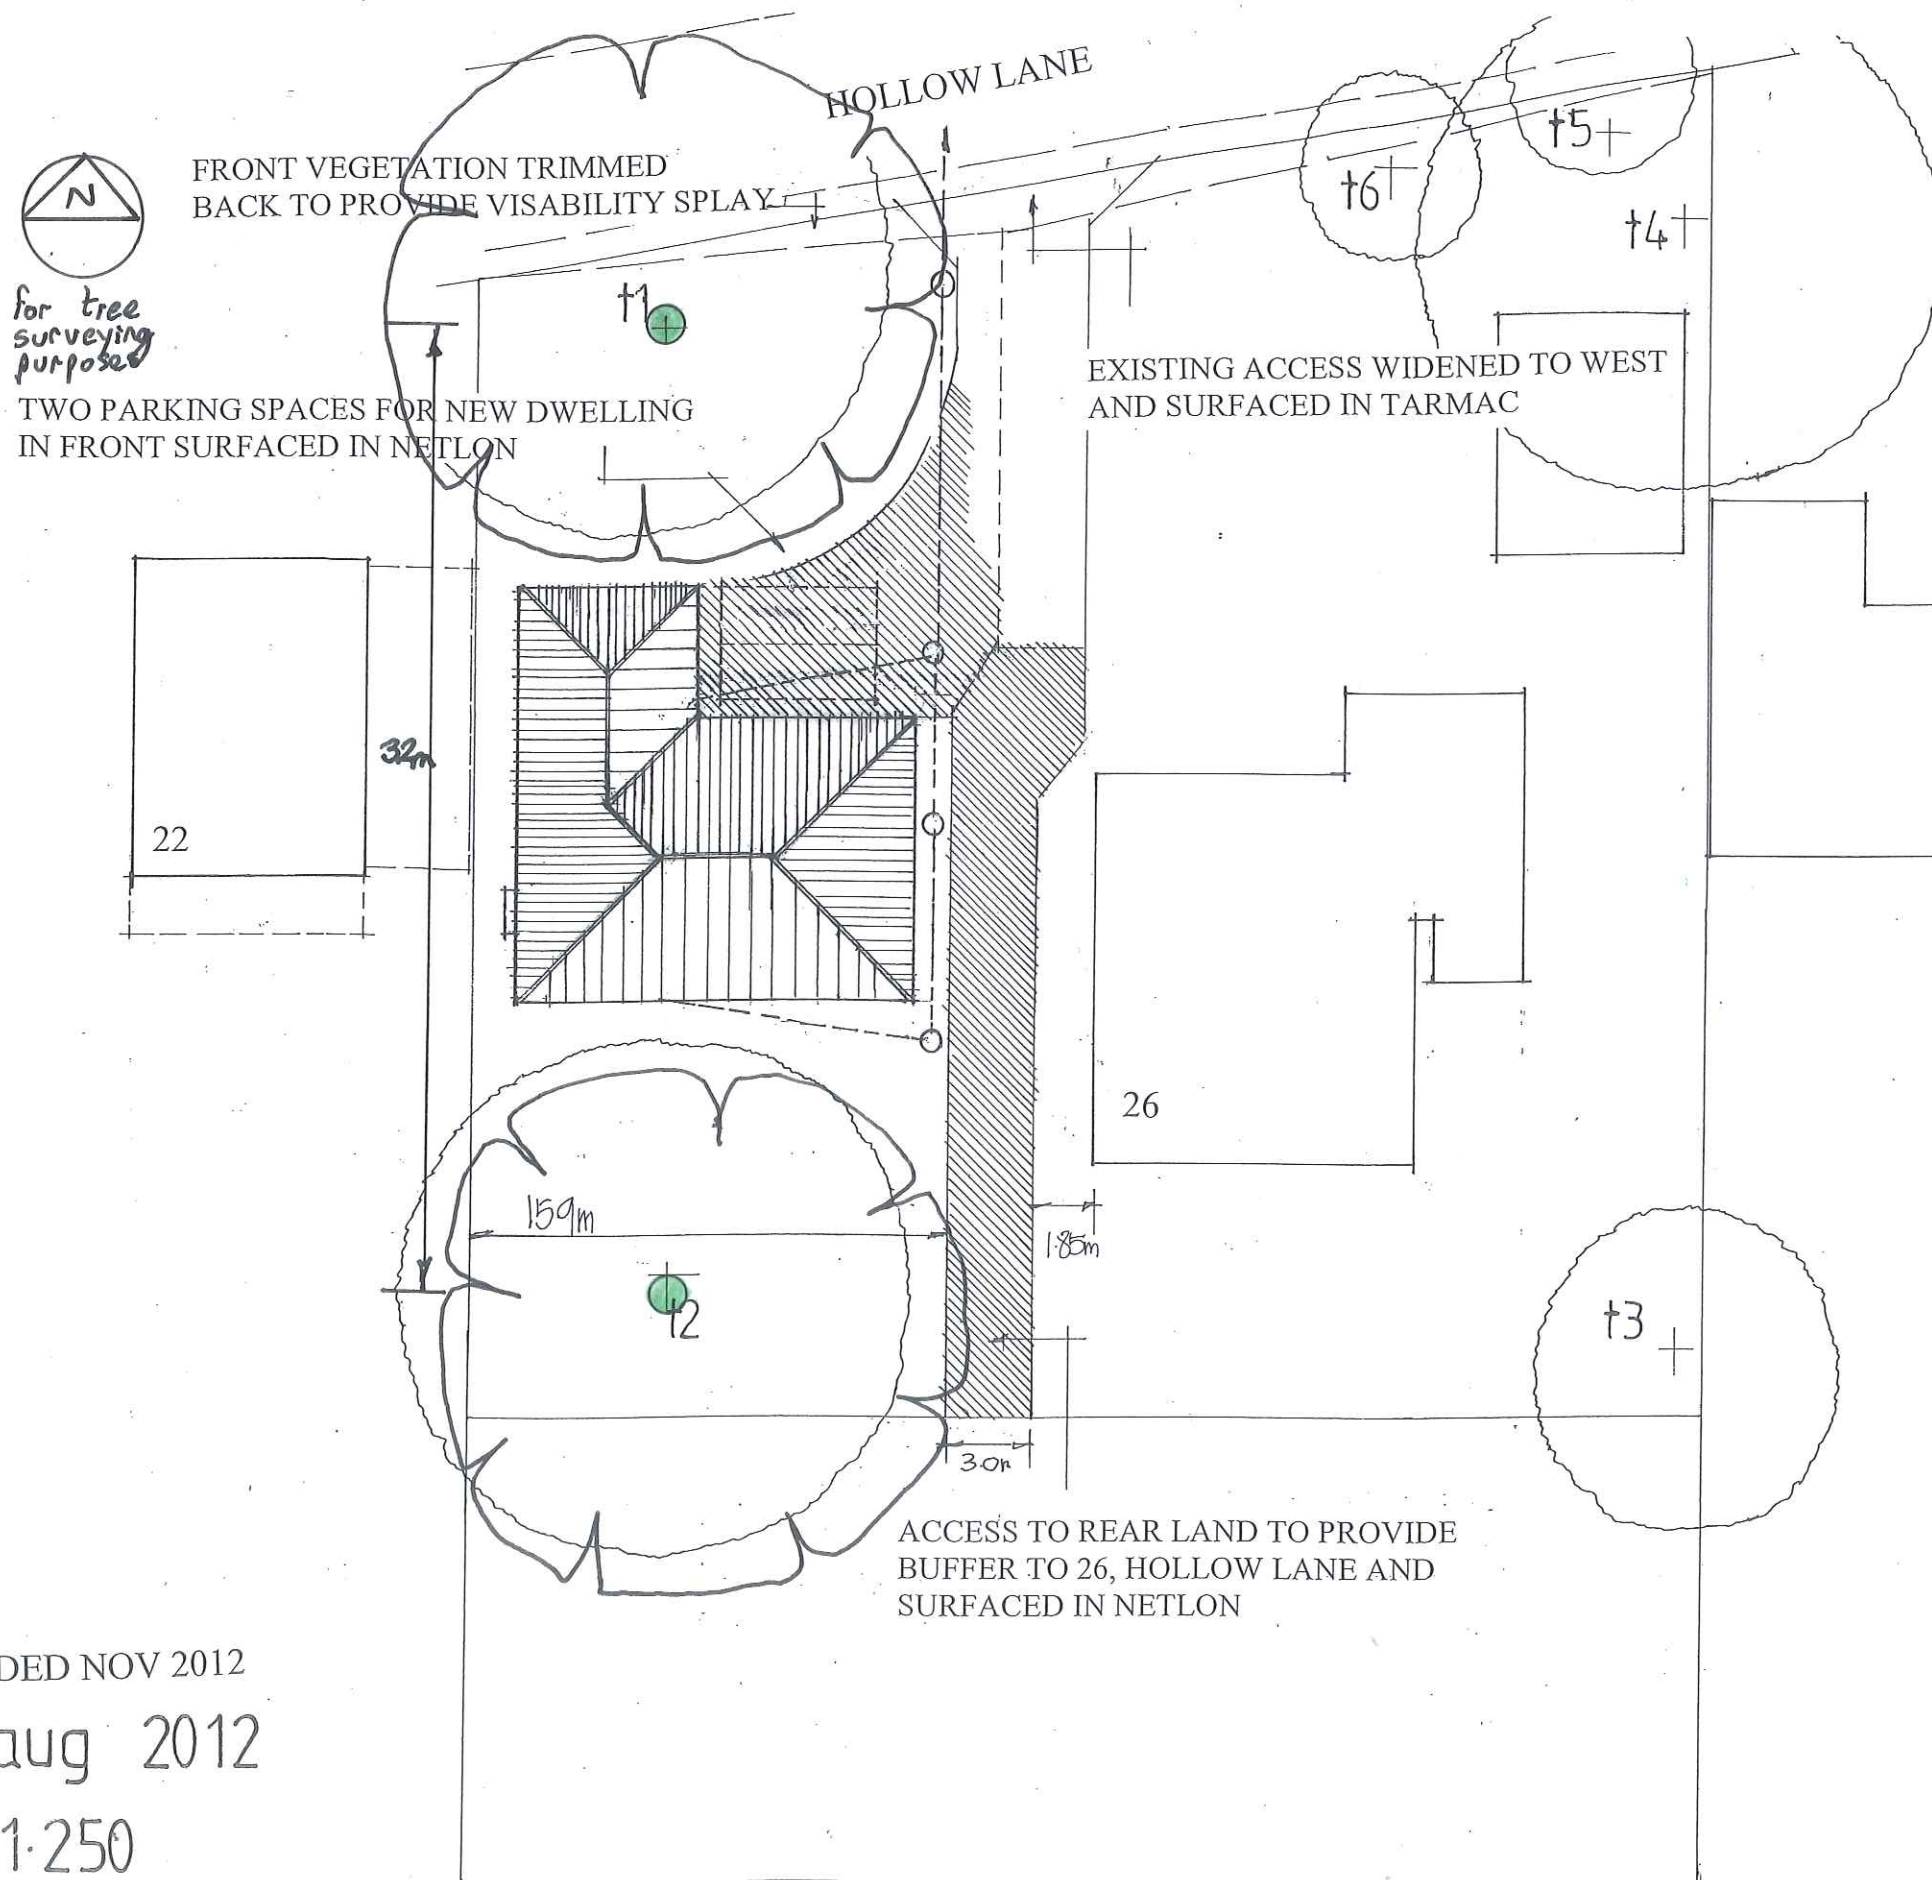


	
project	24/26 Hollow Lane Hayling Island Havant
client	Mr & Mrs A Edwards
title	Tree Survey Plan
dwng no.	BJH.01
scale	1:250 @ A3
date	November 2012
job no	0605
drawn by	bjh
Bernie Harverson M.Arb. 3 Foxcombe Cottages • South Haring • West Sussex • GU81 5PL tel: 01730 825297 • mob: 07875 530604 • email: bernie.harverson@virgin.net • VAT Reg No. 681 5356 16	

AMENDED NOV 2012
date aug 2012
scale 1:250

PETER J. WALKER MRICS
CHARTERED SURVEYOR
182 SEAFRONT, HAYLING ISLAND, HANTS
PO11 9 AN

TEL: 02392 467571

project	24/26 Hollow Lane Hayling Island Havant
client	Mr & Mrs A Edwards
title	Root Protection Plan
dwng no.	BJH.02
scale	1:250 @ A3
date	November 2012
job no	0605
drawn by	bjh
Bernie Harverson M.Arb. 3 foxcombe cottages • south hawting • west sussex • g031 5pl tel: 01739 825297 • mob: 07875 520681 • email: bernie.harverson@virgin.net • VAT Reg No. 881 5866 16	

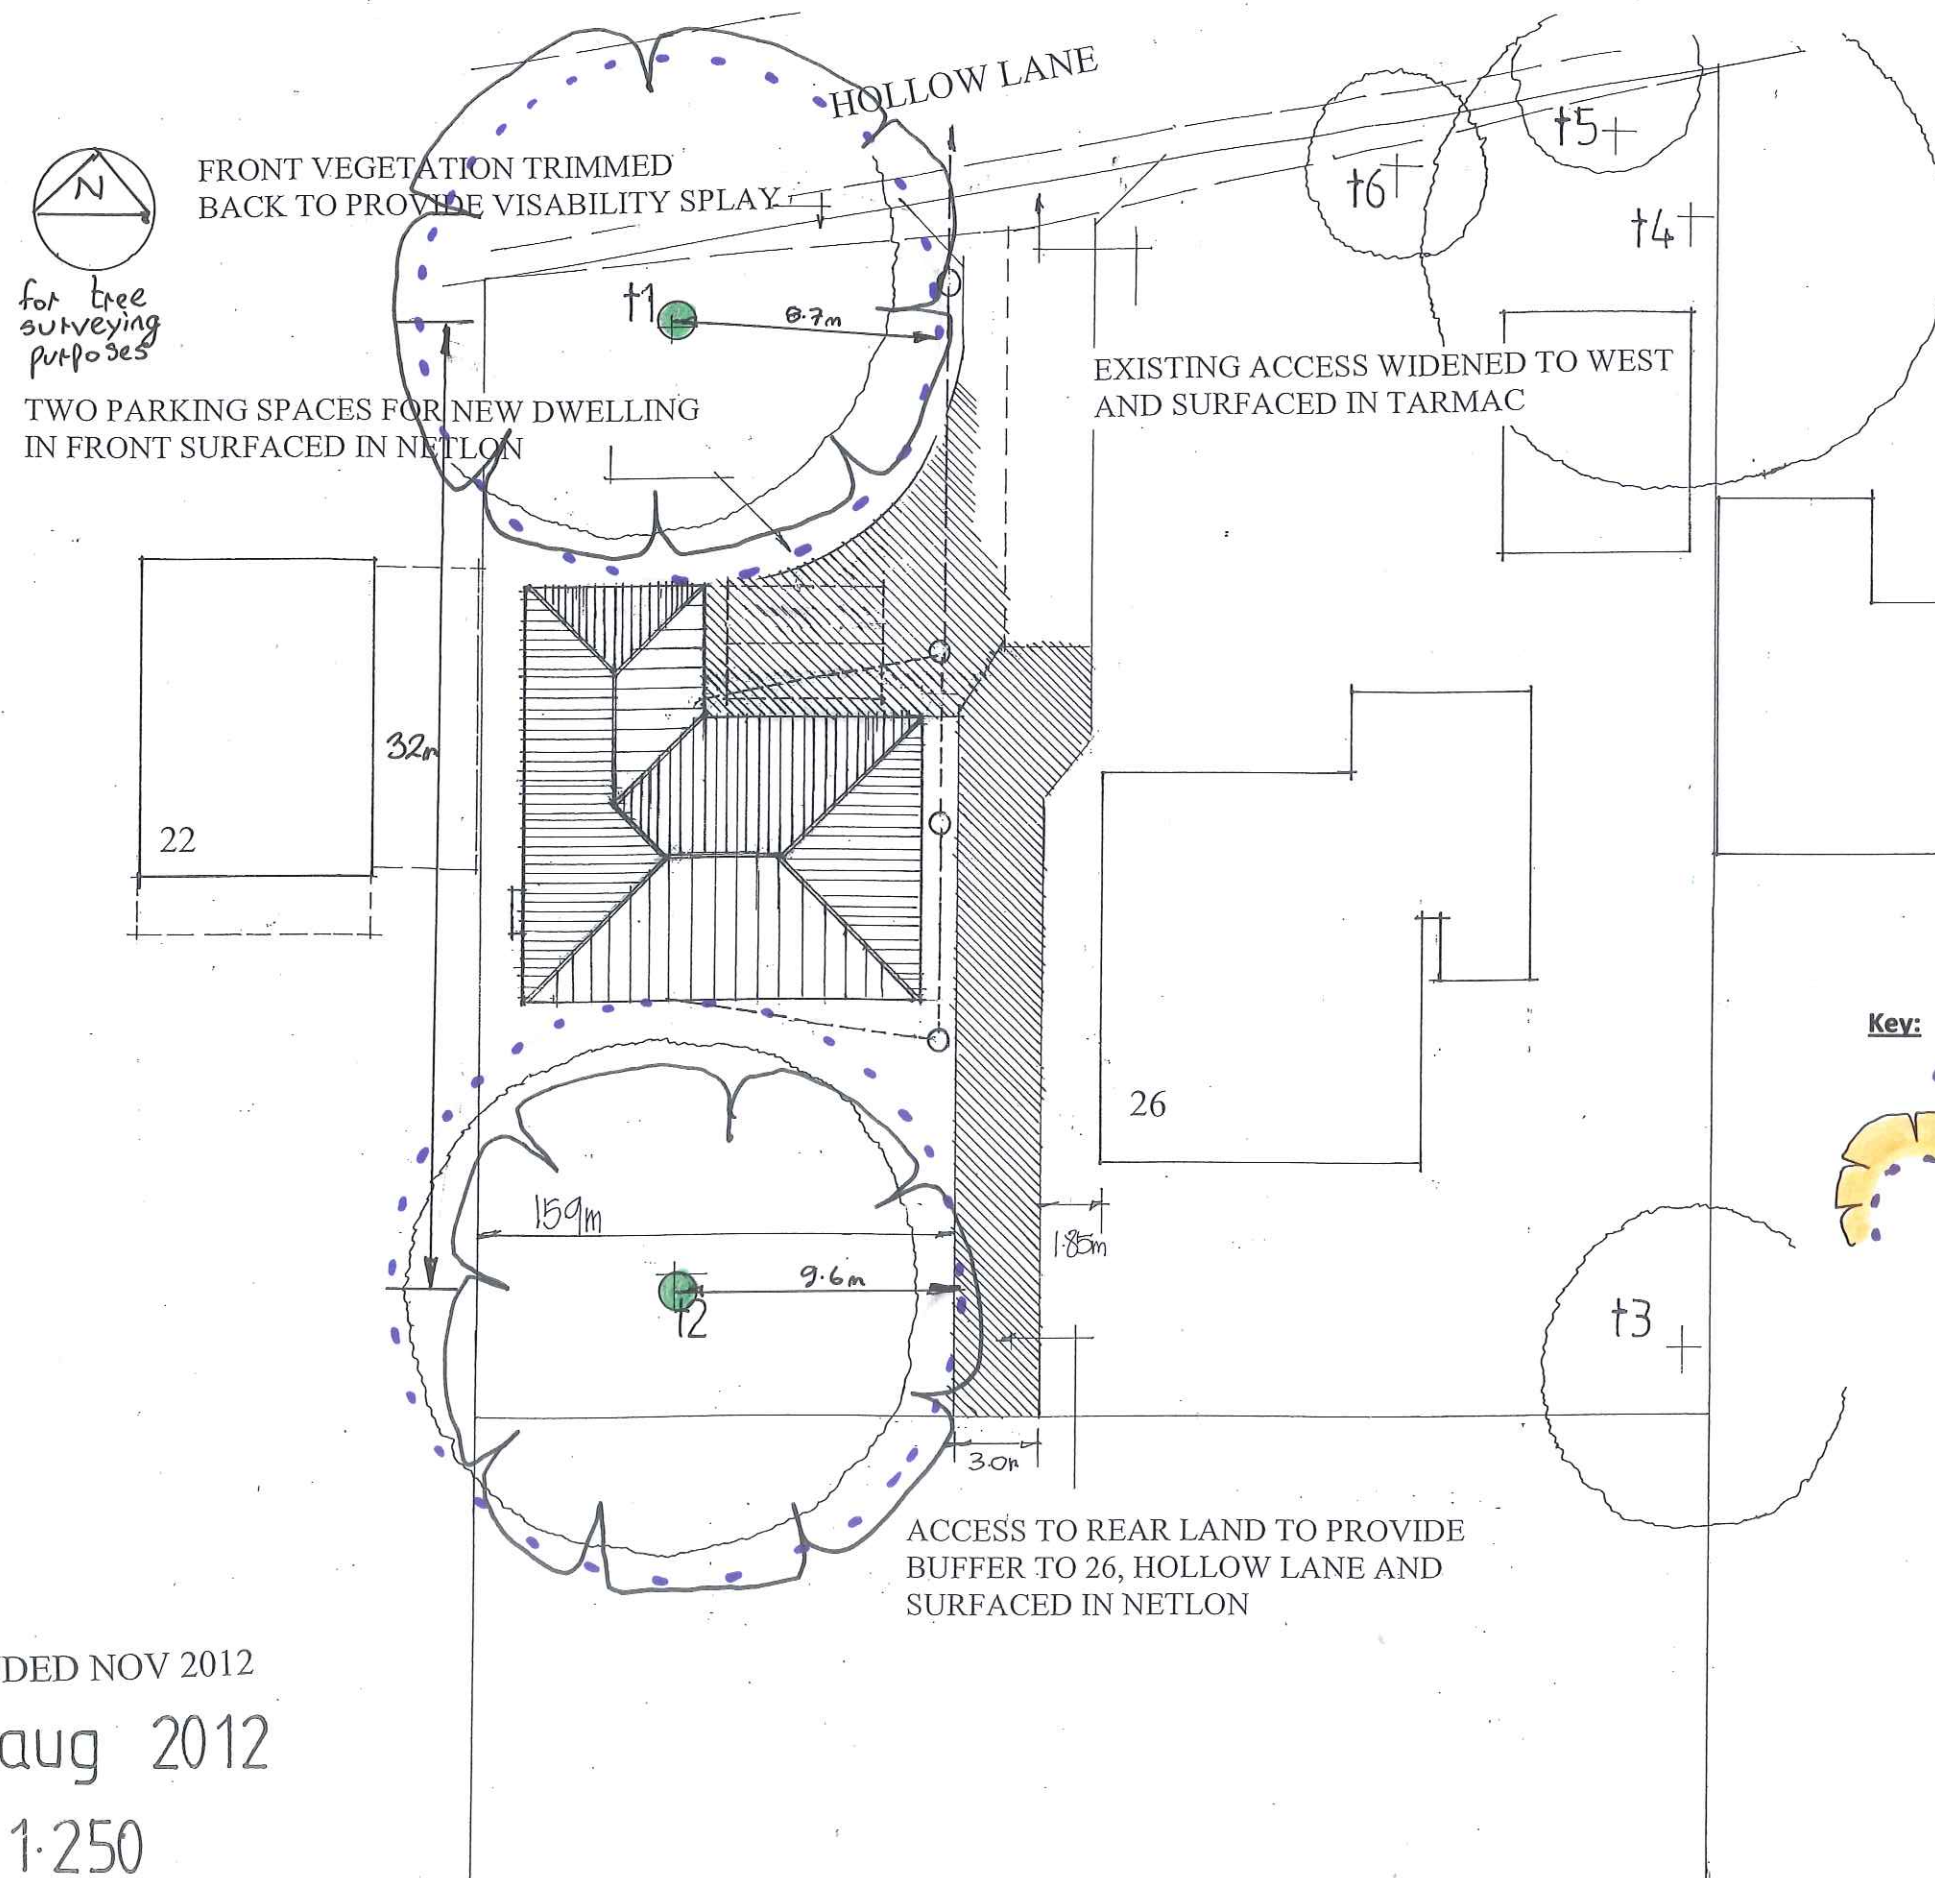


AMENDED NOV 2012
date aug 2012
scale 1:250

PETER J. WALKER MRICS
CHARTERED SURVEYOR
182 SEAFRONT, HAYLING ISLAND, HANTS
PO11 9 AN

TEL: 02392 467571

PROPOSED NEW FOUR BEDROOM HOUSE.
26, HOLLOW LANE, HAYLING ISLAND, HANTS.
FOR MR A. EDWARDS.

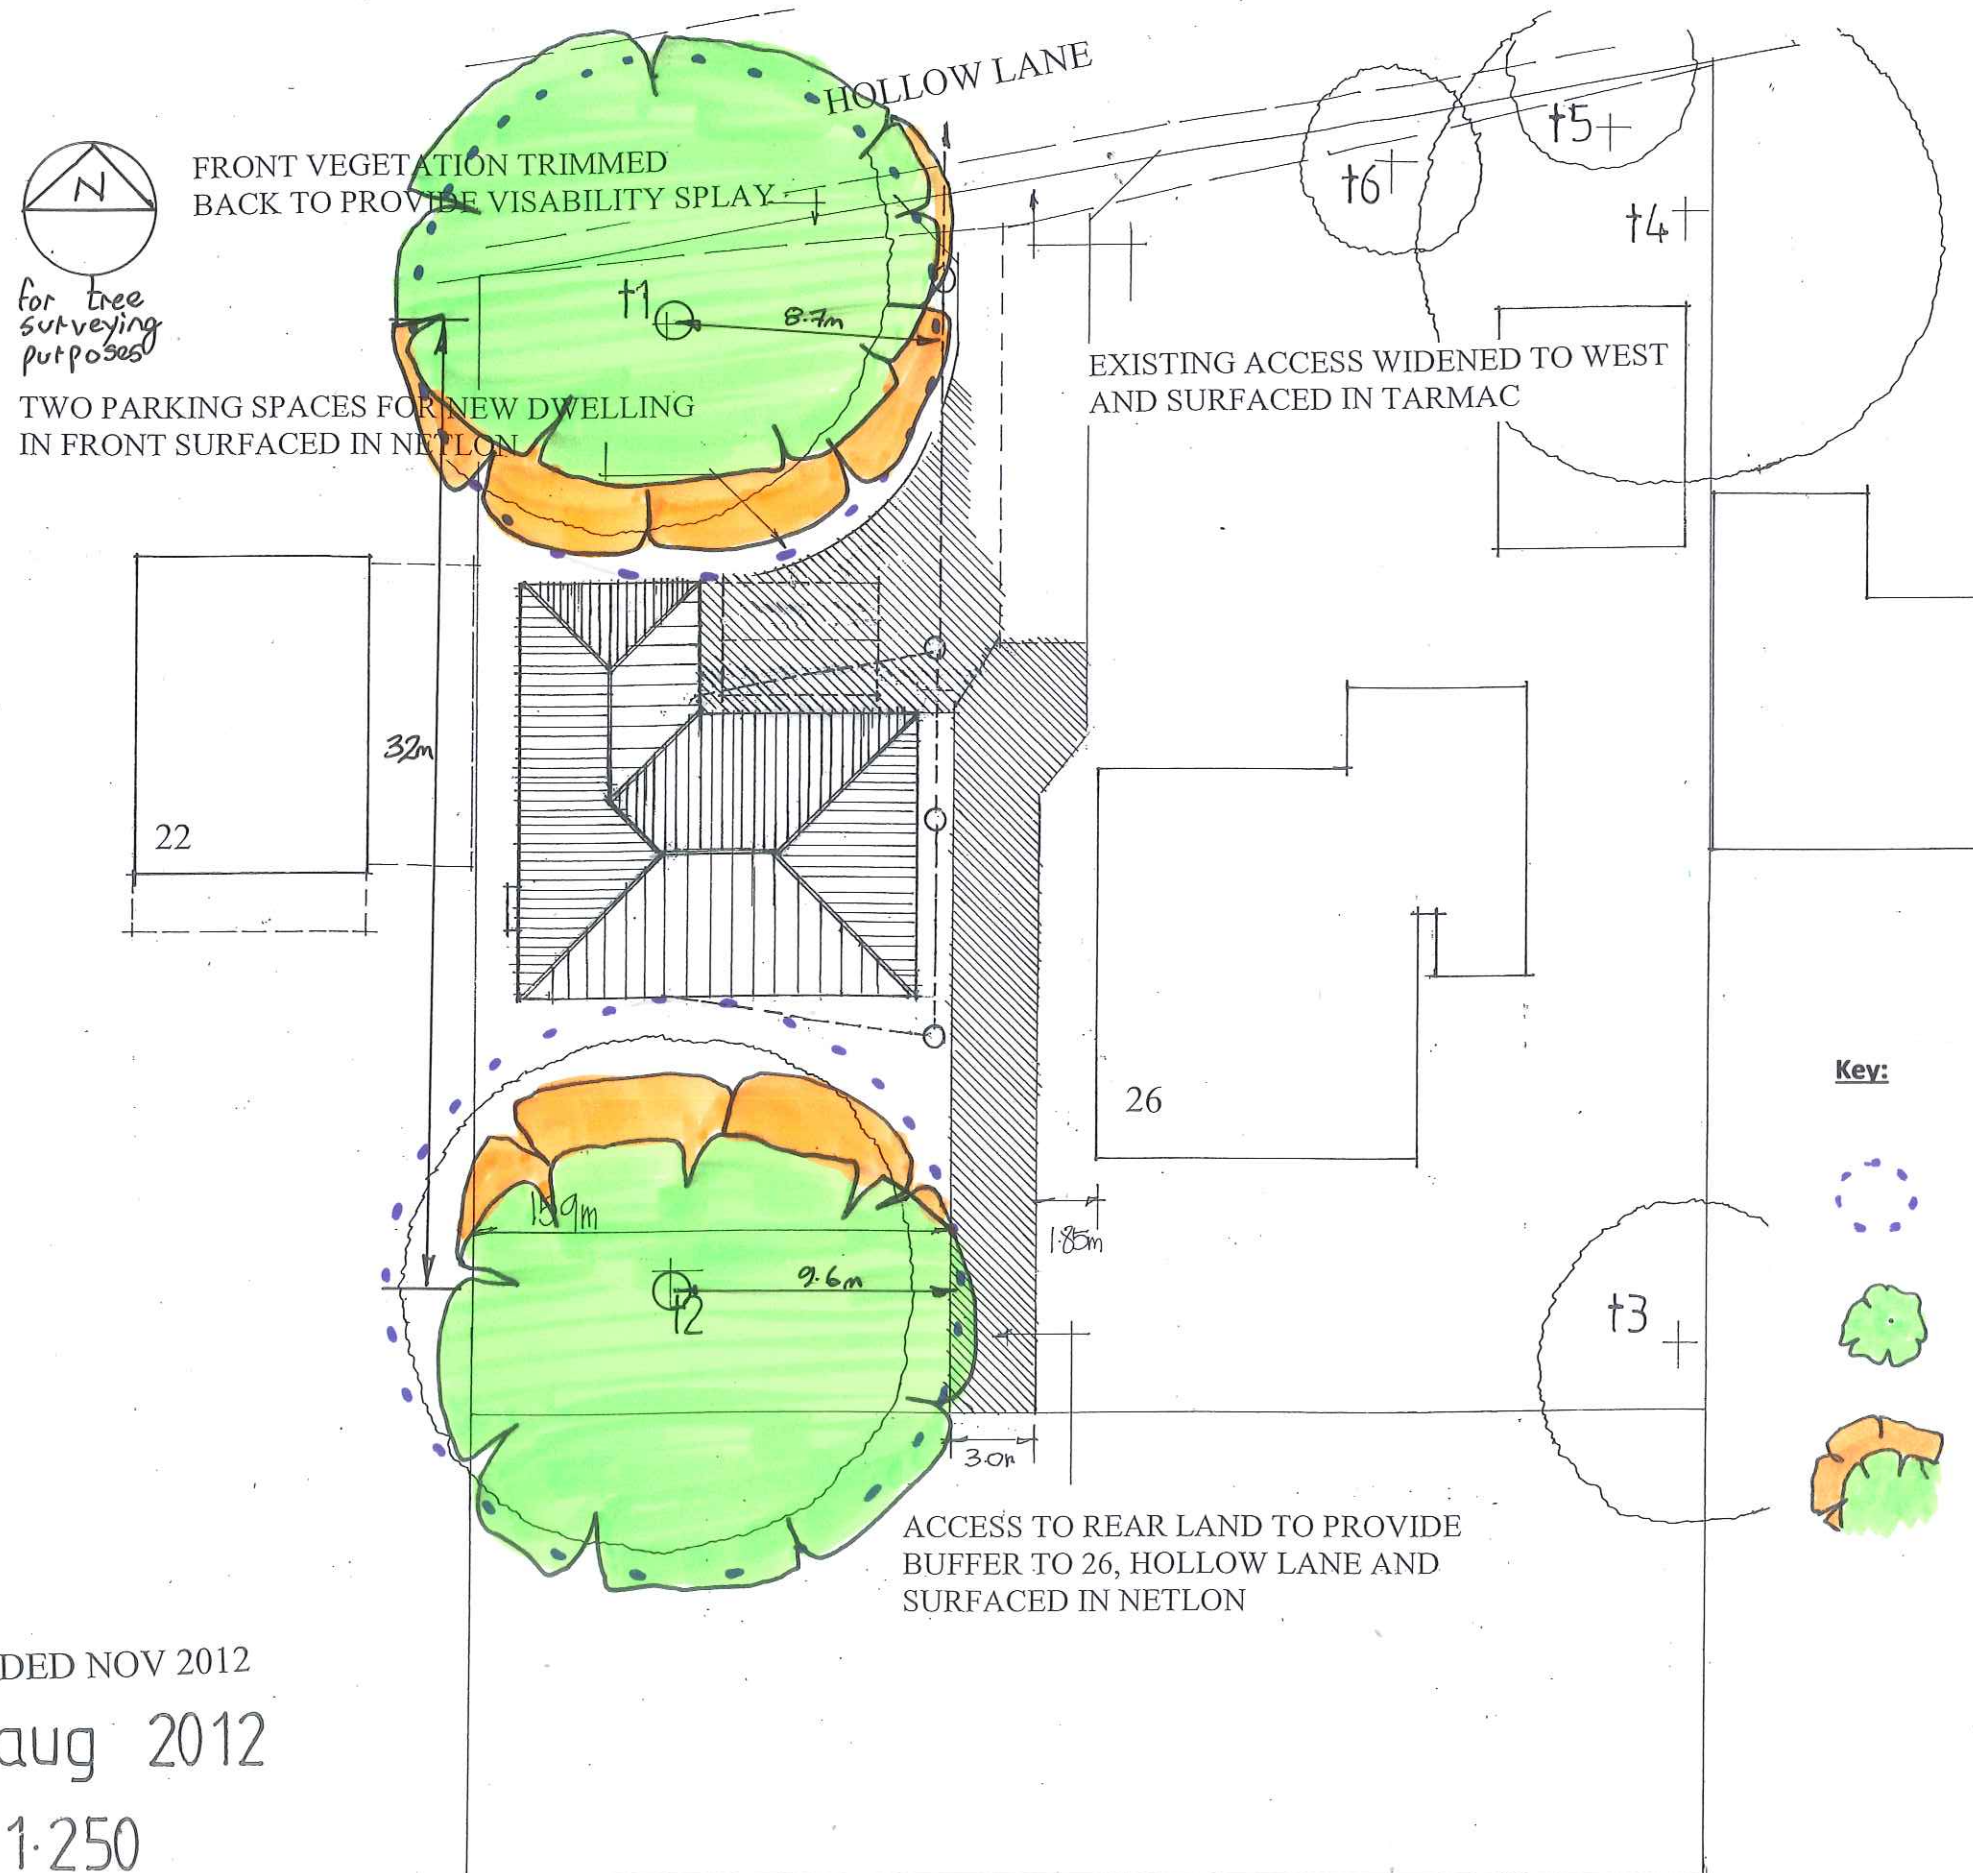

	
project	24/26 Hollow Lane Hayling Island Havant
client	Mr & Mrs A Edwards
title	Tree Retentions & Removals Plan
dwng no.	BJH.03
scale	1:250 @ A3
date	November 2012
job no	0605
drawn by	bjh
Bernie Harverson M.Arb. 3 fivcombe cottages • south hants • west sussex • GU31 5PJ tel: 01730 629297 • mob: 07875 520081 • email: bernie.harverson@virgin.net • VAT Reg No. 651 2056 16	

AMENDED NOV 2012
date aug 2012
scale 1:250

PETER J. WALKER MRICS
CHARTERED SURVEYOR
182 SEAFRONT, HAYLING ISLAND, HANTS
PO11 9 AN

TEL: 02392 467571