


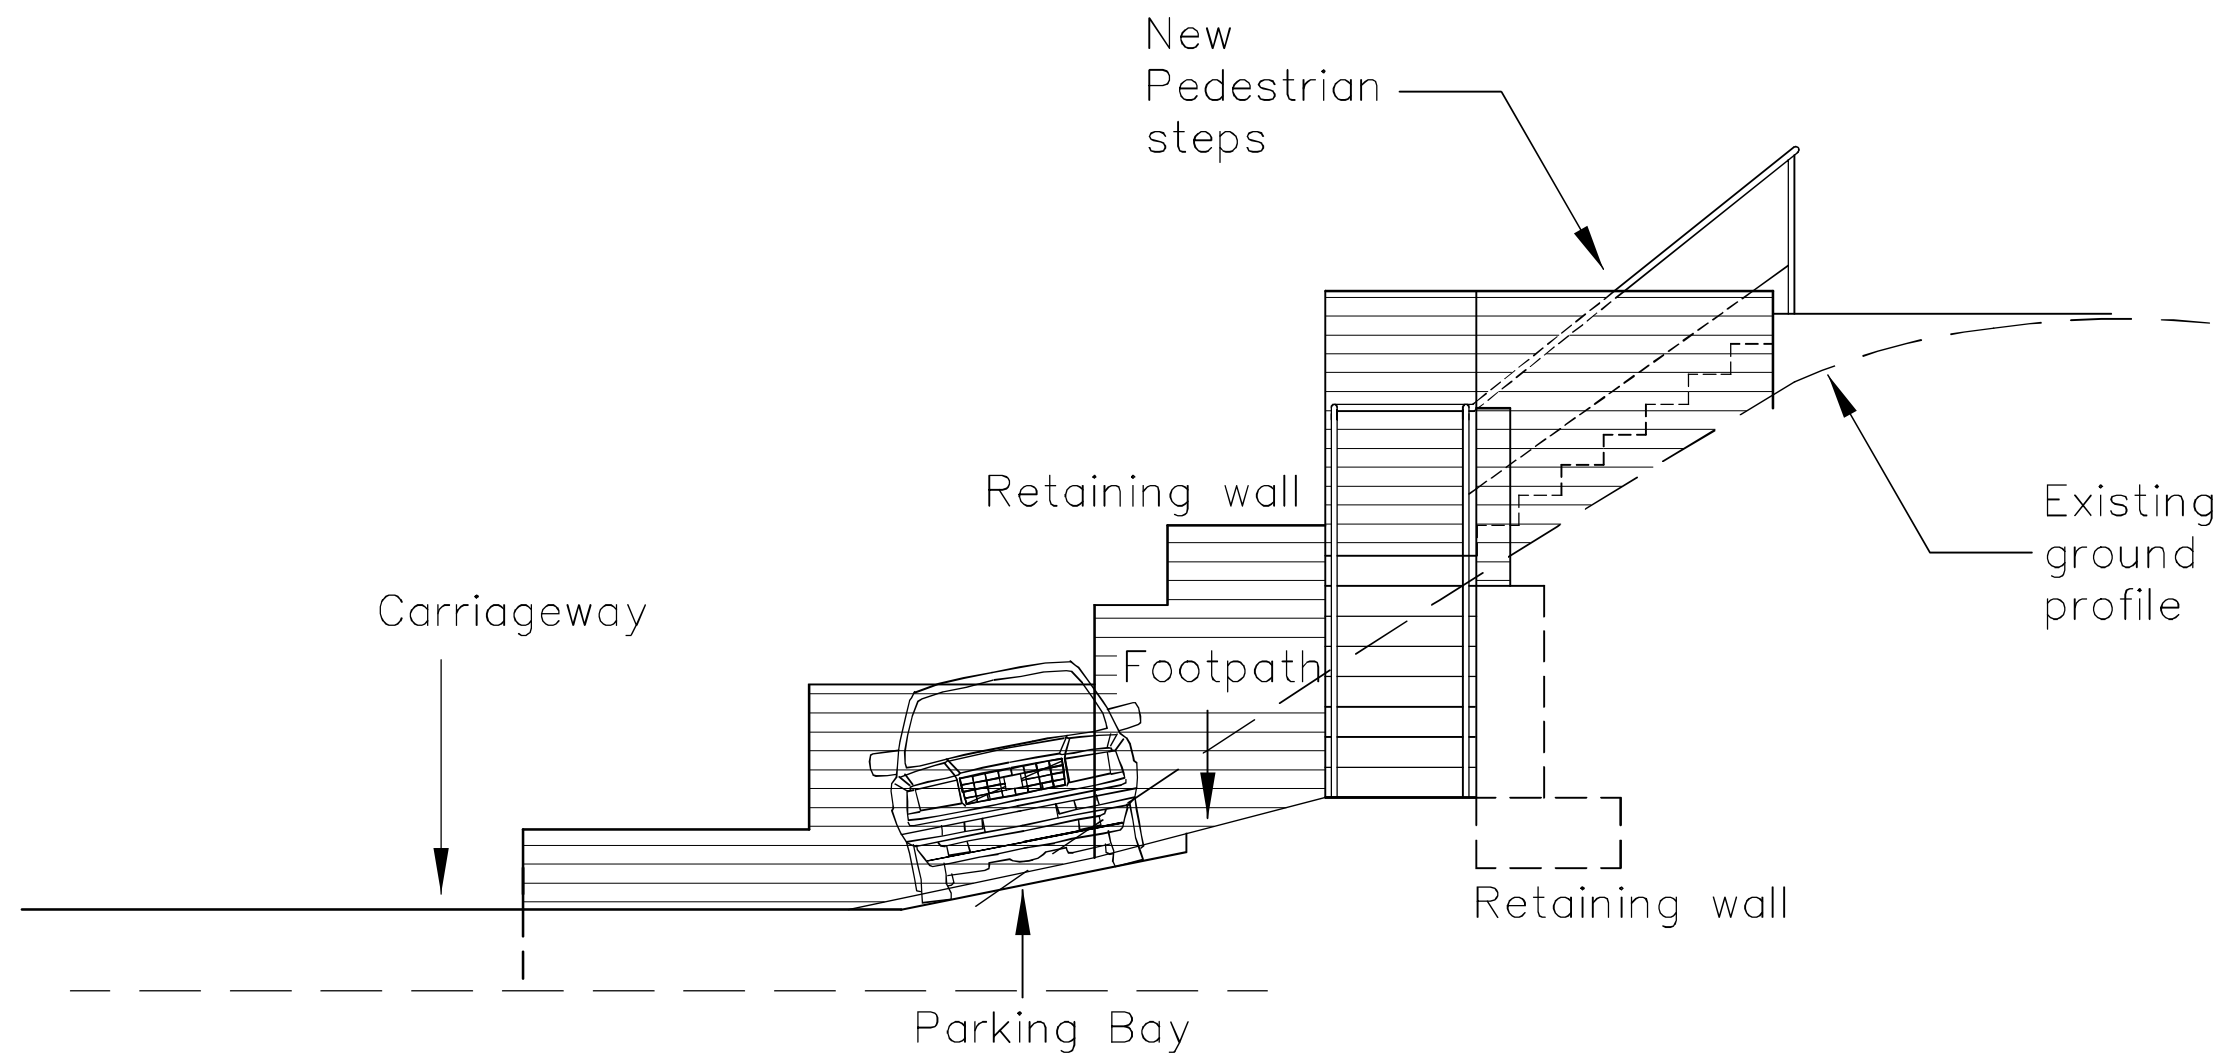

32 Bedhampton Hill
 Havant
 P09 3JW
 metres

NEW ACCESS
 CROSS SECTION
 (WEST)

Revisions

A.
 B.
 C.

10

Martin Critchley
 Chartered Architect
 7 North Street
 Havant, Hampshire, PO9 1PW
 023 92 474 919
 critchleyarchitect@hotmail.com

Scale A3 = 1:50
 Drawn MHC
 Date 07/04/14

1343-504⁰