

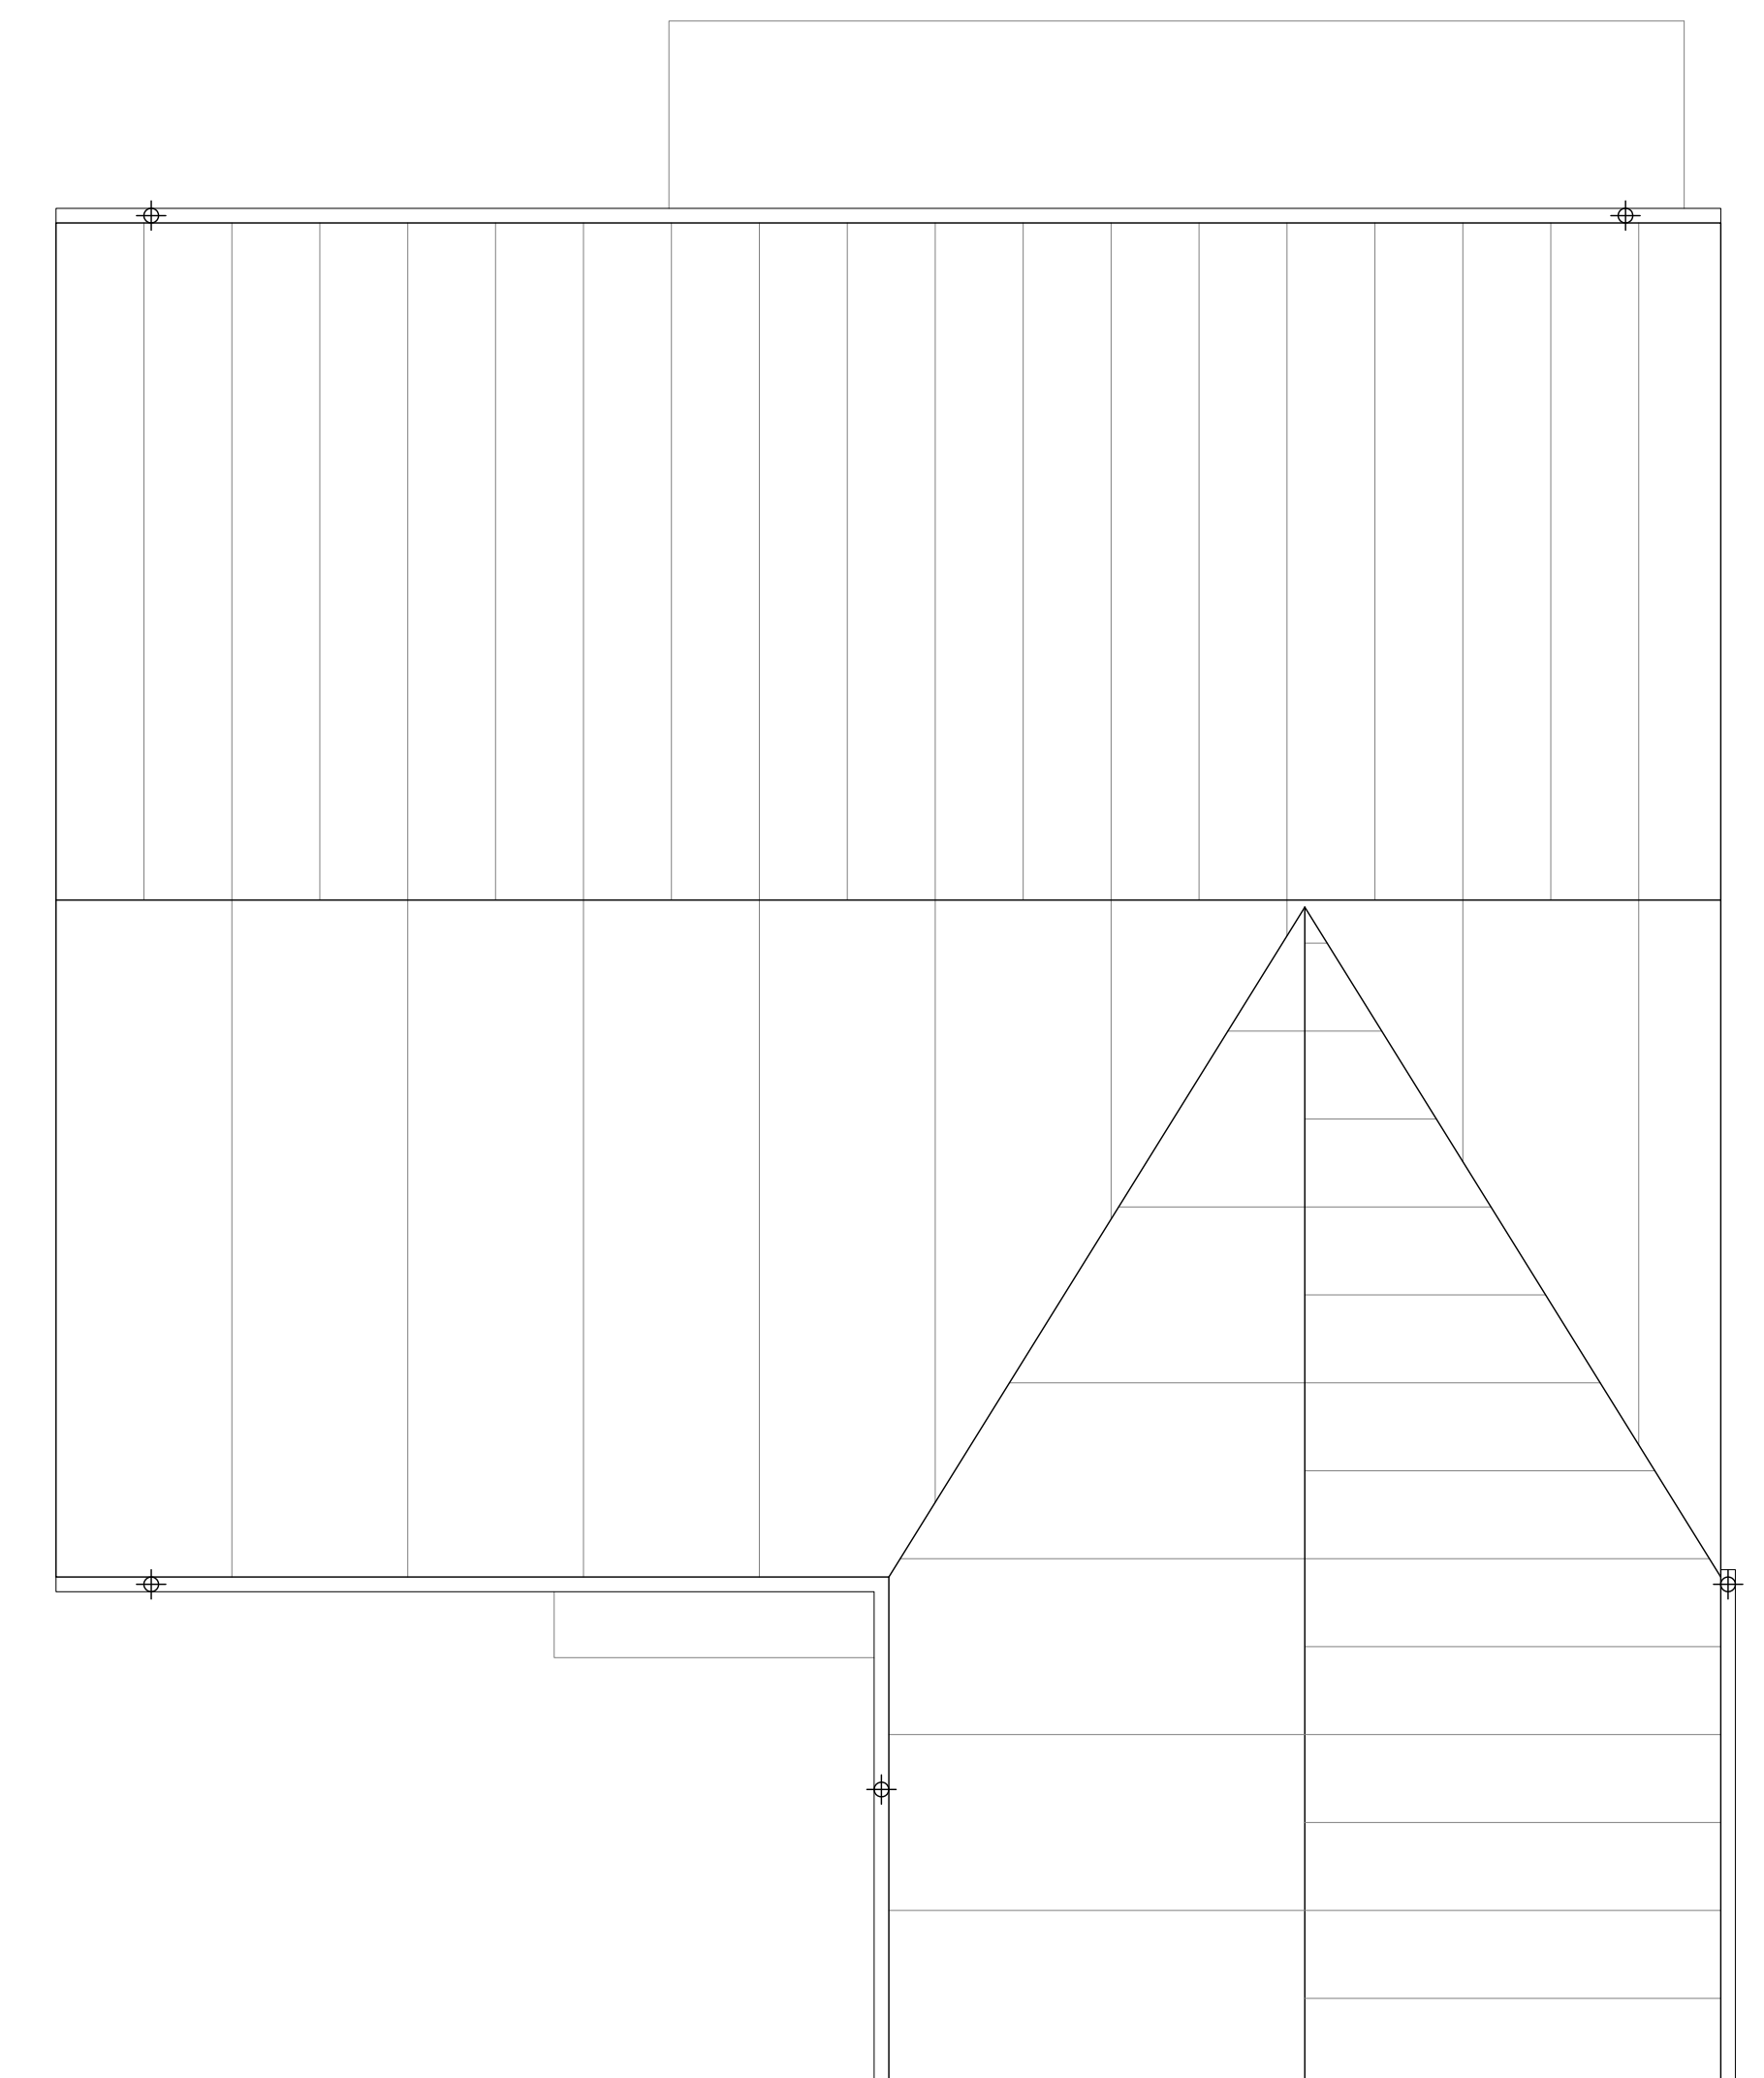


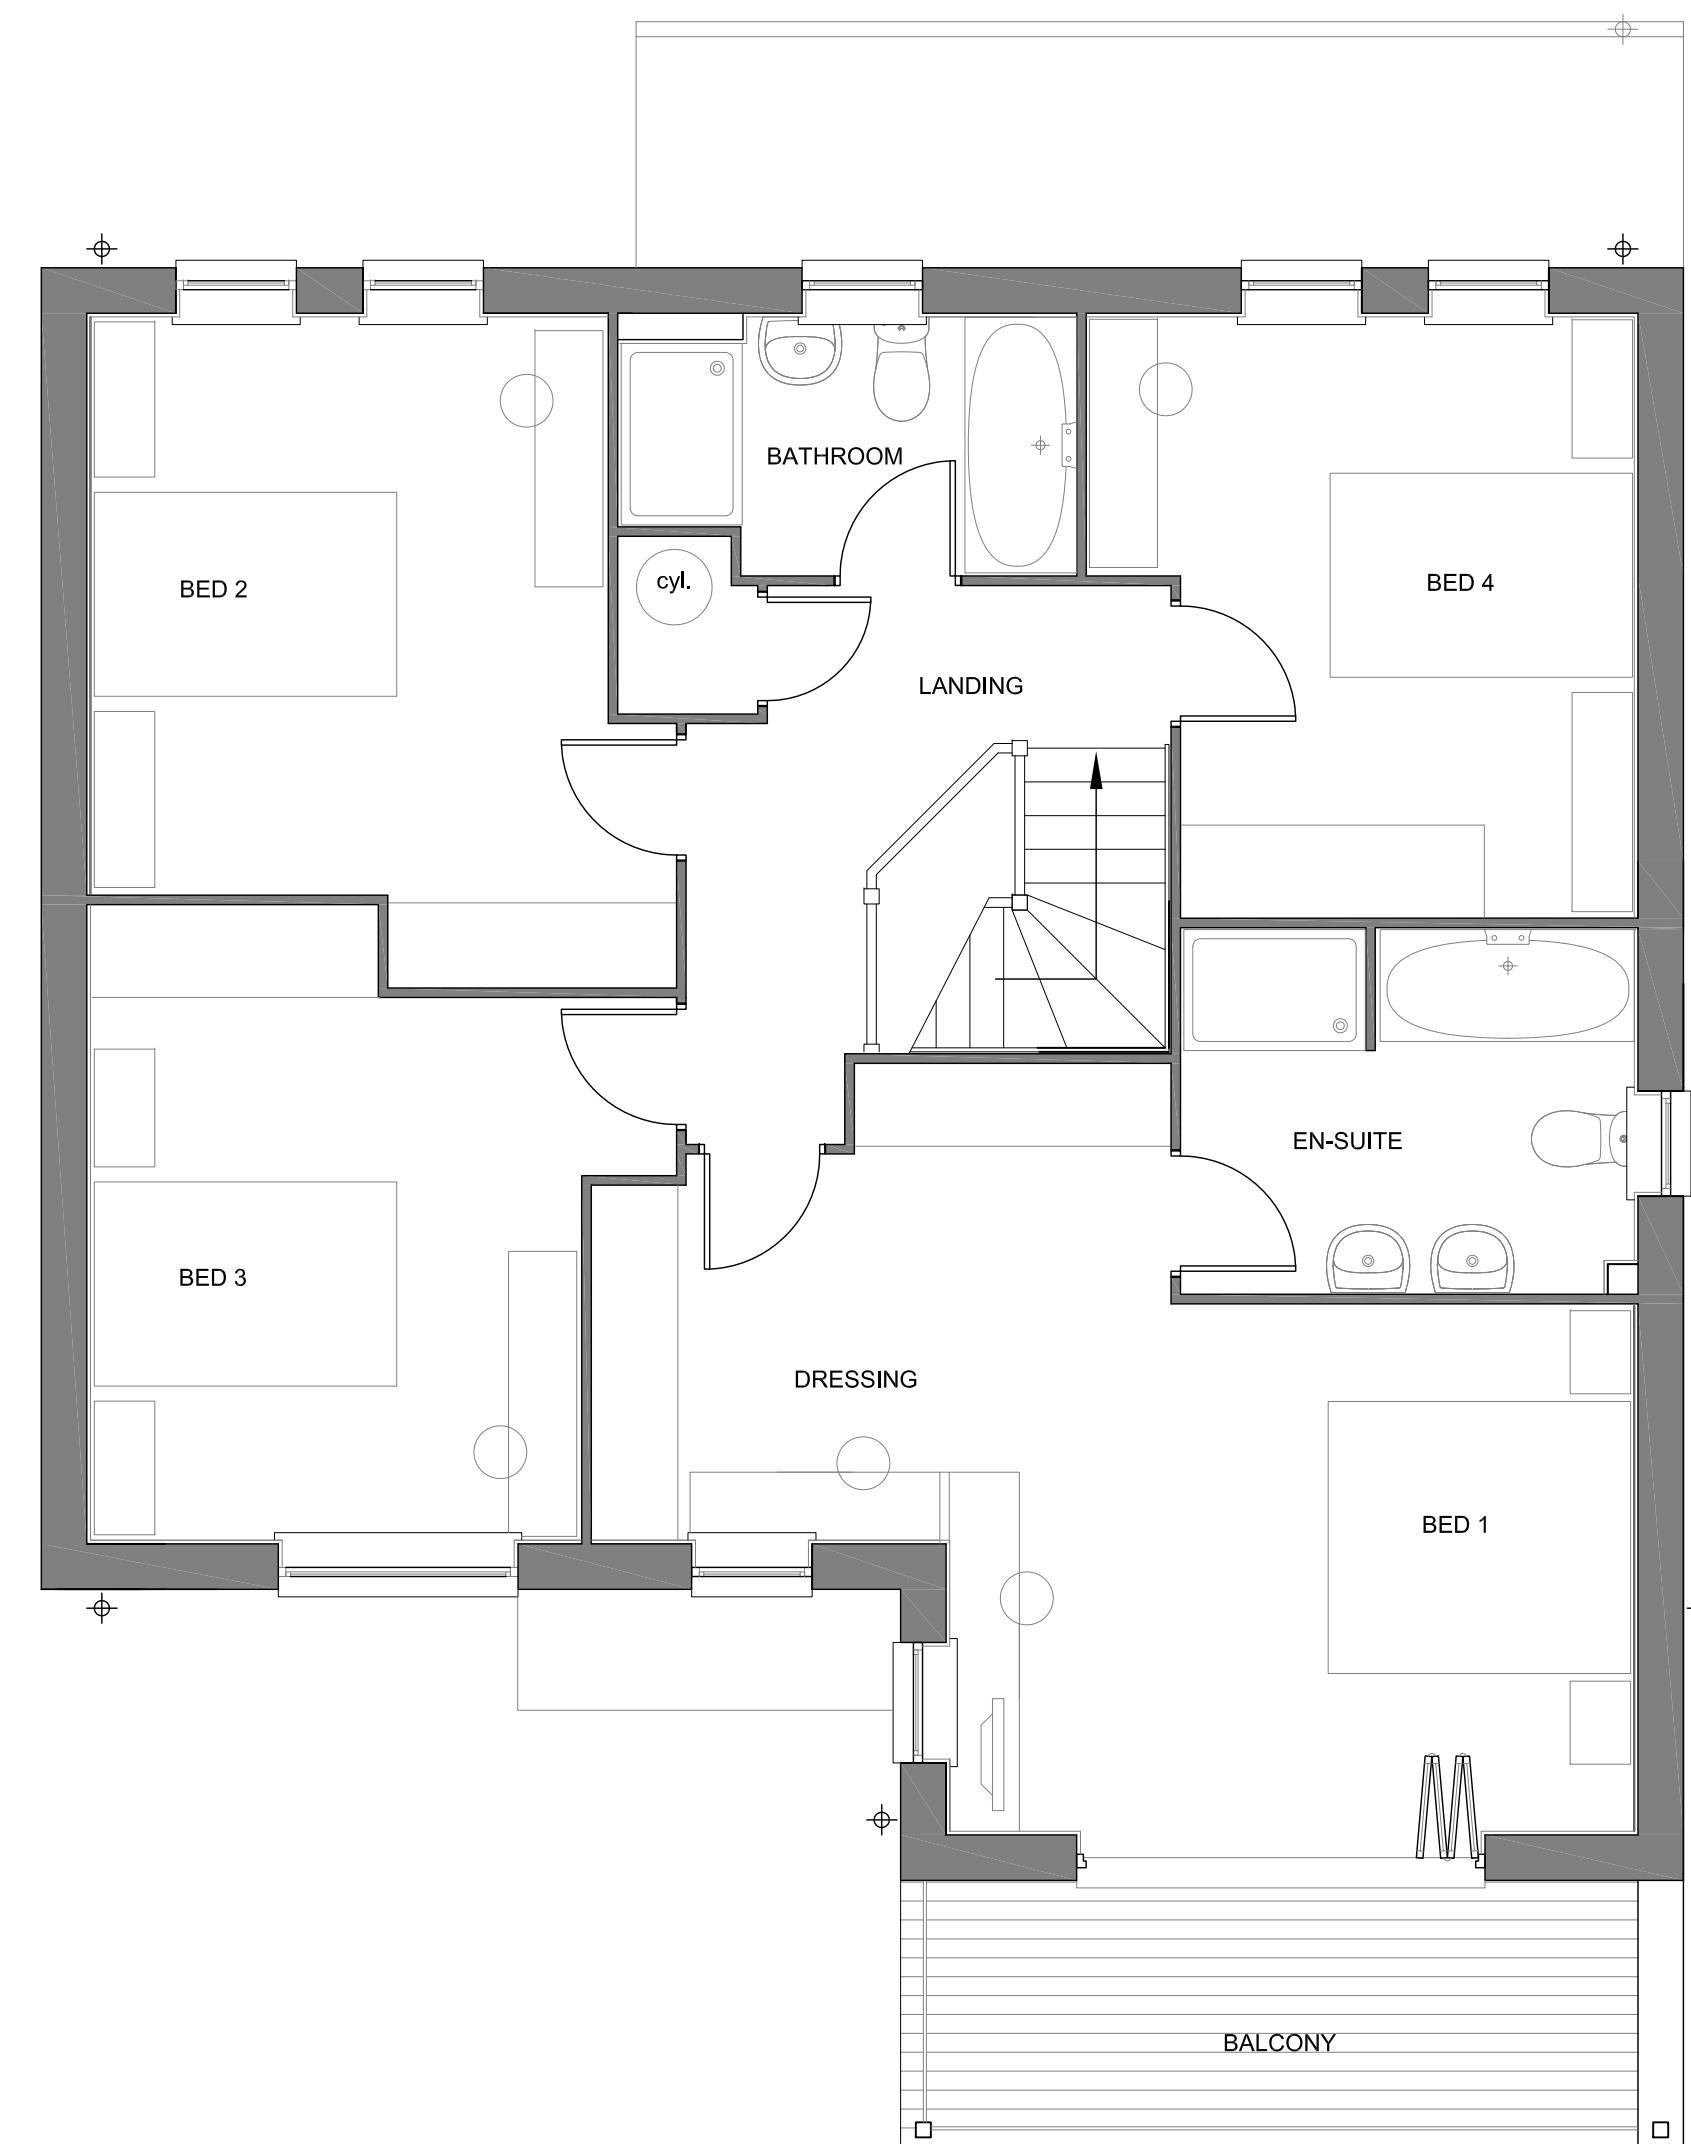

SCALE BAR

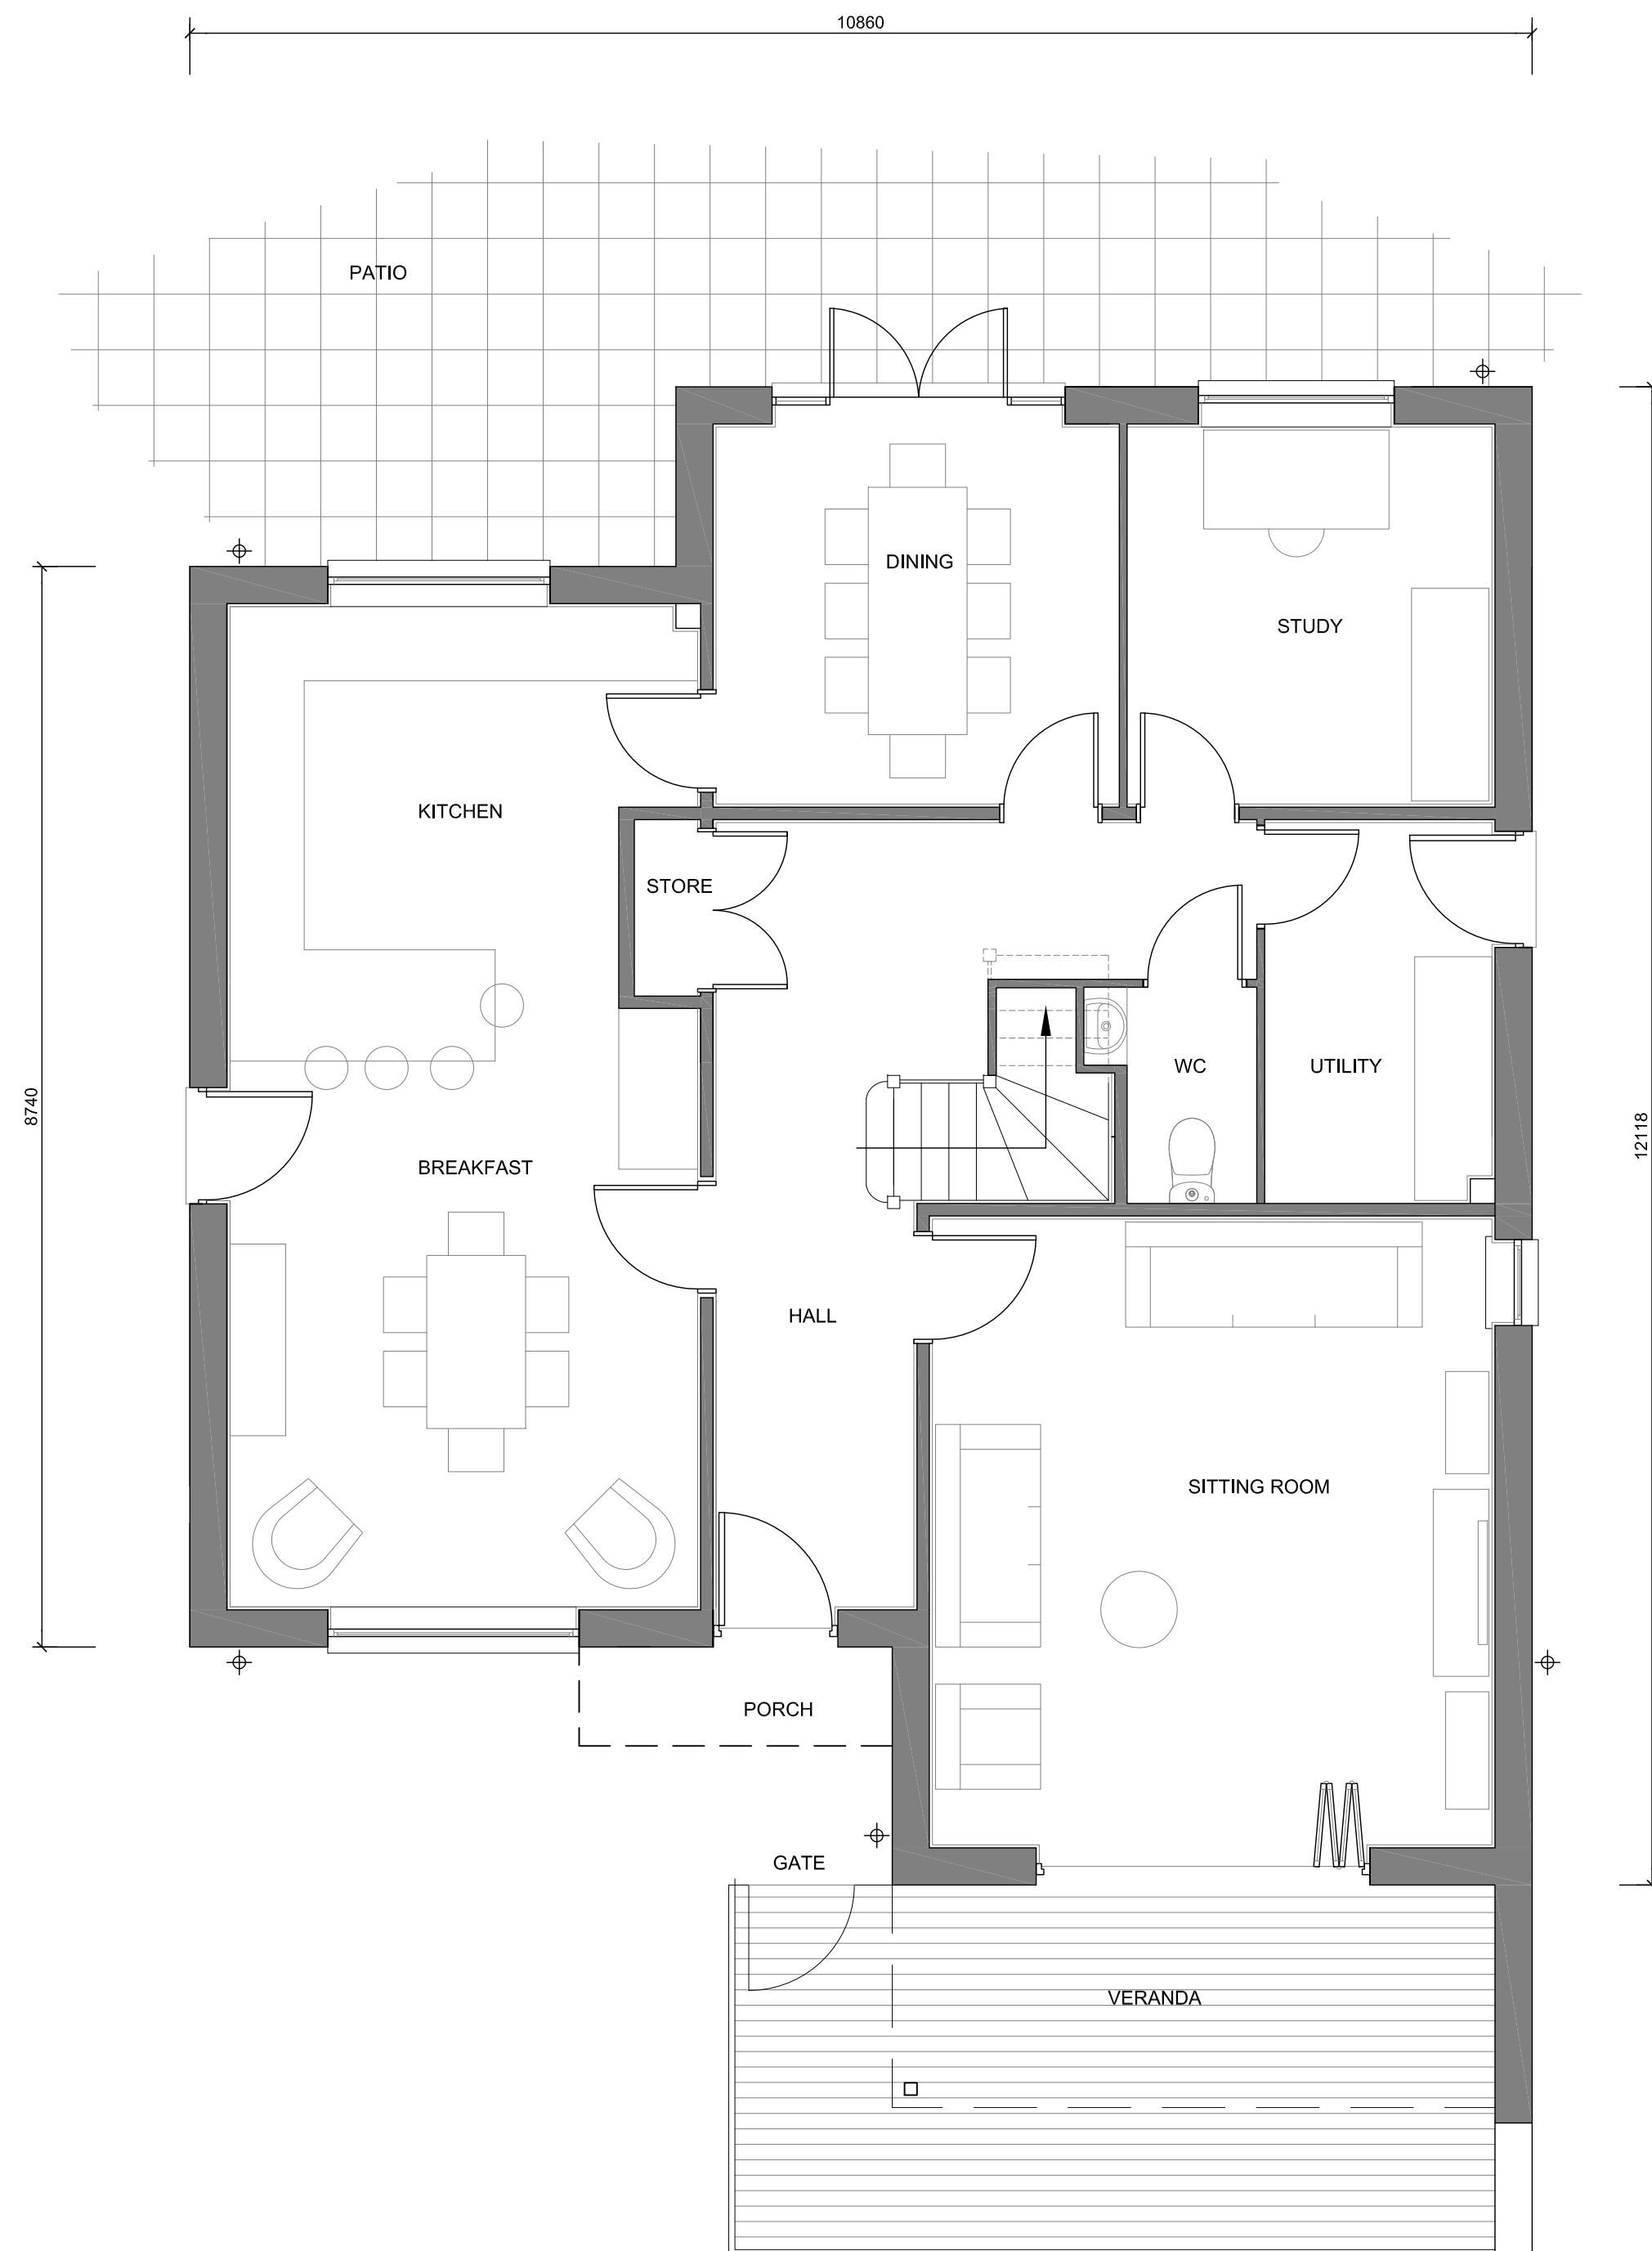

TOTAL 'STRUCTURAL' FLOOR AREA: 2086 Sq ft.
TOTAL 'FINISHED' FLOOR AREA: 2064 Sq ft.

REVISION	DATE	COMMENTS	AUTHOR / CHECKED
 architecture urbanism safety			
TITLE HOUSE H454 (PORTSDOWN) FRONT ASPECT			
DETAIL PLANNING 1 of 2			
DATE FEB 2014		SCALE 1:50 @ A1 1:100 @ A3	
DRAWING NO. 10774 - P.01.32		REV. AC/FP	AUTHOR / CHECKED AC/FP
DRAWING STATUS PLANNING			

CONTRACTORS MUST CHECK ALL DIMENSIONS ON SITE. ONLY ROUNDED DIMENSIONS ARE TO BE WORKED FROM. DISCREPANCIES MUST BE REPORTED TO THE ARCHITECT BEFORE PROCEEDING. THIS DRAWING IS COPYRIGHT.