
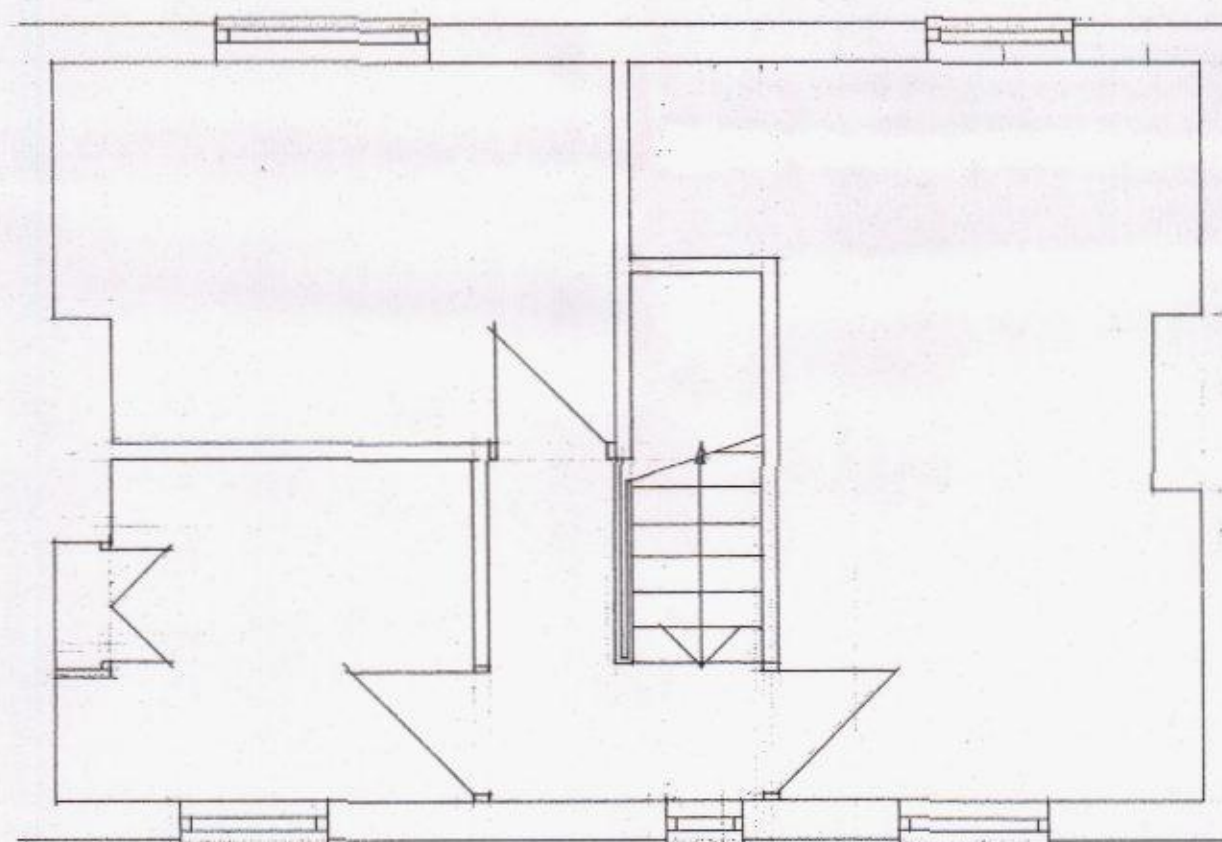
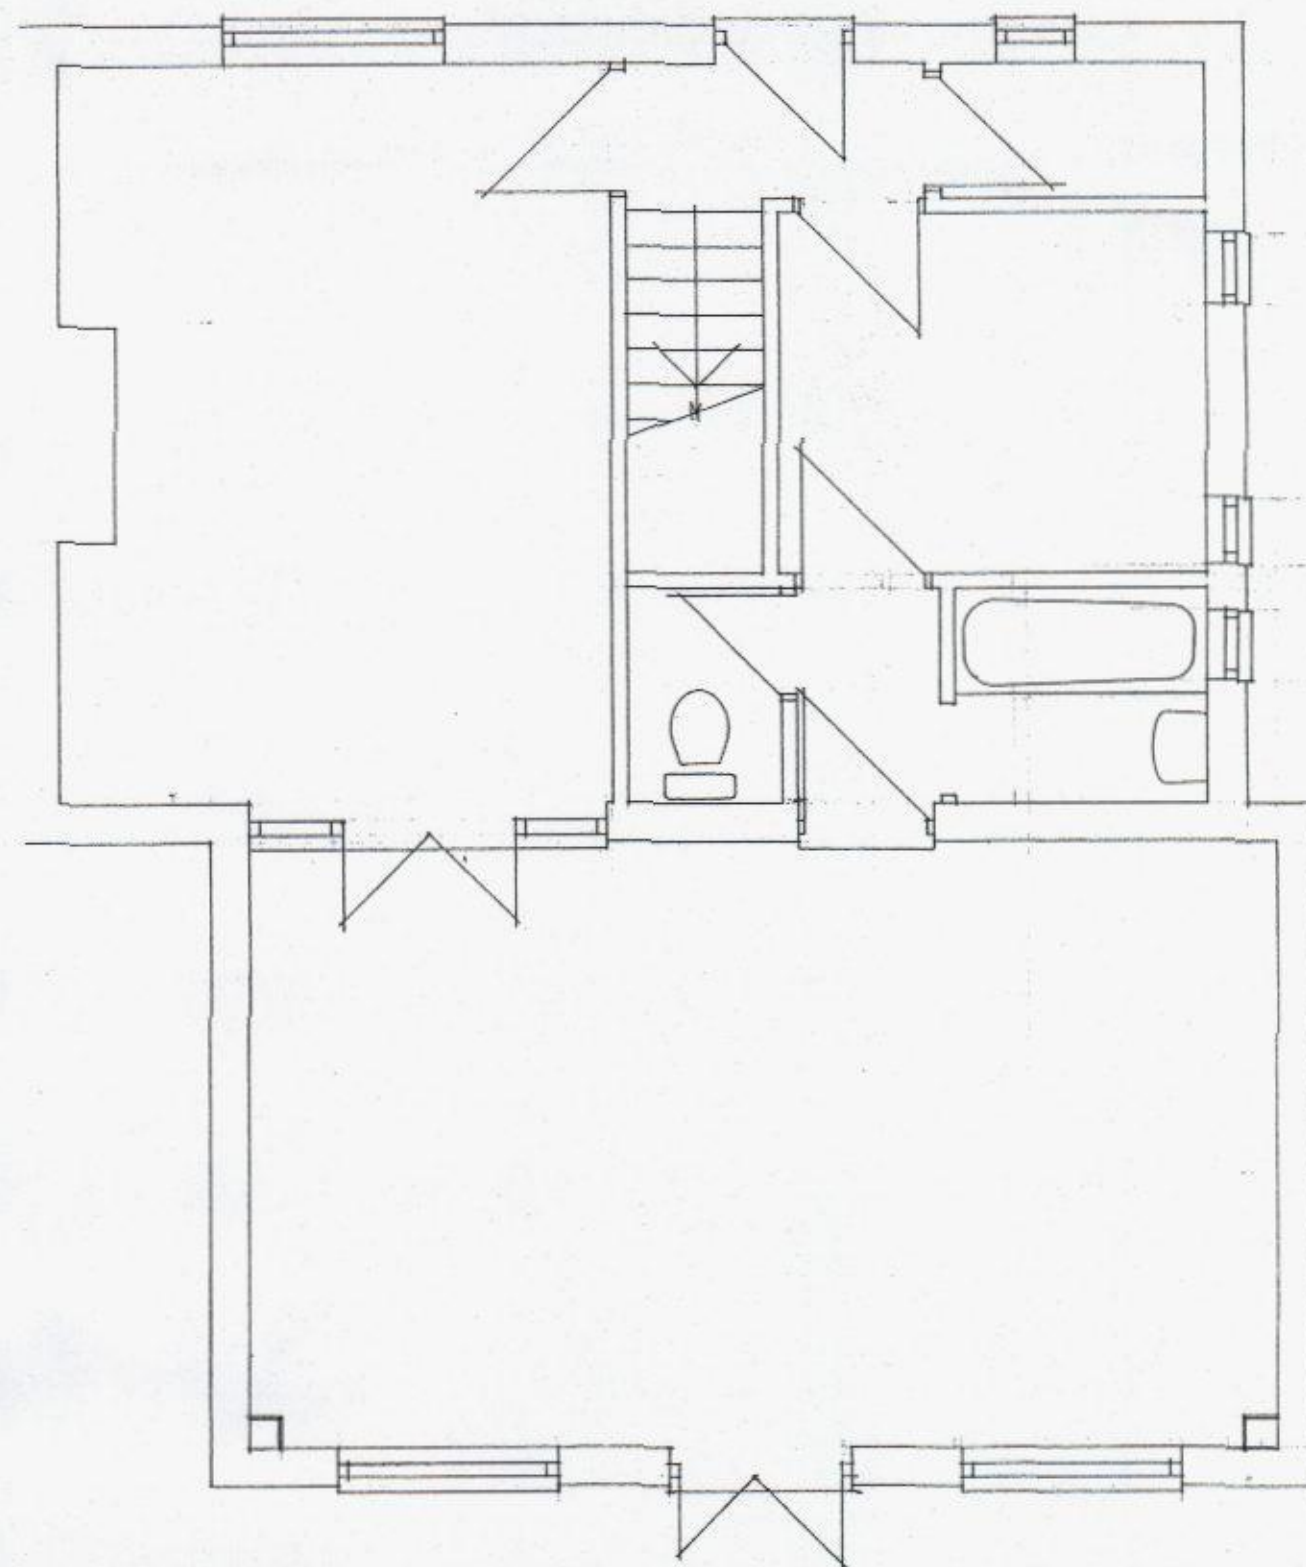


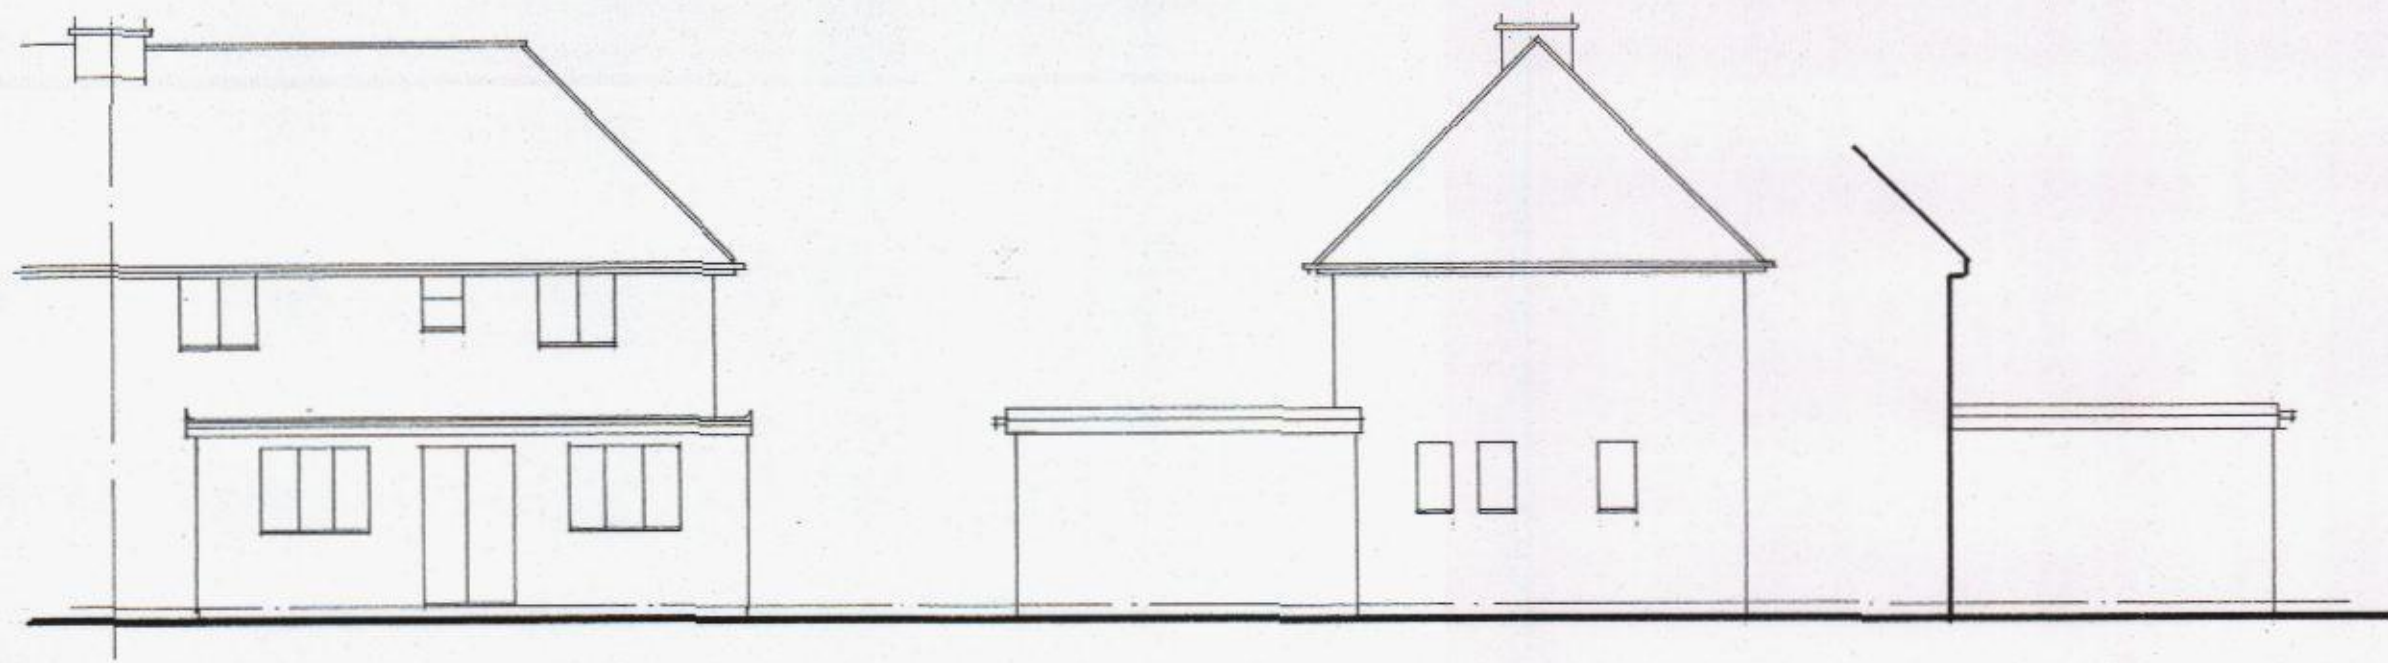

DEREK TREAGUS ASSOCIATES
ARCHITECTURAL SERVICES
 No3-The Townhouse, 20 Nelson Road, Southsea,
 Hampshire PO5 2AS
 Tel: 07956 624094
 Email: derek.treagus@ntlworld.com

Project Rear FF Extension at
 21 Forest End, Waterlooville.

Client Mr L Bolt

Subject Planning Drawing Existing

Date: Feb 2014 Scale: 1:50, 1:100 @ A2

Rev: Drg. No. 14/ 269/02

- Copyright reserved.
- All dimensions are to be site confirmed and should not be scaled unless for Planning purposes.
- Verify all queries with the office.