



NOTES:

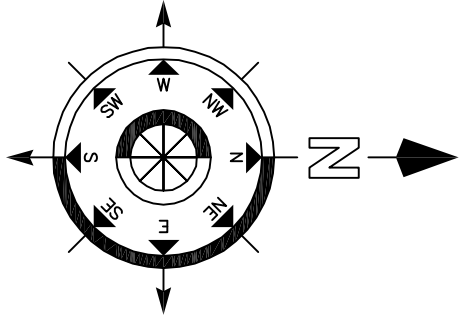

ISSUES			
NO.	DESCRIPTION:	DATE:	
JOB TITLE:			
Mr R Ruffell 132 Havant Road Haying Island Hampshire			
DRAWING TITLE:			
Land Adjacent 132 Havant Road Haying Isl			
JOB NO:			
SCALE:		DRAWING NO:	
as shown @A3			
DATE:		P-1	
15/04/13			
DRAWN:	CHECKED:	REV:	
CRF			

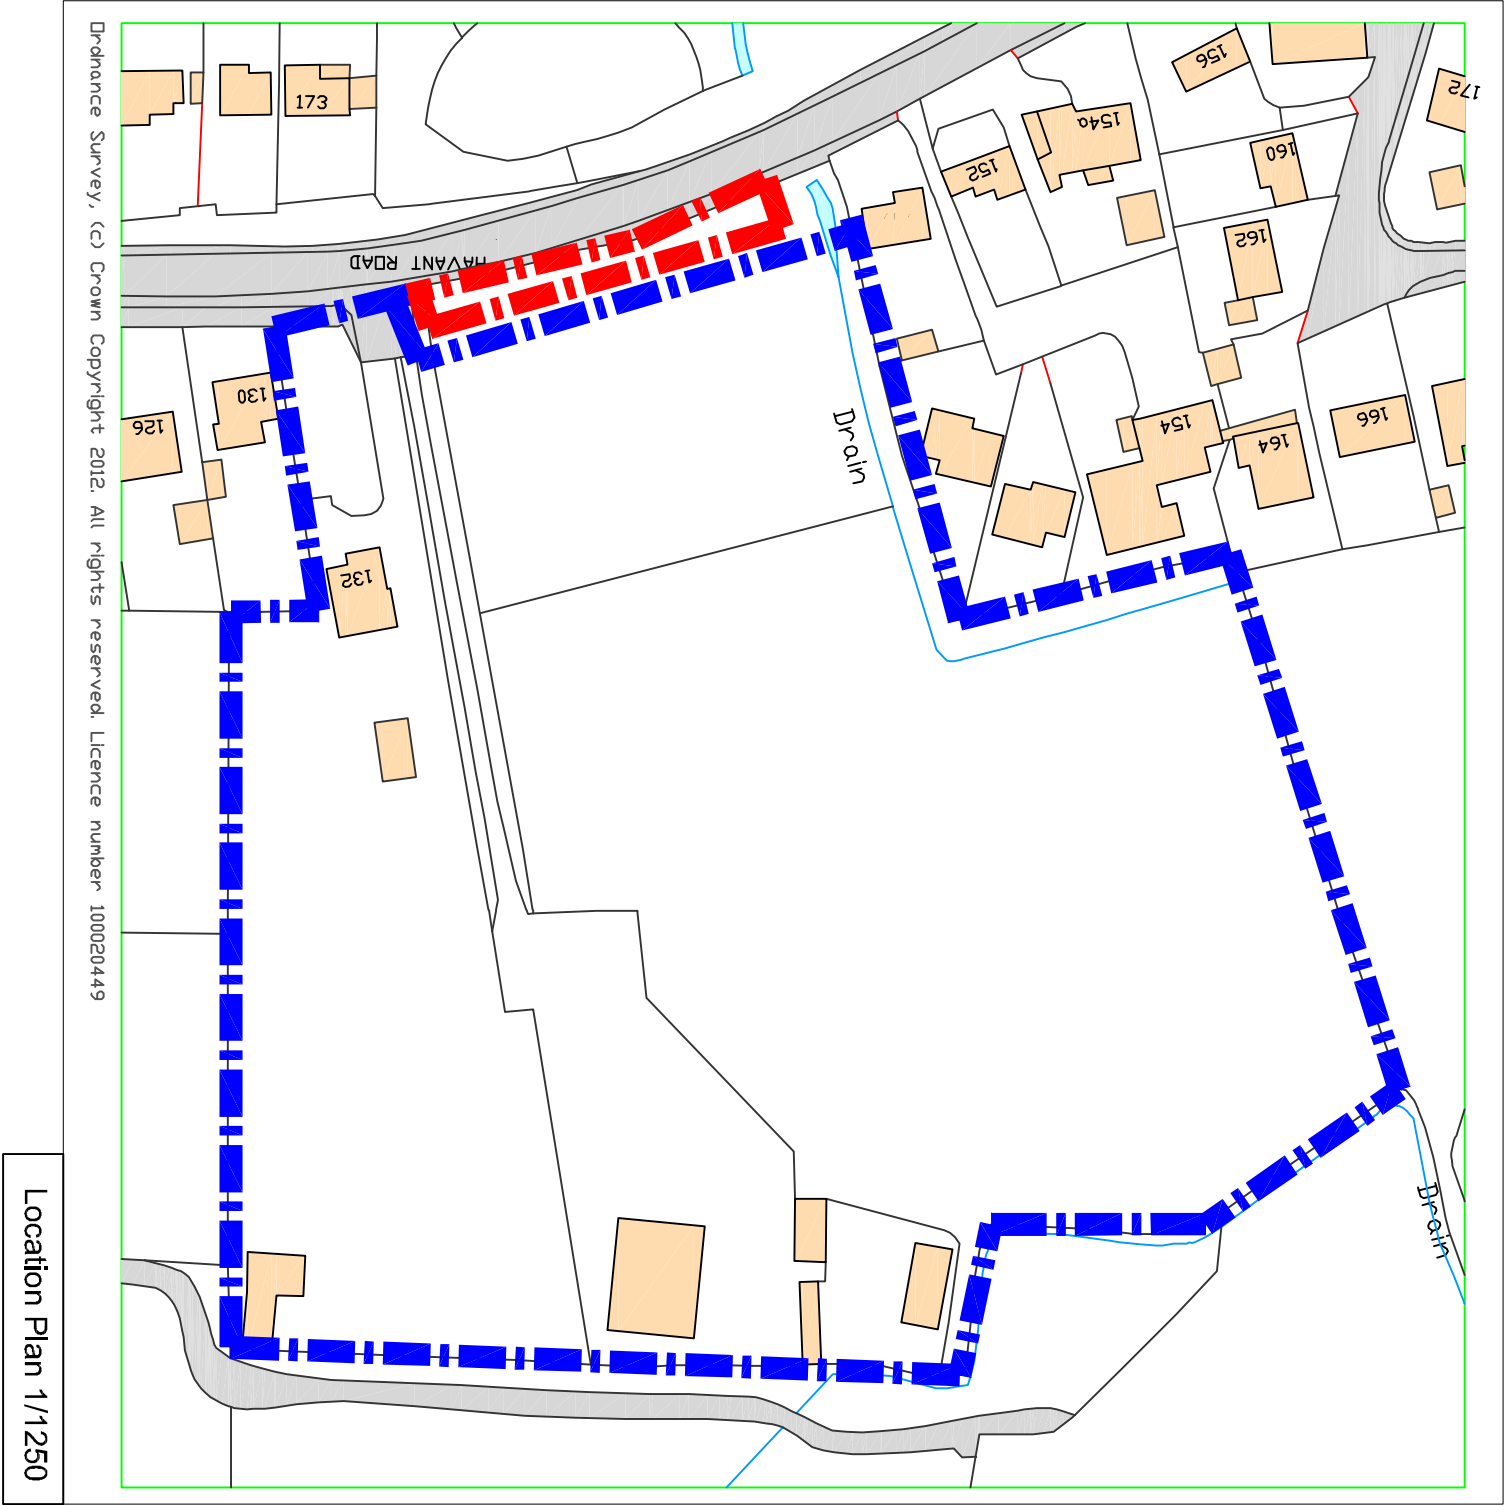

Scale in Metres
0 10 20 30 40 50 60 for 1:1250

Location Plan 1/1250