
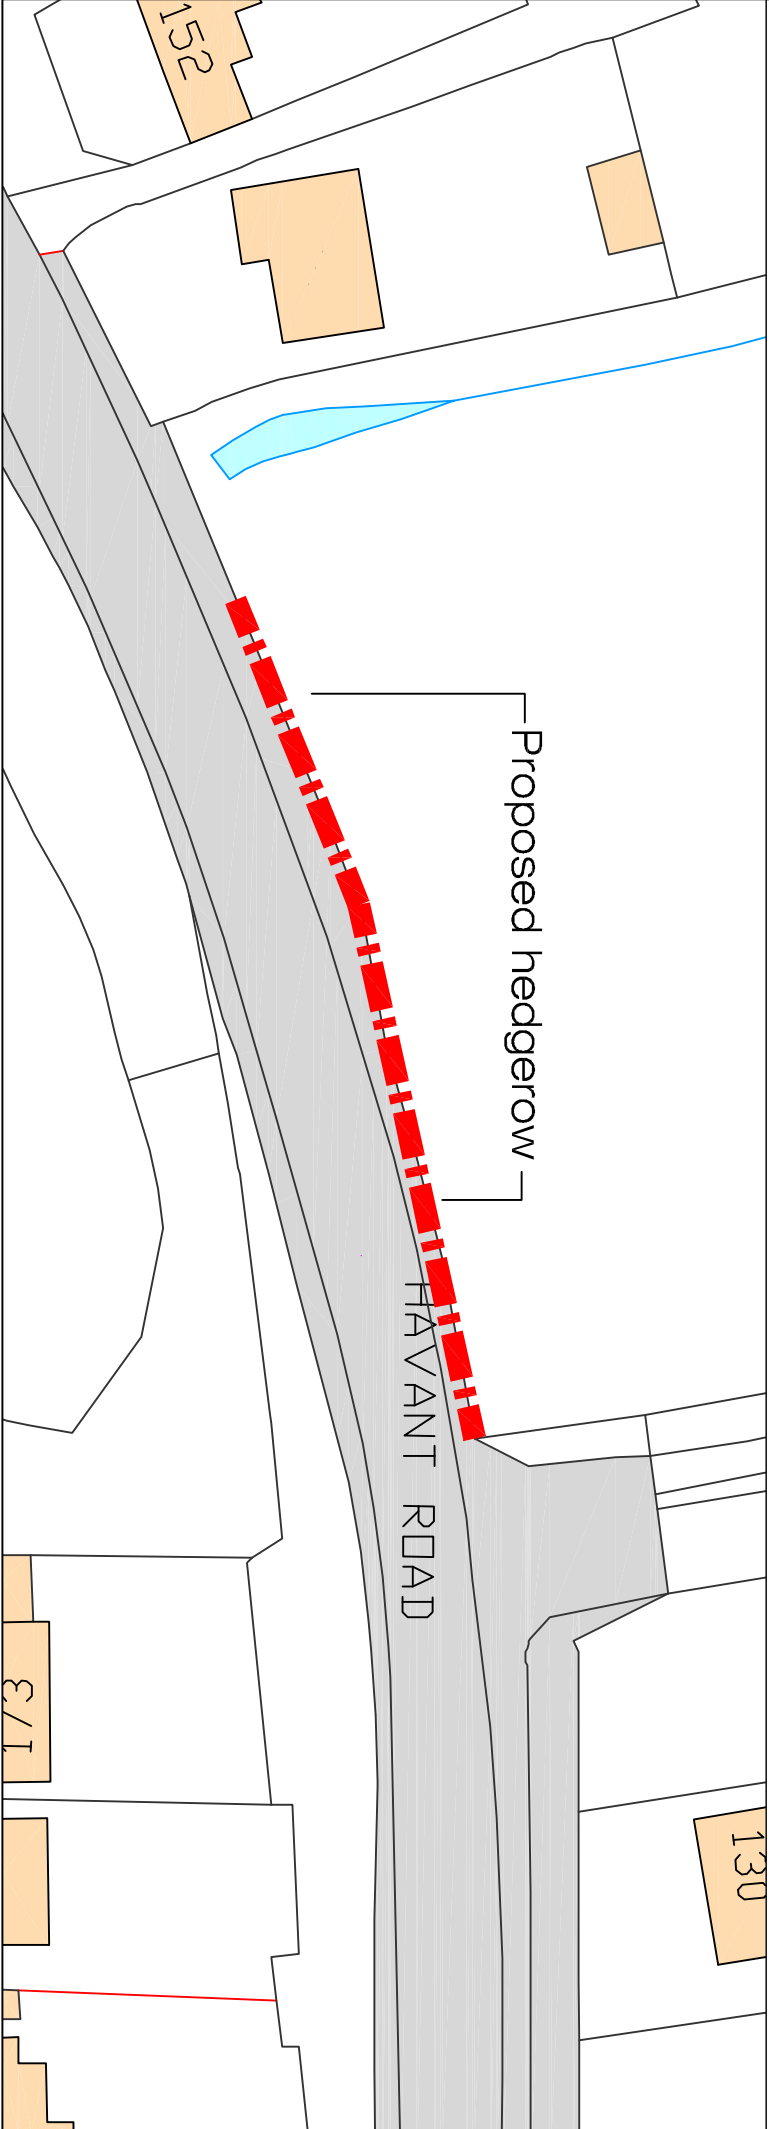


NOTES:

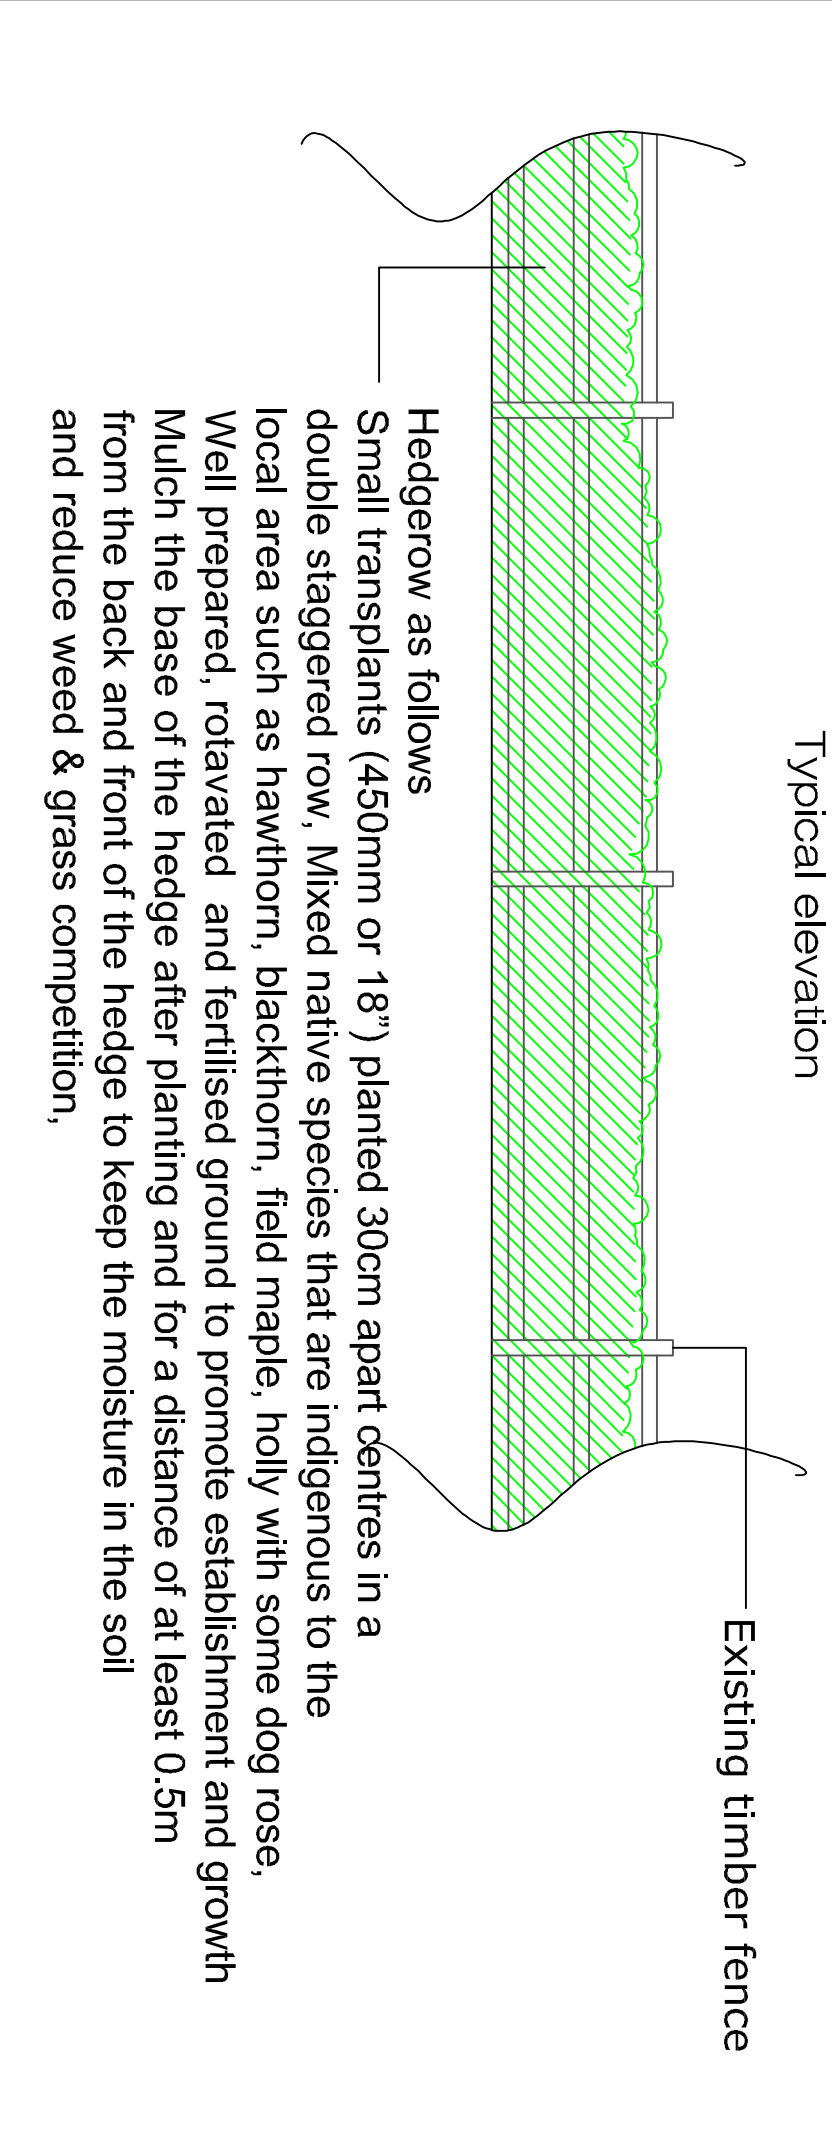

chris flint associates ltd

JOB TITLE:

Mr R Ruffell
132 Havant Road
Hayling Island
Hampshire

DRAWING TITLE:

Land Adjacent
132 Havant Road Hayling Isl

JOB NO:

SCALE: DRAWING NO:

as shown @A3

DATE: 15/04/13

P-3

DRAWN: CRF
CHECKED: REV: