


0 1 2 3 4 5

PHYSICAL SCALE IN METERS @ 1:50

HAVANT BOROUGH COUNCIL
05 FEB 2013
RECEIVED

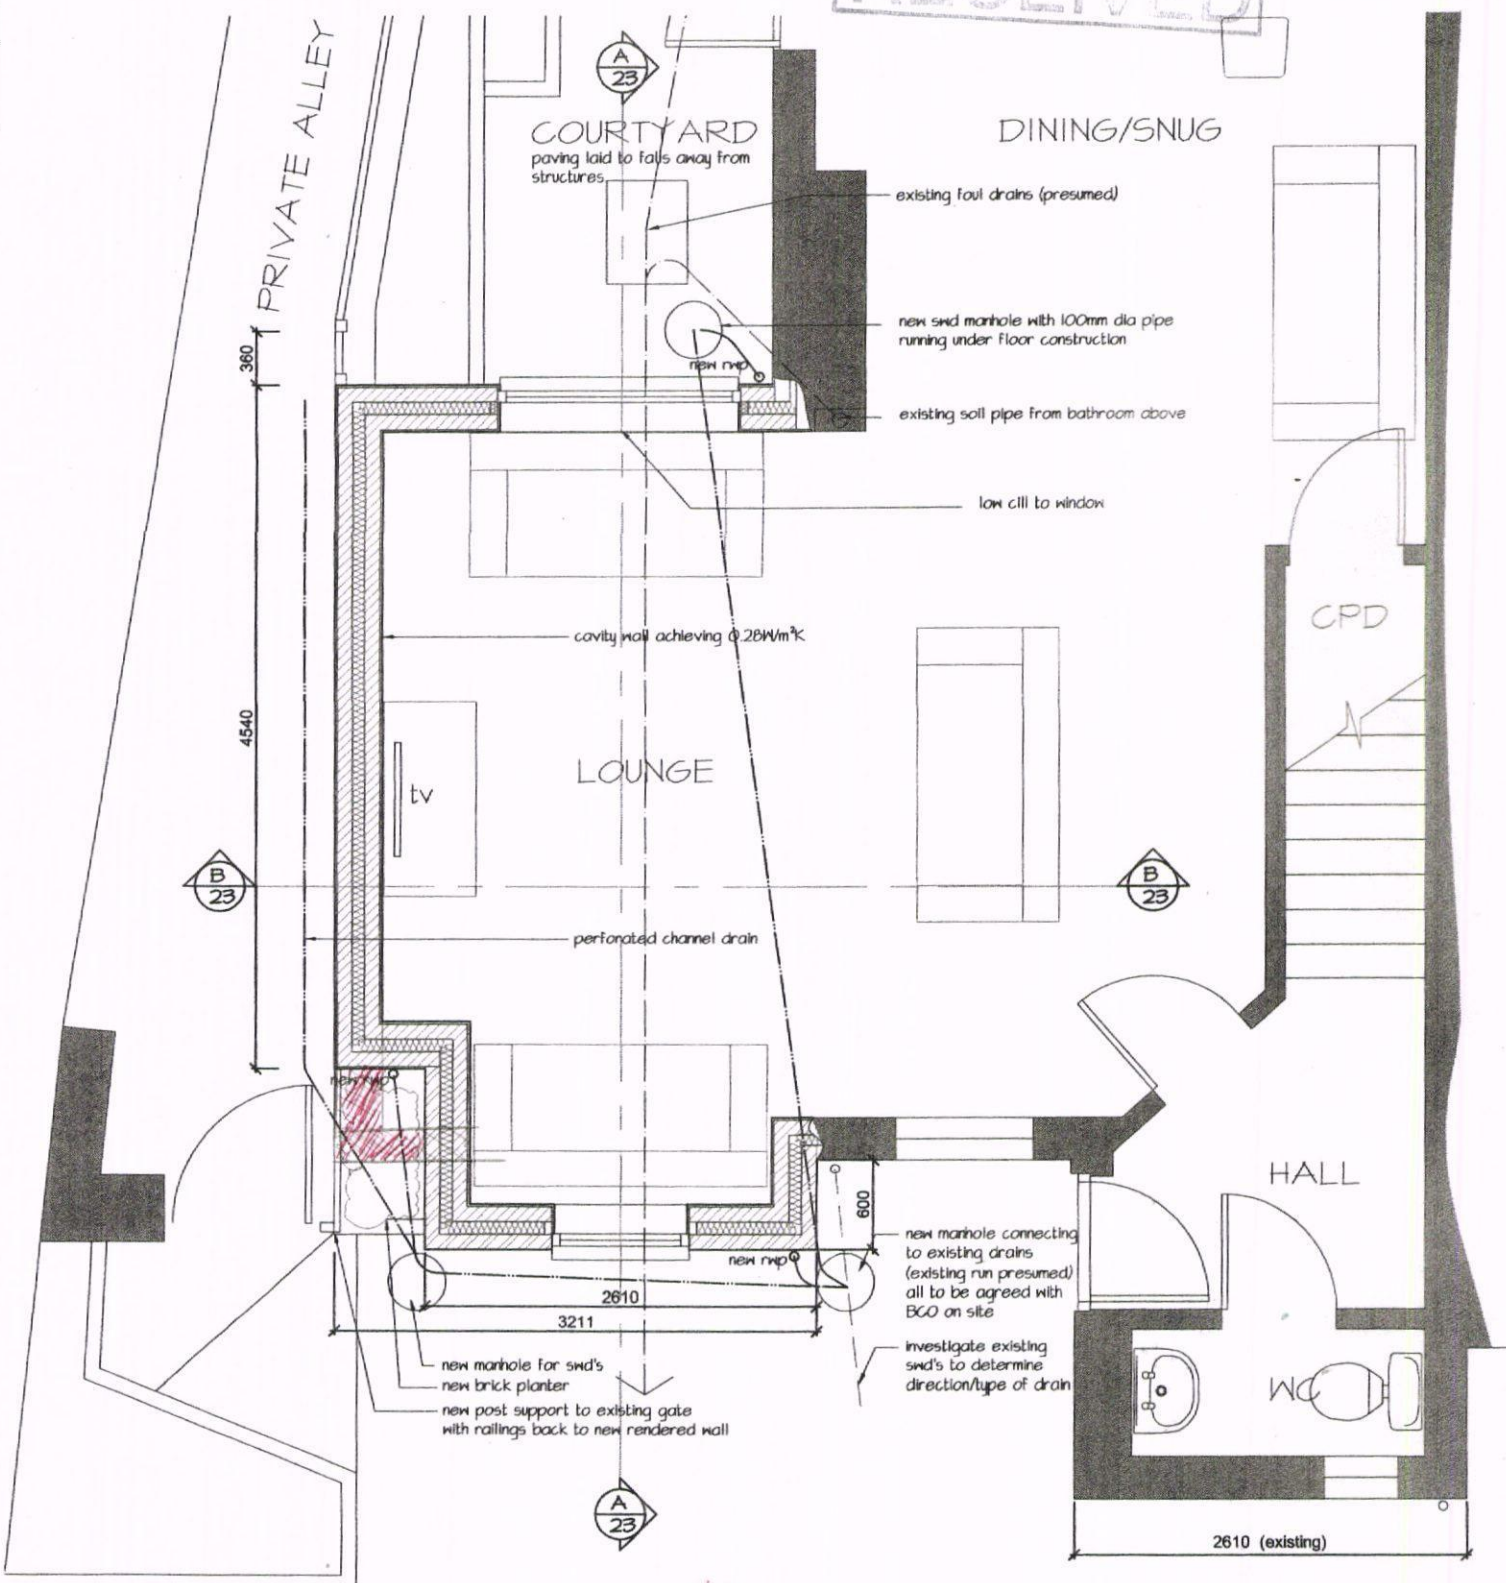

Ground

ALTERATION TO WESTERN WALL

TWO STOREY SIDE EXTENSION
1 ORANGE ROW, EMSWORTH