



Rose in June - Proposed Sections

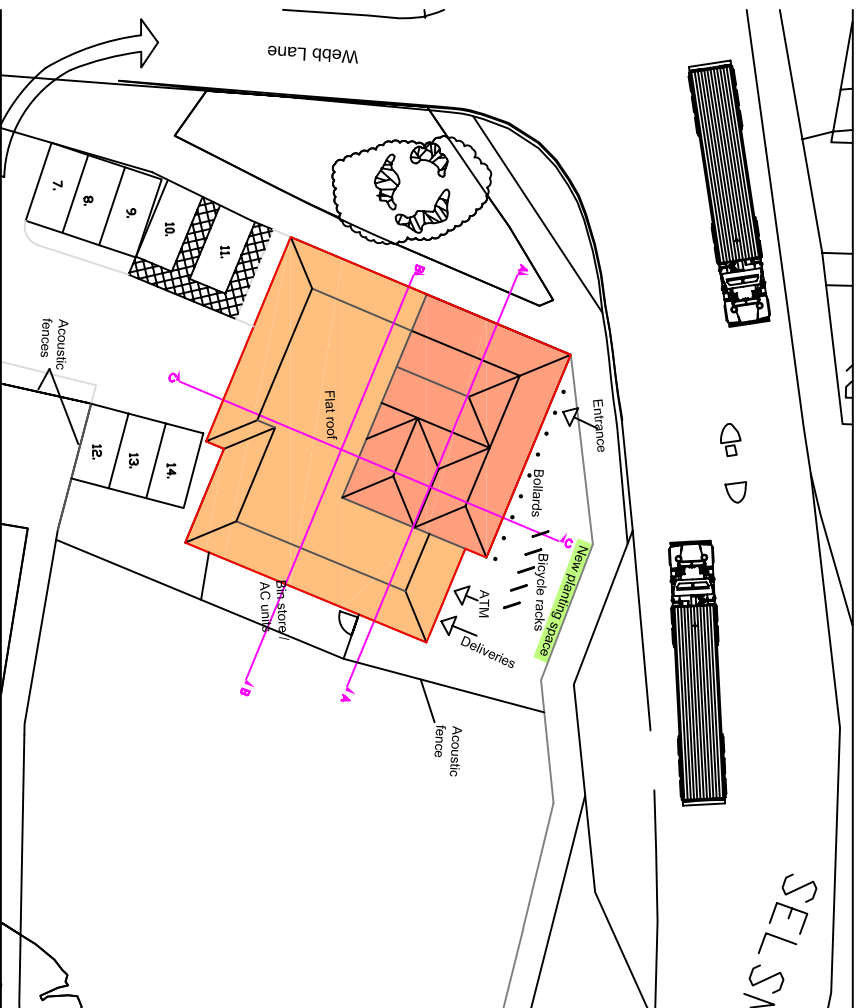

Section C-C

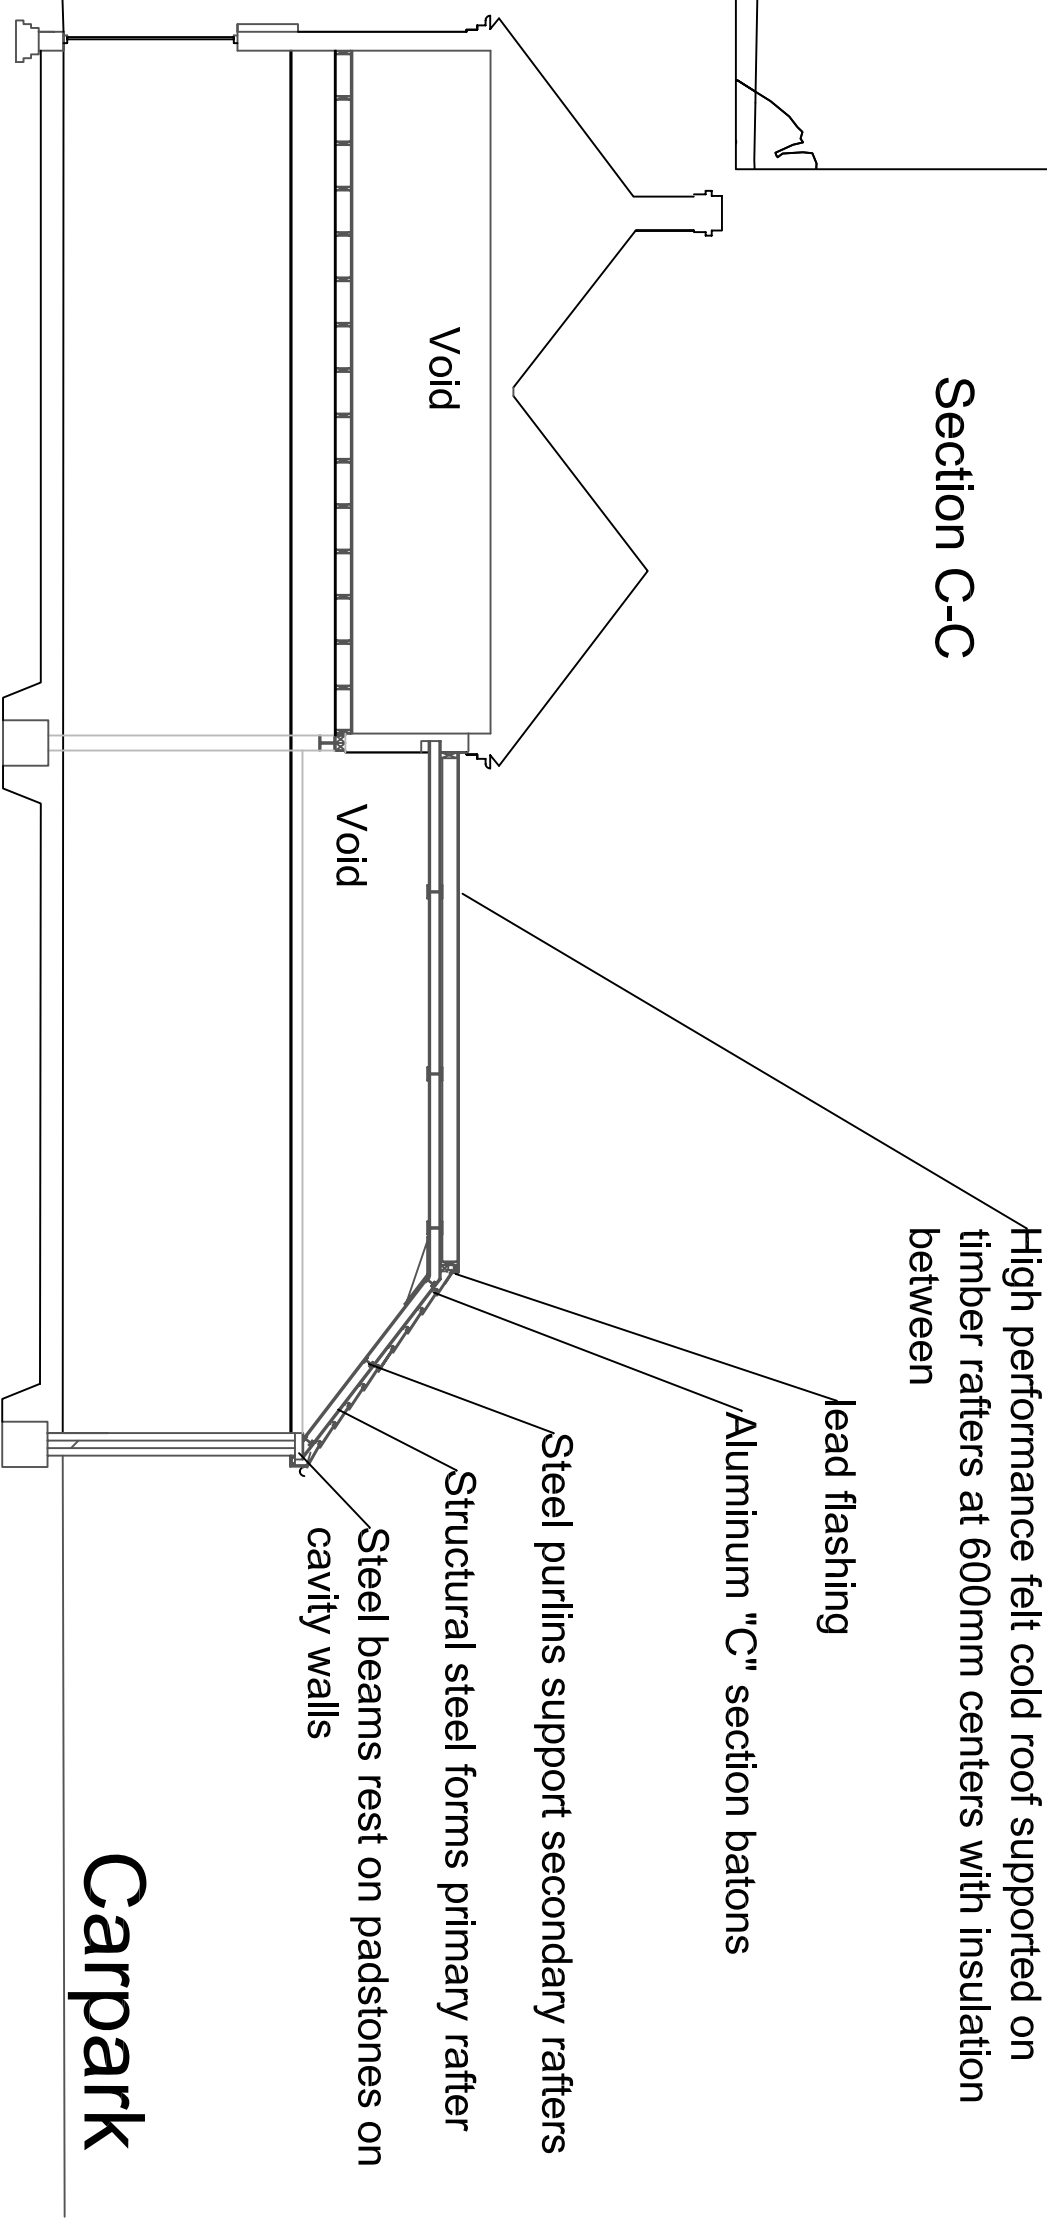

Road

1st floor raised to give 3.6m floor to soffit height on shop floor

Ceiling suspended to give 3.0m floor to ceiling height on shop floor

New window to be cut in existing wall

Carpark

Steel frame and foundation design subject to structural engineers' input

revisions

client	drawn by	checked by
	AF	NEI

project
Rose in June
Hayling Island
drawing
Proposed section C - C

drawing no.	revision
P - 014	D
date	scale at A3
30/07/13	1:100
job no.	