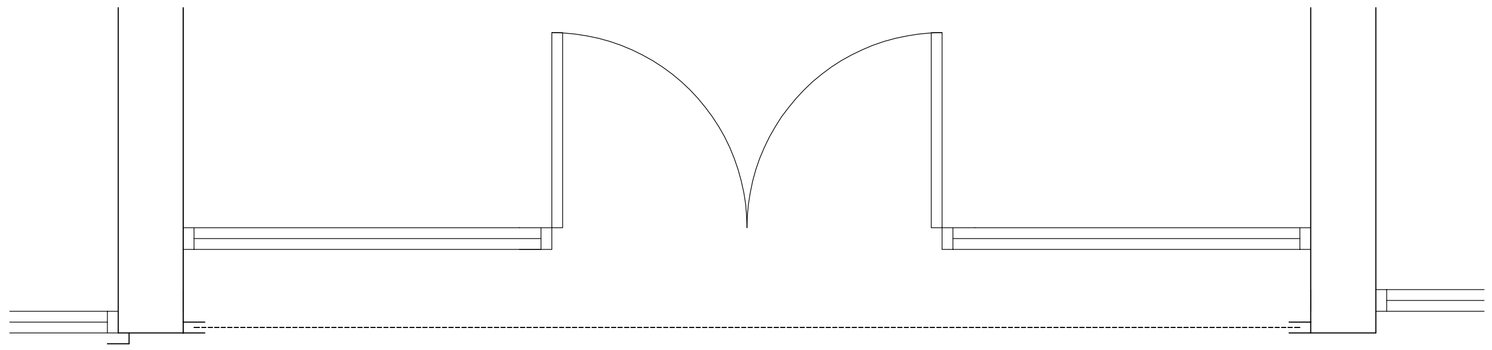

PROPOSED SHOPFRONT
PLAN VIEW

Proposed Plan 1:20

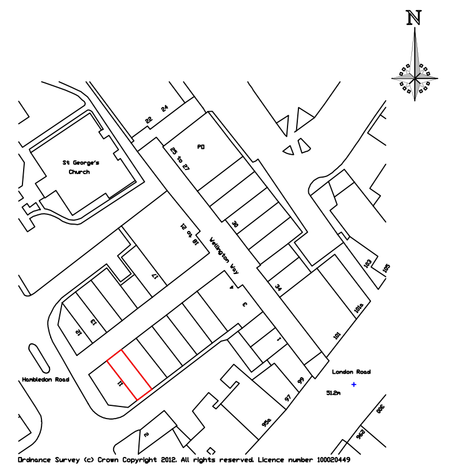

1:1250

REV	DESCRIPTION	DATE	INITIAL

STAGE:

PLANNING

CS2 CHARTERED SURVEYORS

CS2 Lakeside, shirwell Crescent, Furzton,
Milton Keynes, MK4 1GA
T 01908 507787 F 01908 524084
E dhall@CS2.co.uk www.CS2.co.uk

PROJECT:

Unit 10 Wellington Way, Waterlooville,
PO7 7ED

CLIENT:

Cordatus and Partners

TITLE:

PROPOSED PLAN - Door Inwards

DRAWN:	CHECKED:	DATE:
DH	RBL	31 Jan 2012
SCALE:	DRAWING NO.	REV:
1:20 @ A1	2050591/005	-

© 2010 CS2 Limited