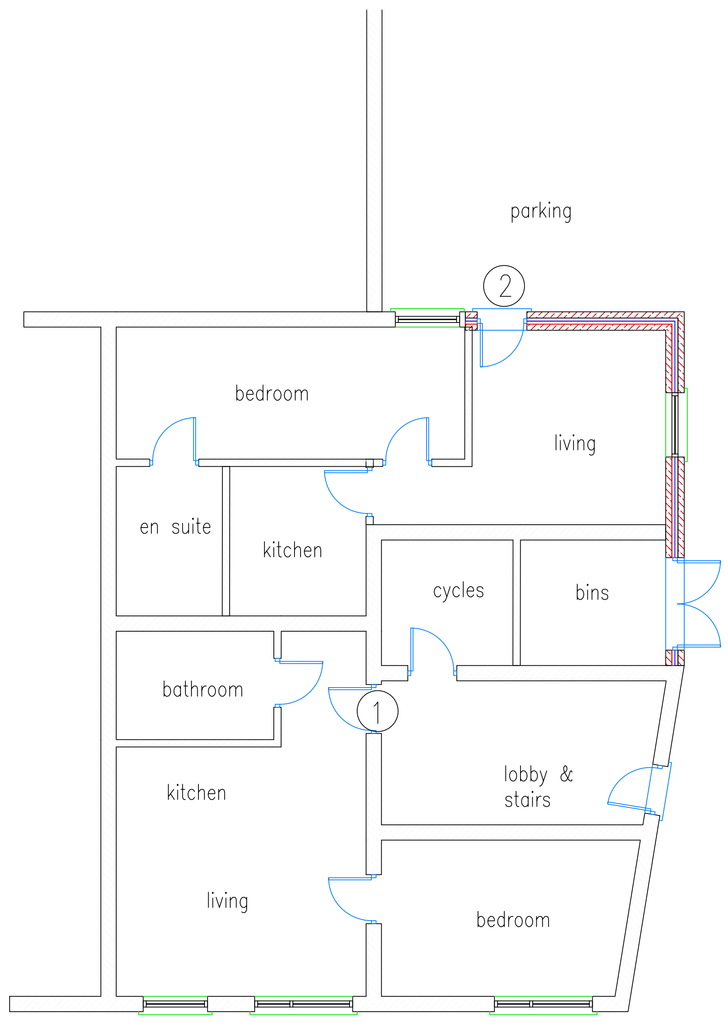

GROUND FLOOR

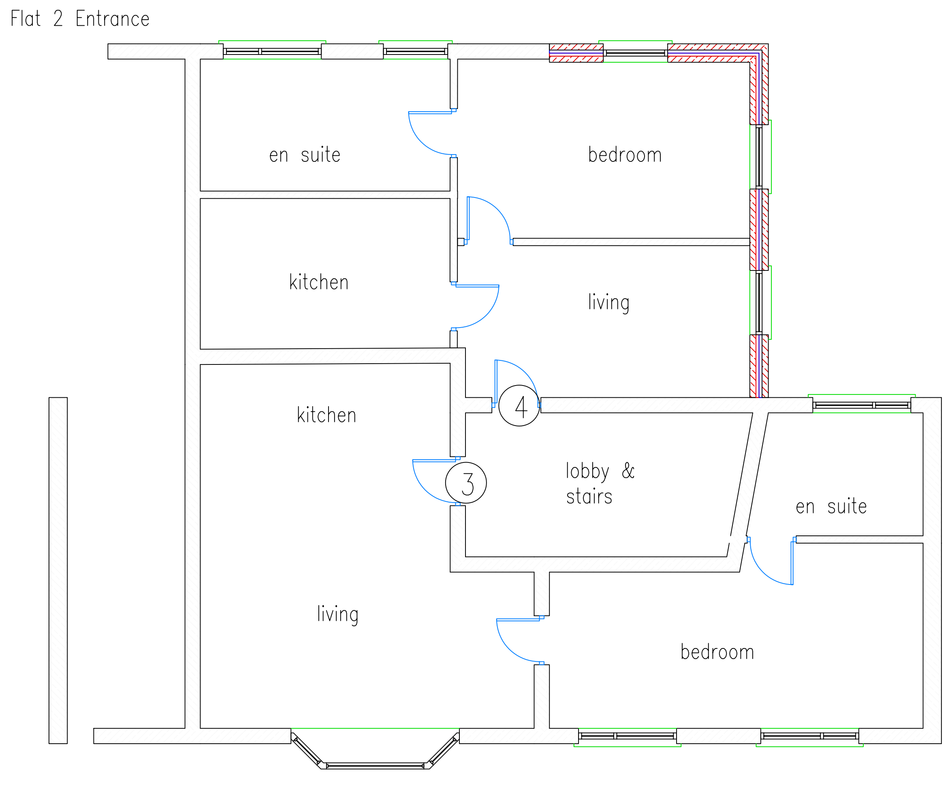

FIRST FLOOR

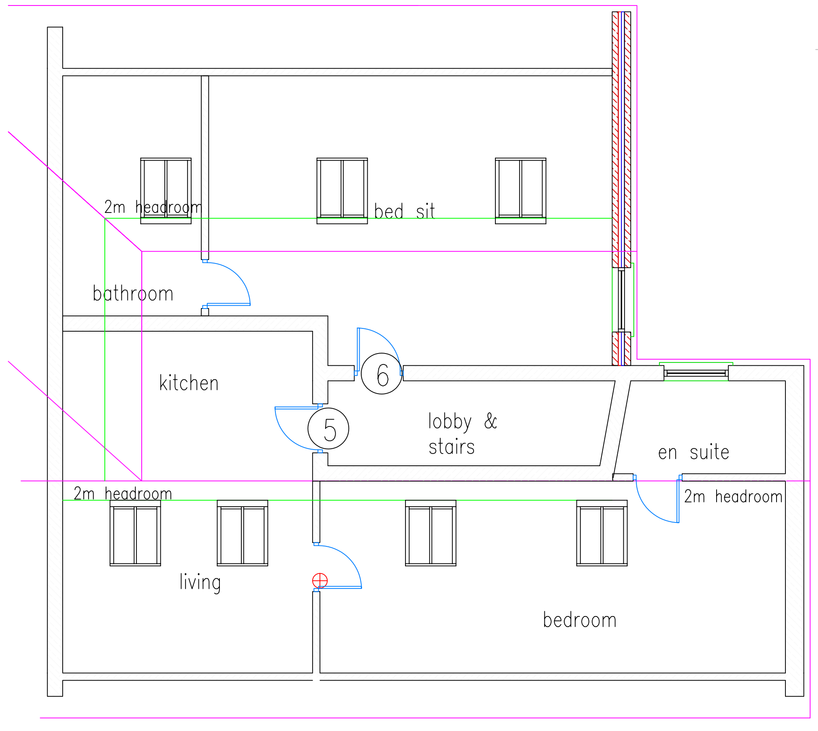

SECOND FLOOR

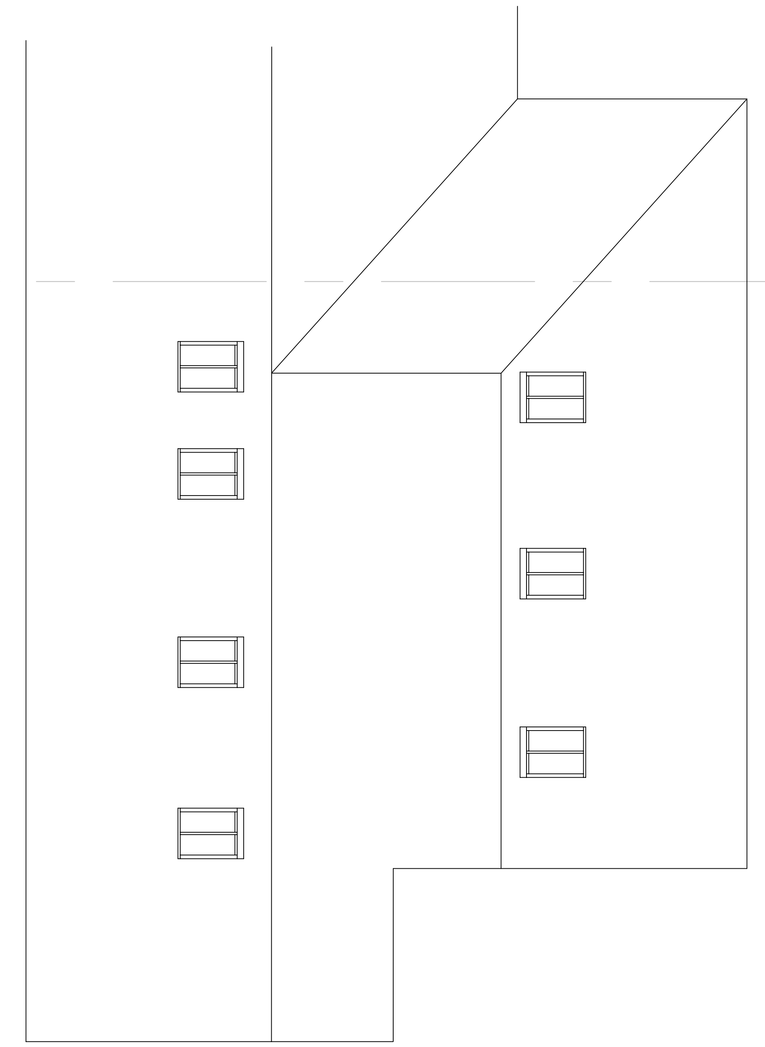

ROOF PLAN

(rotated 90 degrees anticlockwise)



FRONT (NORTH) ELEVATION

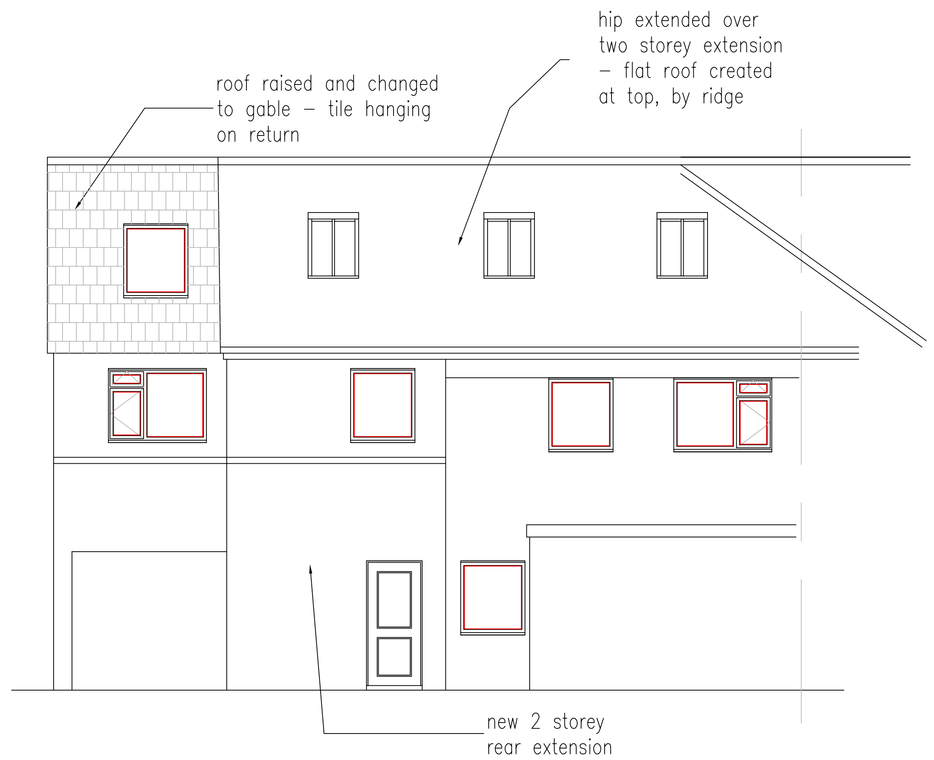

REAR (SOUTH) ELEVATION

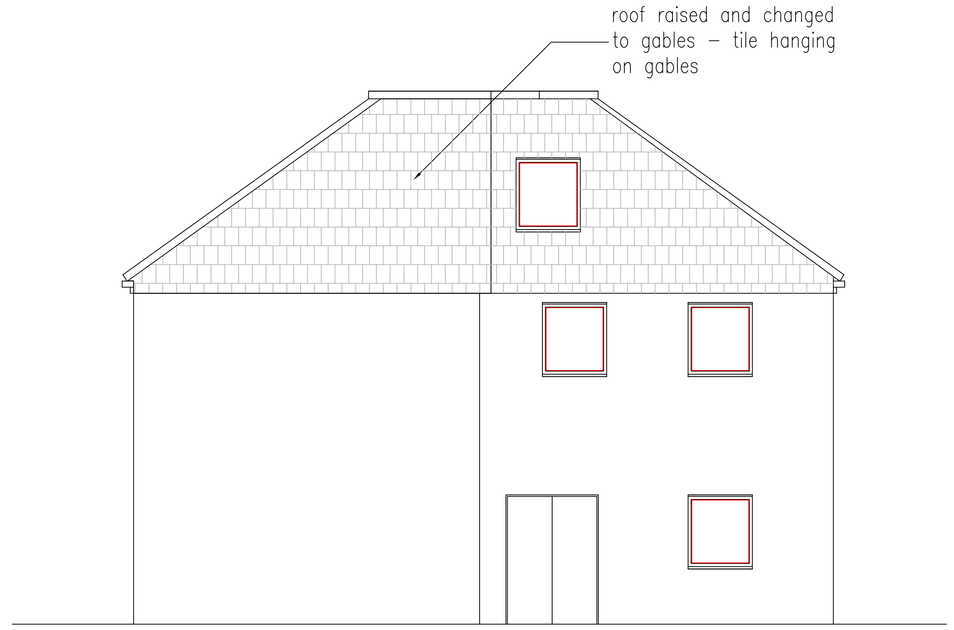

WEST ELEVATION

CLIENT: MR M SMITH

PROJECT: JUBILEE HOUSE
HAVANT

TITLE: PROPOSED ELEVATIONS, ROOF AND FLOOR PLANS

STATUS: PLANNING

DRAWN BY: SJ REVIEWED BY: SJ

DATE: 25.01.12 SCALE: 1:50@A0

DRAWING NUMBER: 4

STEPHEN JUPP MRTPI
CHARTERED TOWN PLANNER
348 CHICHESTER ROAD, BOGNOR REGIS
West Sussex PO21 5BX
Tel 01243 822113
Email: steve@planning-solutions.co.uk
www.planning-solutions.co.uk