




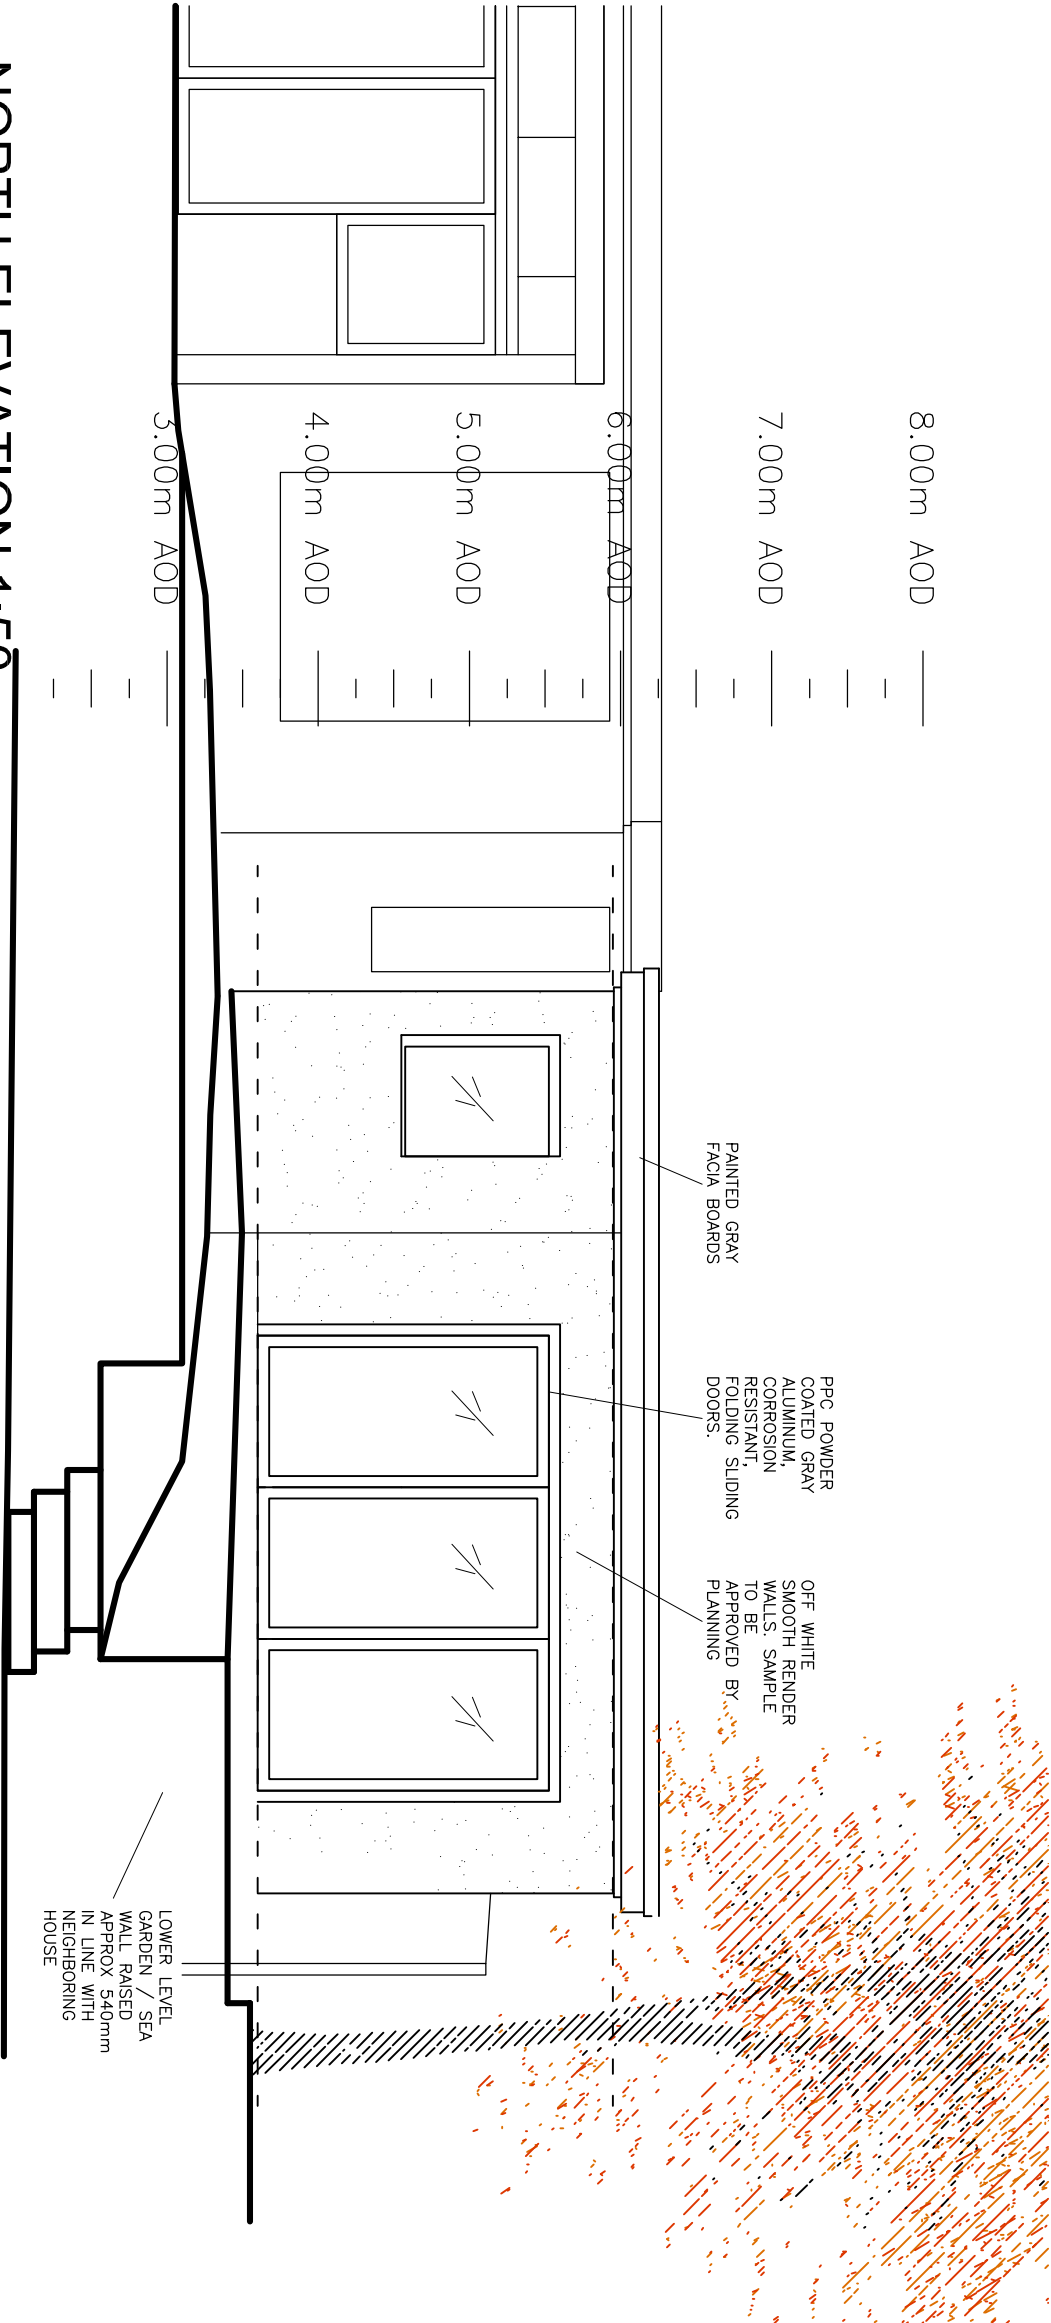


NORTH ELEVATION 1:50

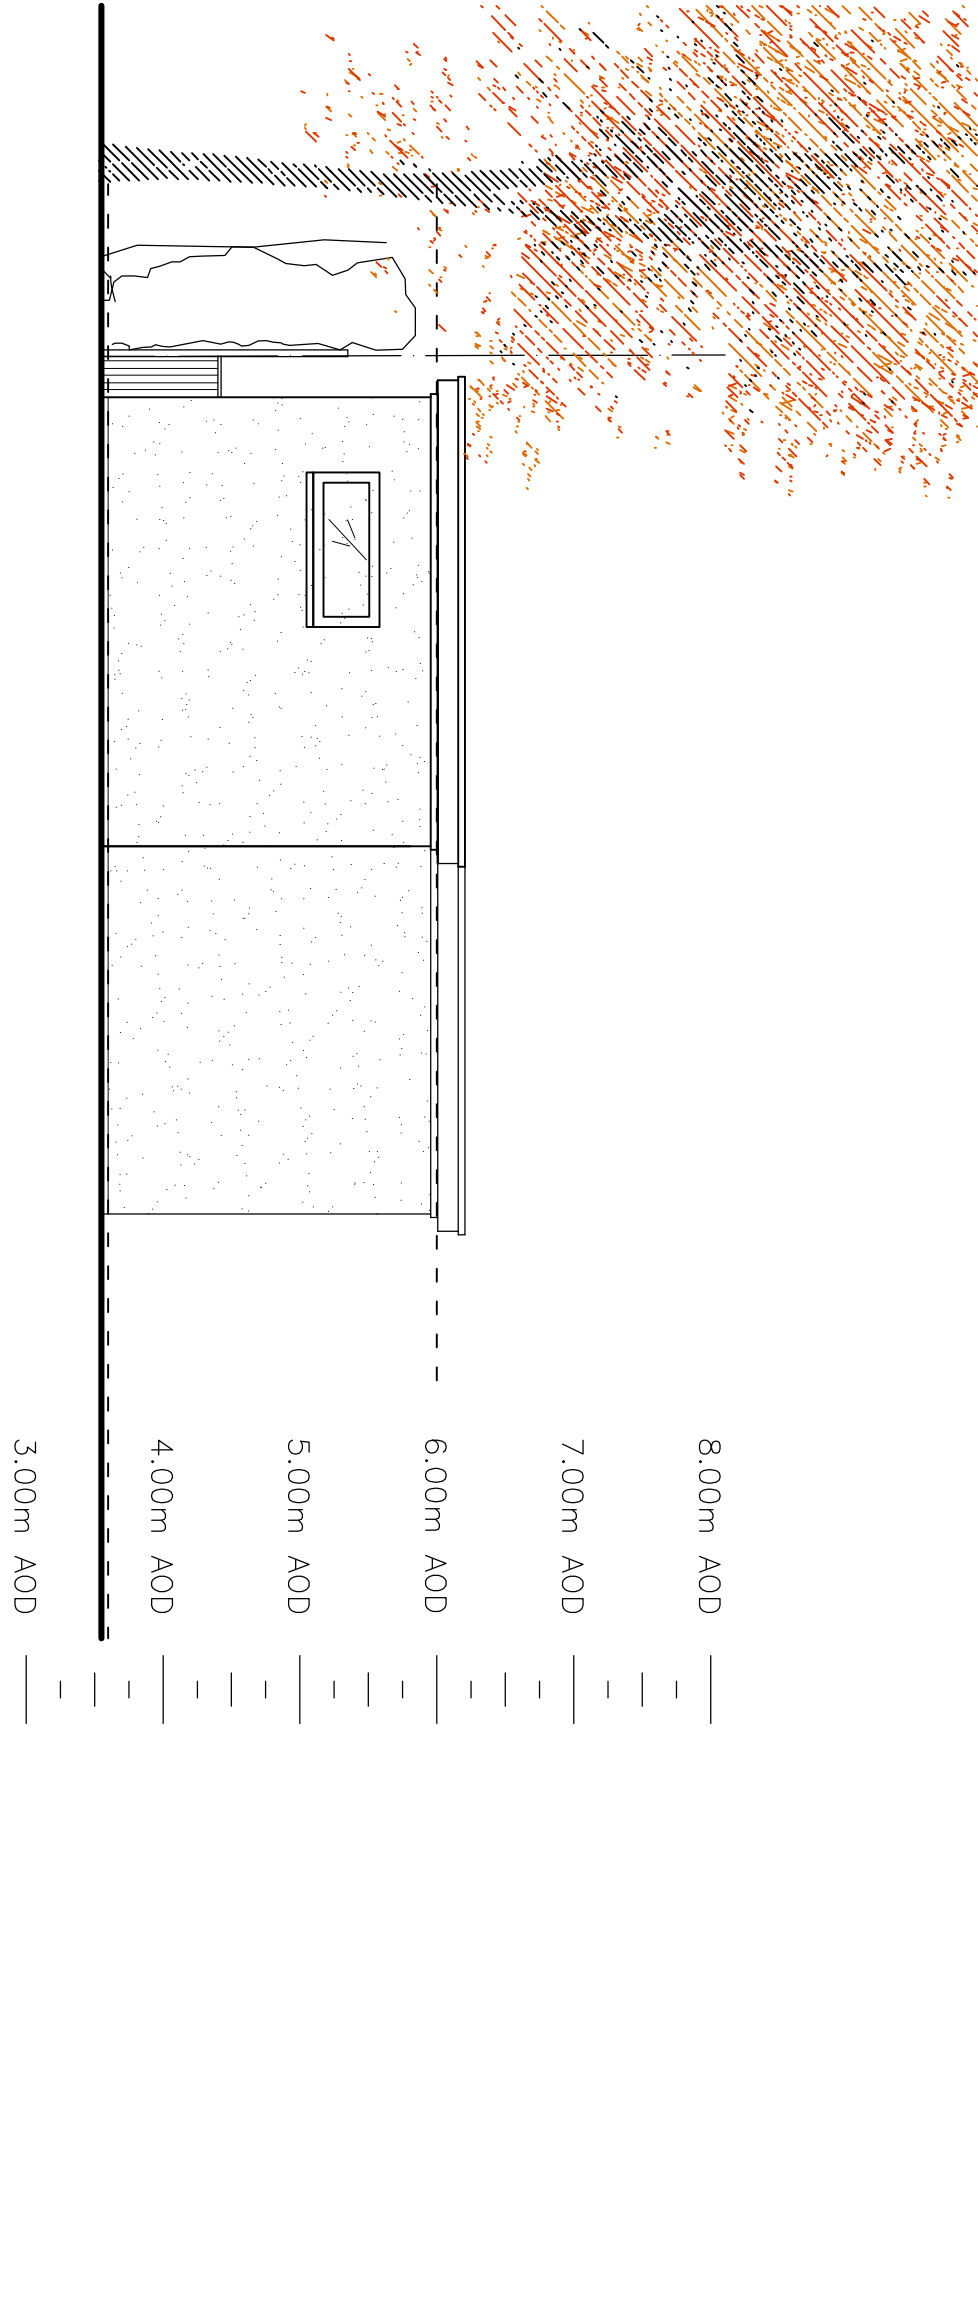


SOUTH ELEVATION 1:50

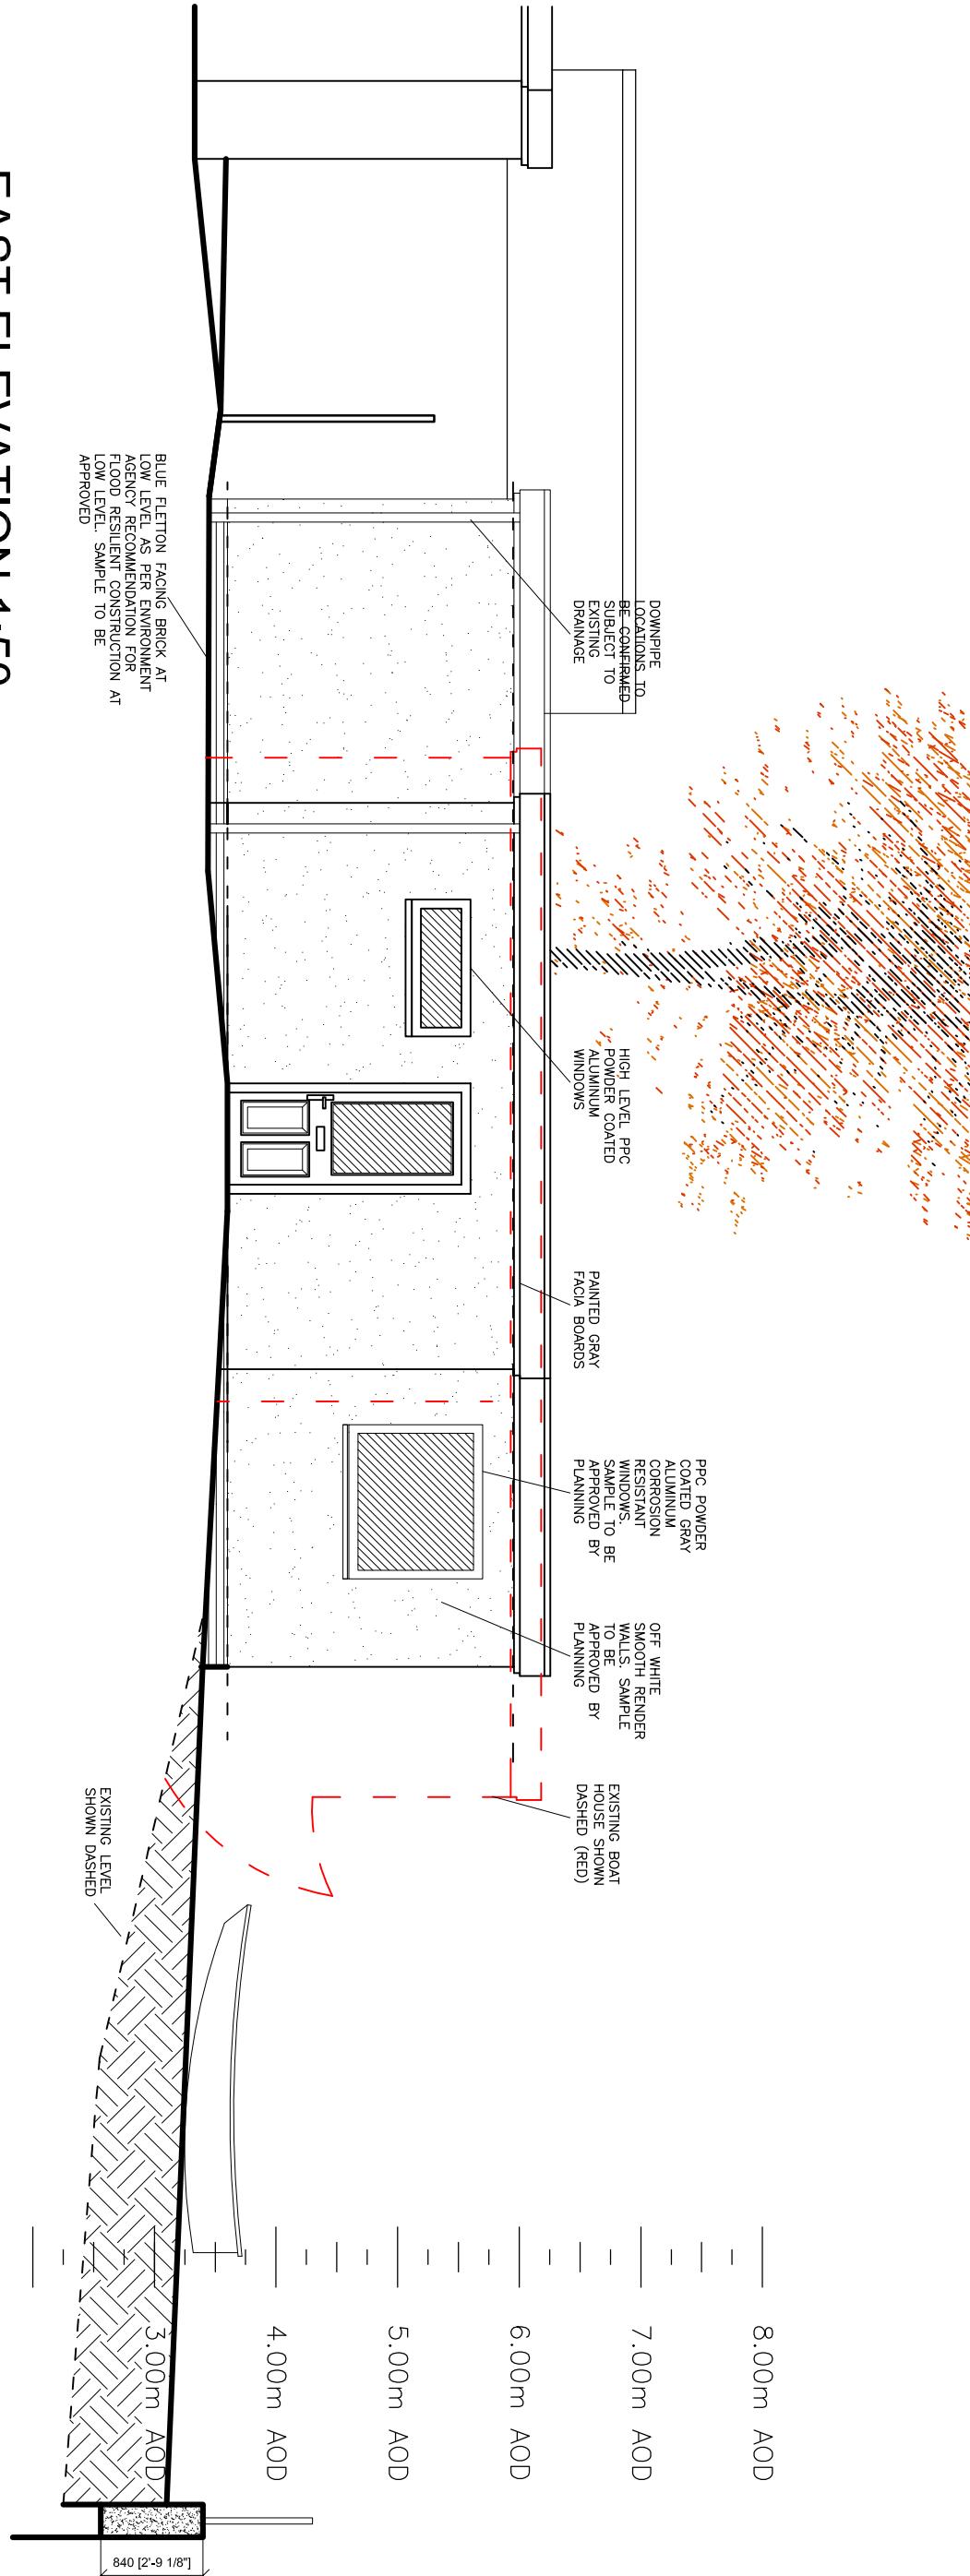

EAST ELEVATION 1:50

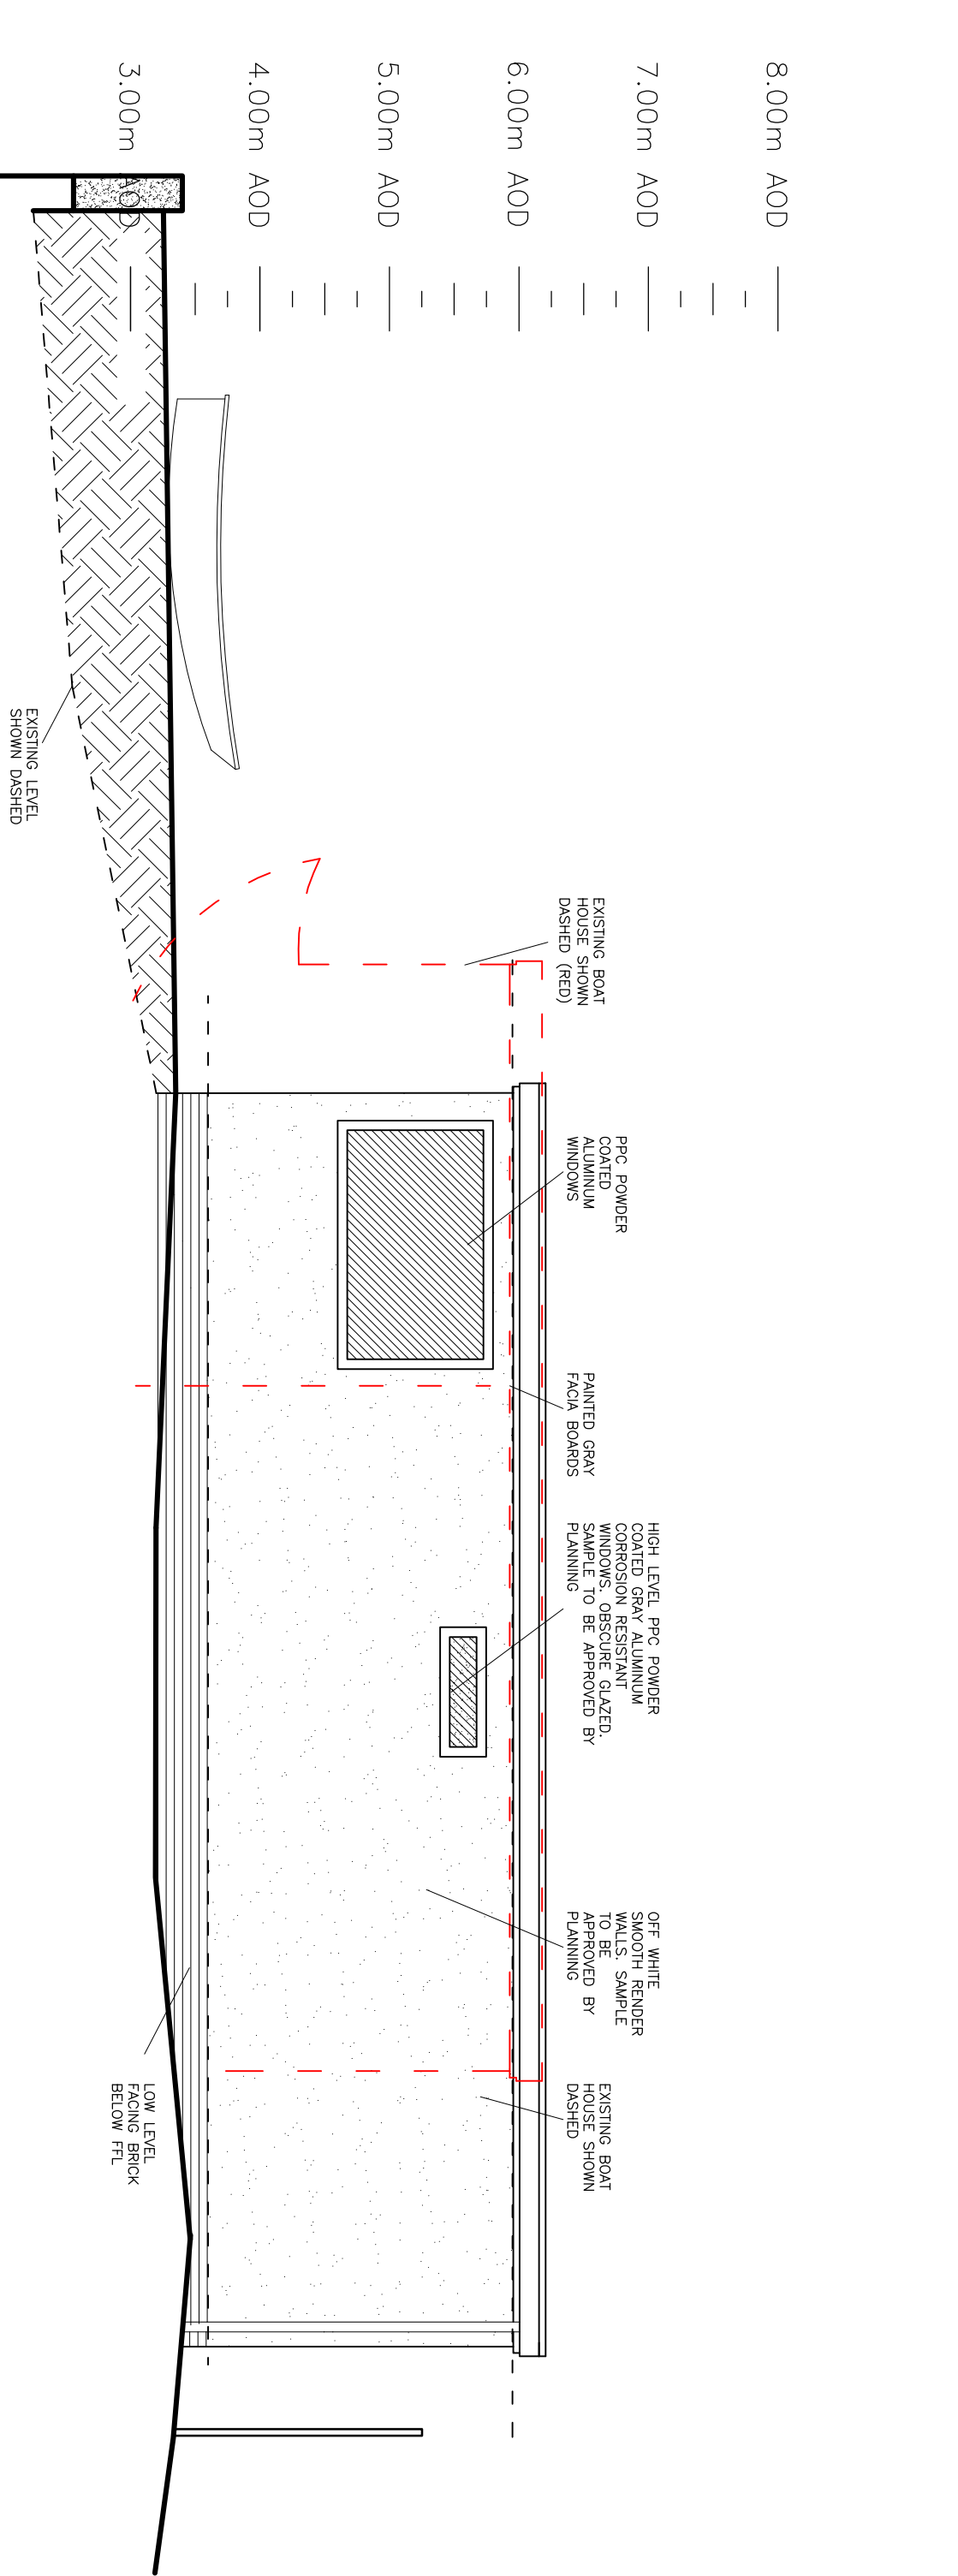

WEST ELEVATION 1:50

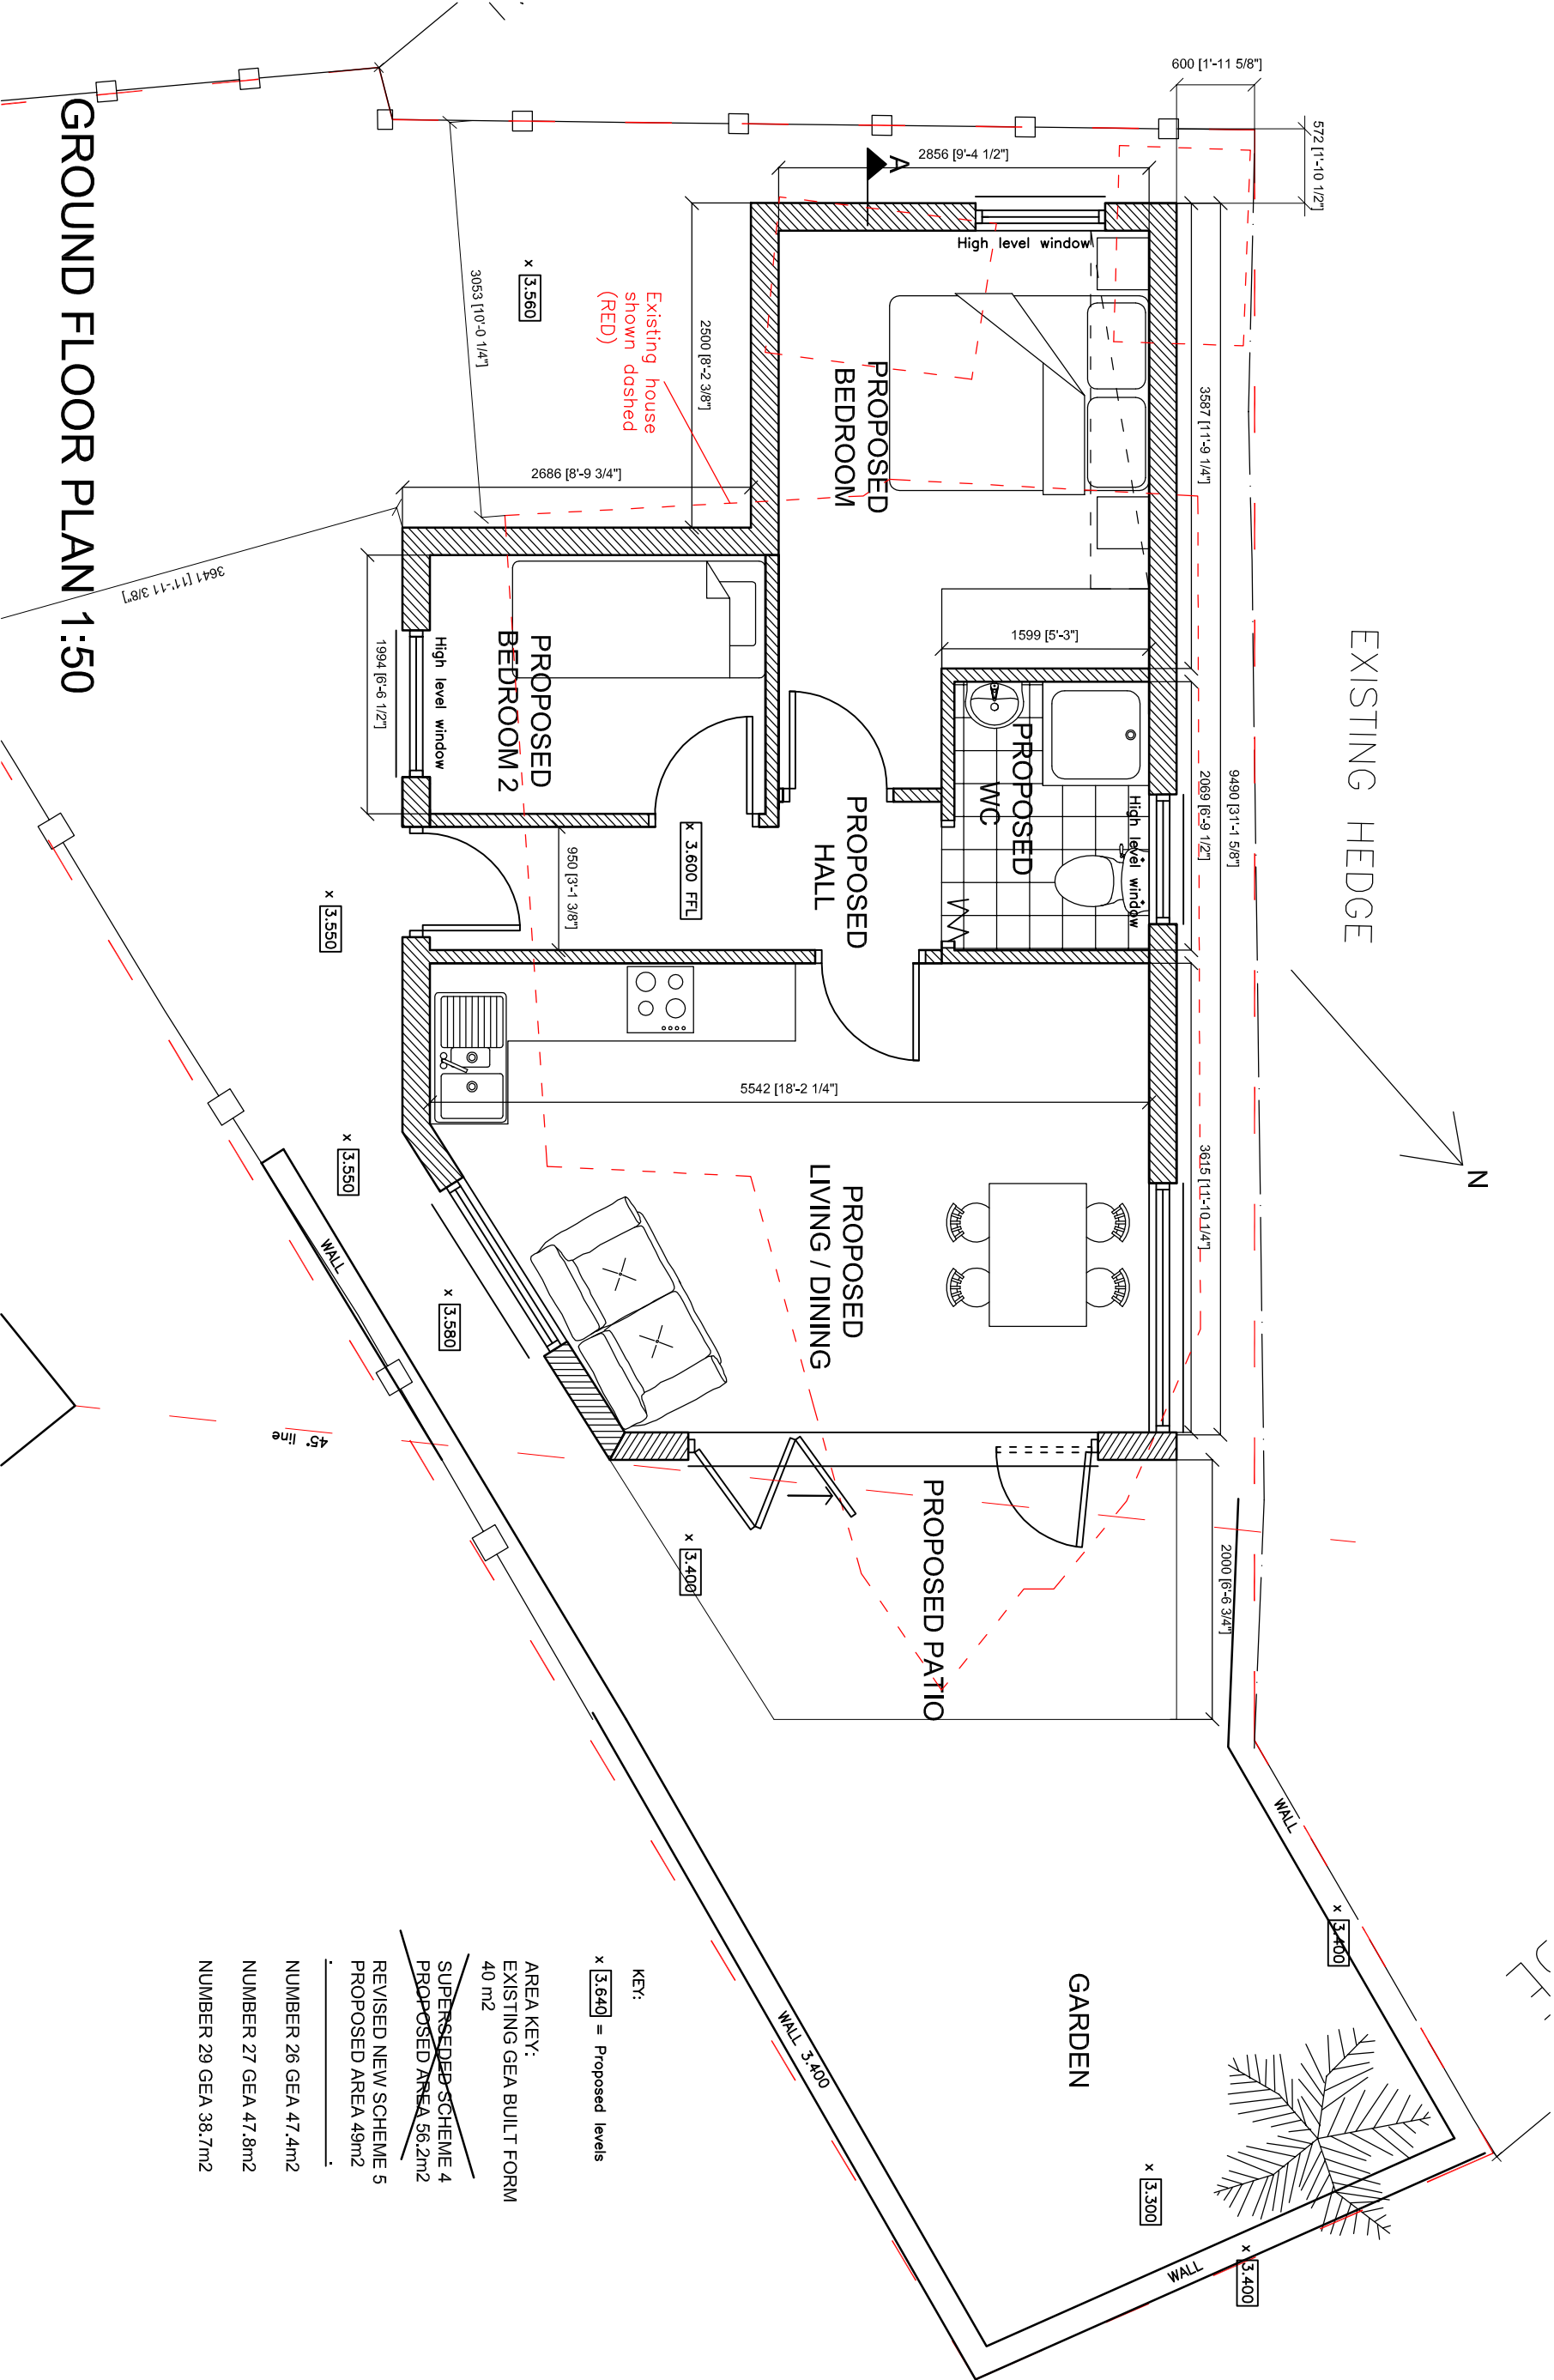

GROUND FLOOR PLAN 1:50