


proposed elevations

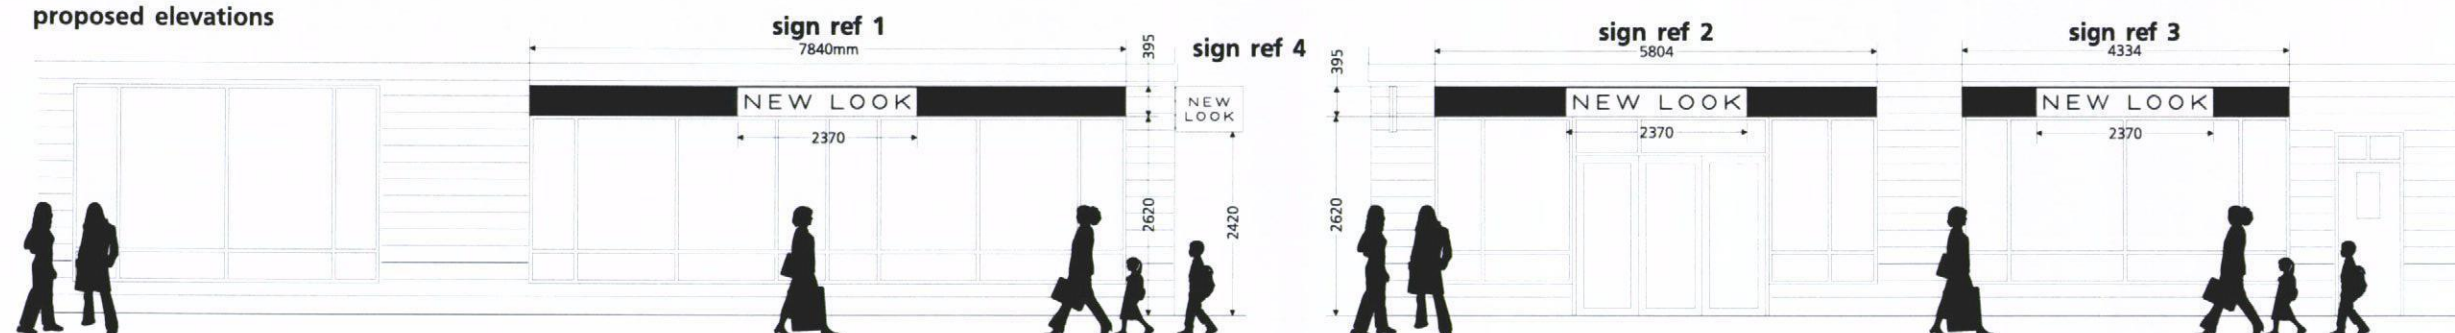

sign ref 1

1no. non-illuminated background sign - oa size 7840 x 395mm, complete with
1no. internally illuminated pod sign - oa size 2370 x 380mm pod, all as construction attached:

sign ref 2


1no. non-illuminated background sign - oa size 5804 x 395mm, complete with
1no. internally illuminated pod sign - oa size 2370 x 380mm pod, all as construction attached:

sign ref 3

1no. non-illuminated background sign - oa size 4334 x 395mm, complete with
1no. internally illuminated pod sign - oa size 2370 x 380mm pod, all as construction attached:

sign ref 4


1no. non-illuminated projecting sign - oa size 900 x 600mm.

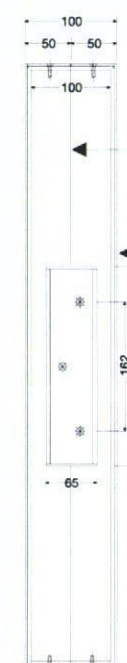

5mm aluminium frame
powder coated white

12g aluminium panel
finished white complete with
directly applied black vinly text

NEW
LOOK

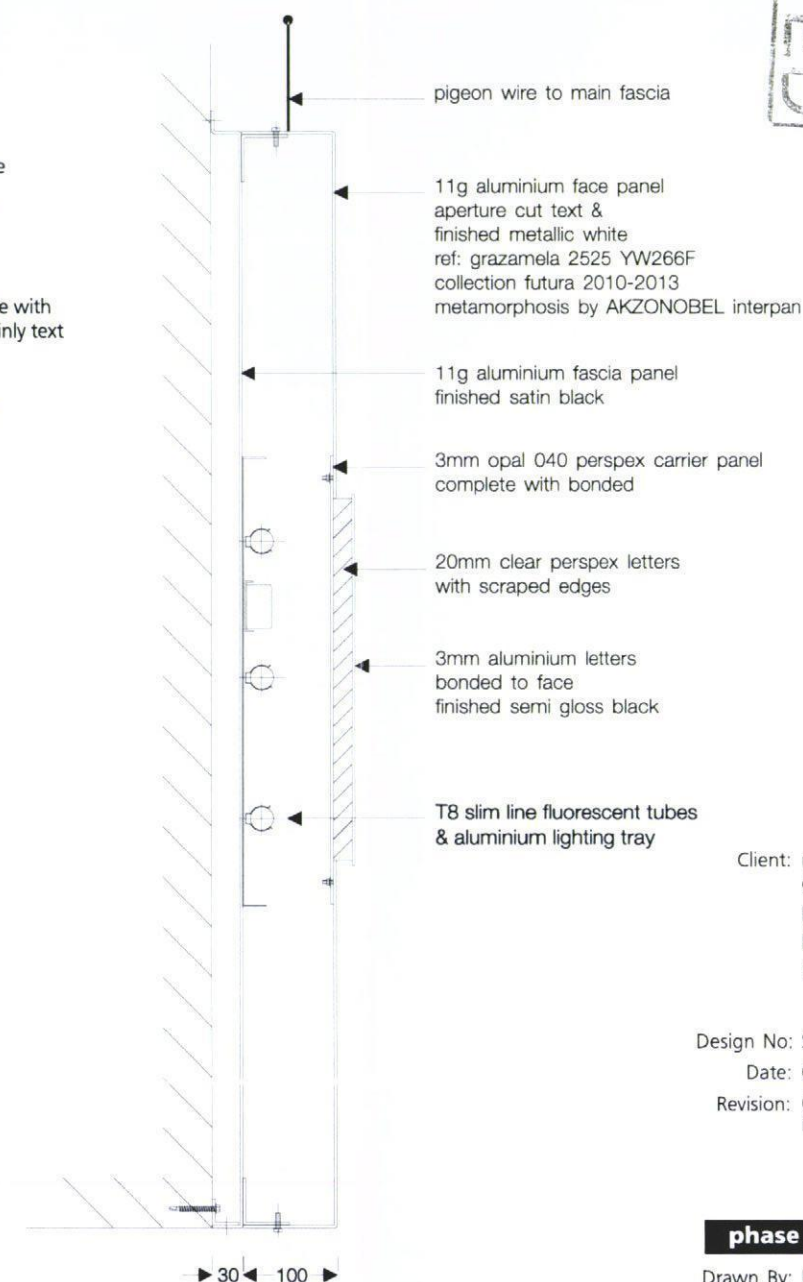

Client: new look
9 west street
havant
hampshire
PO9 1EN

Design No: SD6615.12 r 01
Date: 07 aug 2012
Revision: 01 (20 aug 2012)
increased pod signs

phase F store no. 1739

Drawn By: Peter

Scale: 1 : 100 @ A3

Escott Signs Limited
378 Princesway, T. V. T. E.
Gateshead, NE11 0TU.
Tel: 0191 487 1010
Fax: 0191 491 0762
visit us at
www.escottsigns.com

existing elevations

