




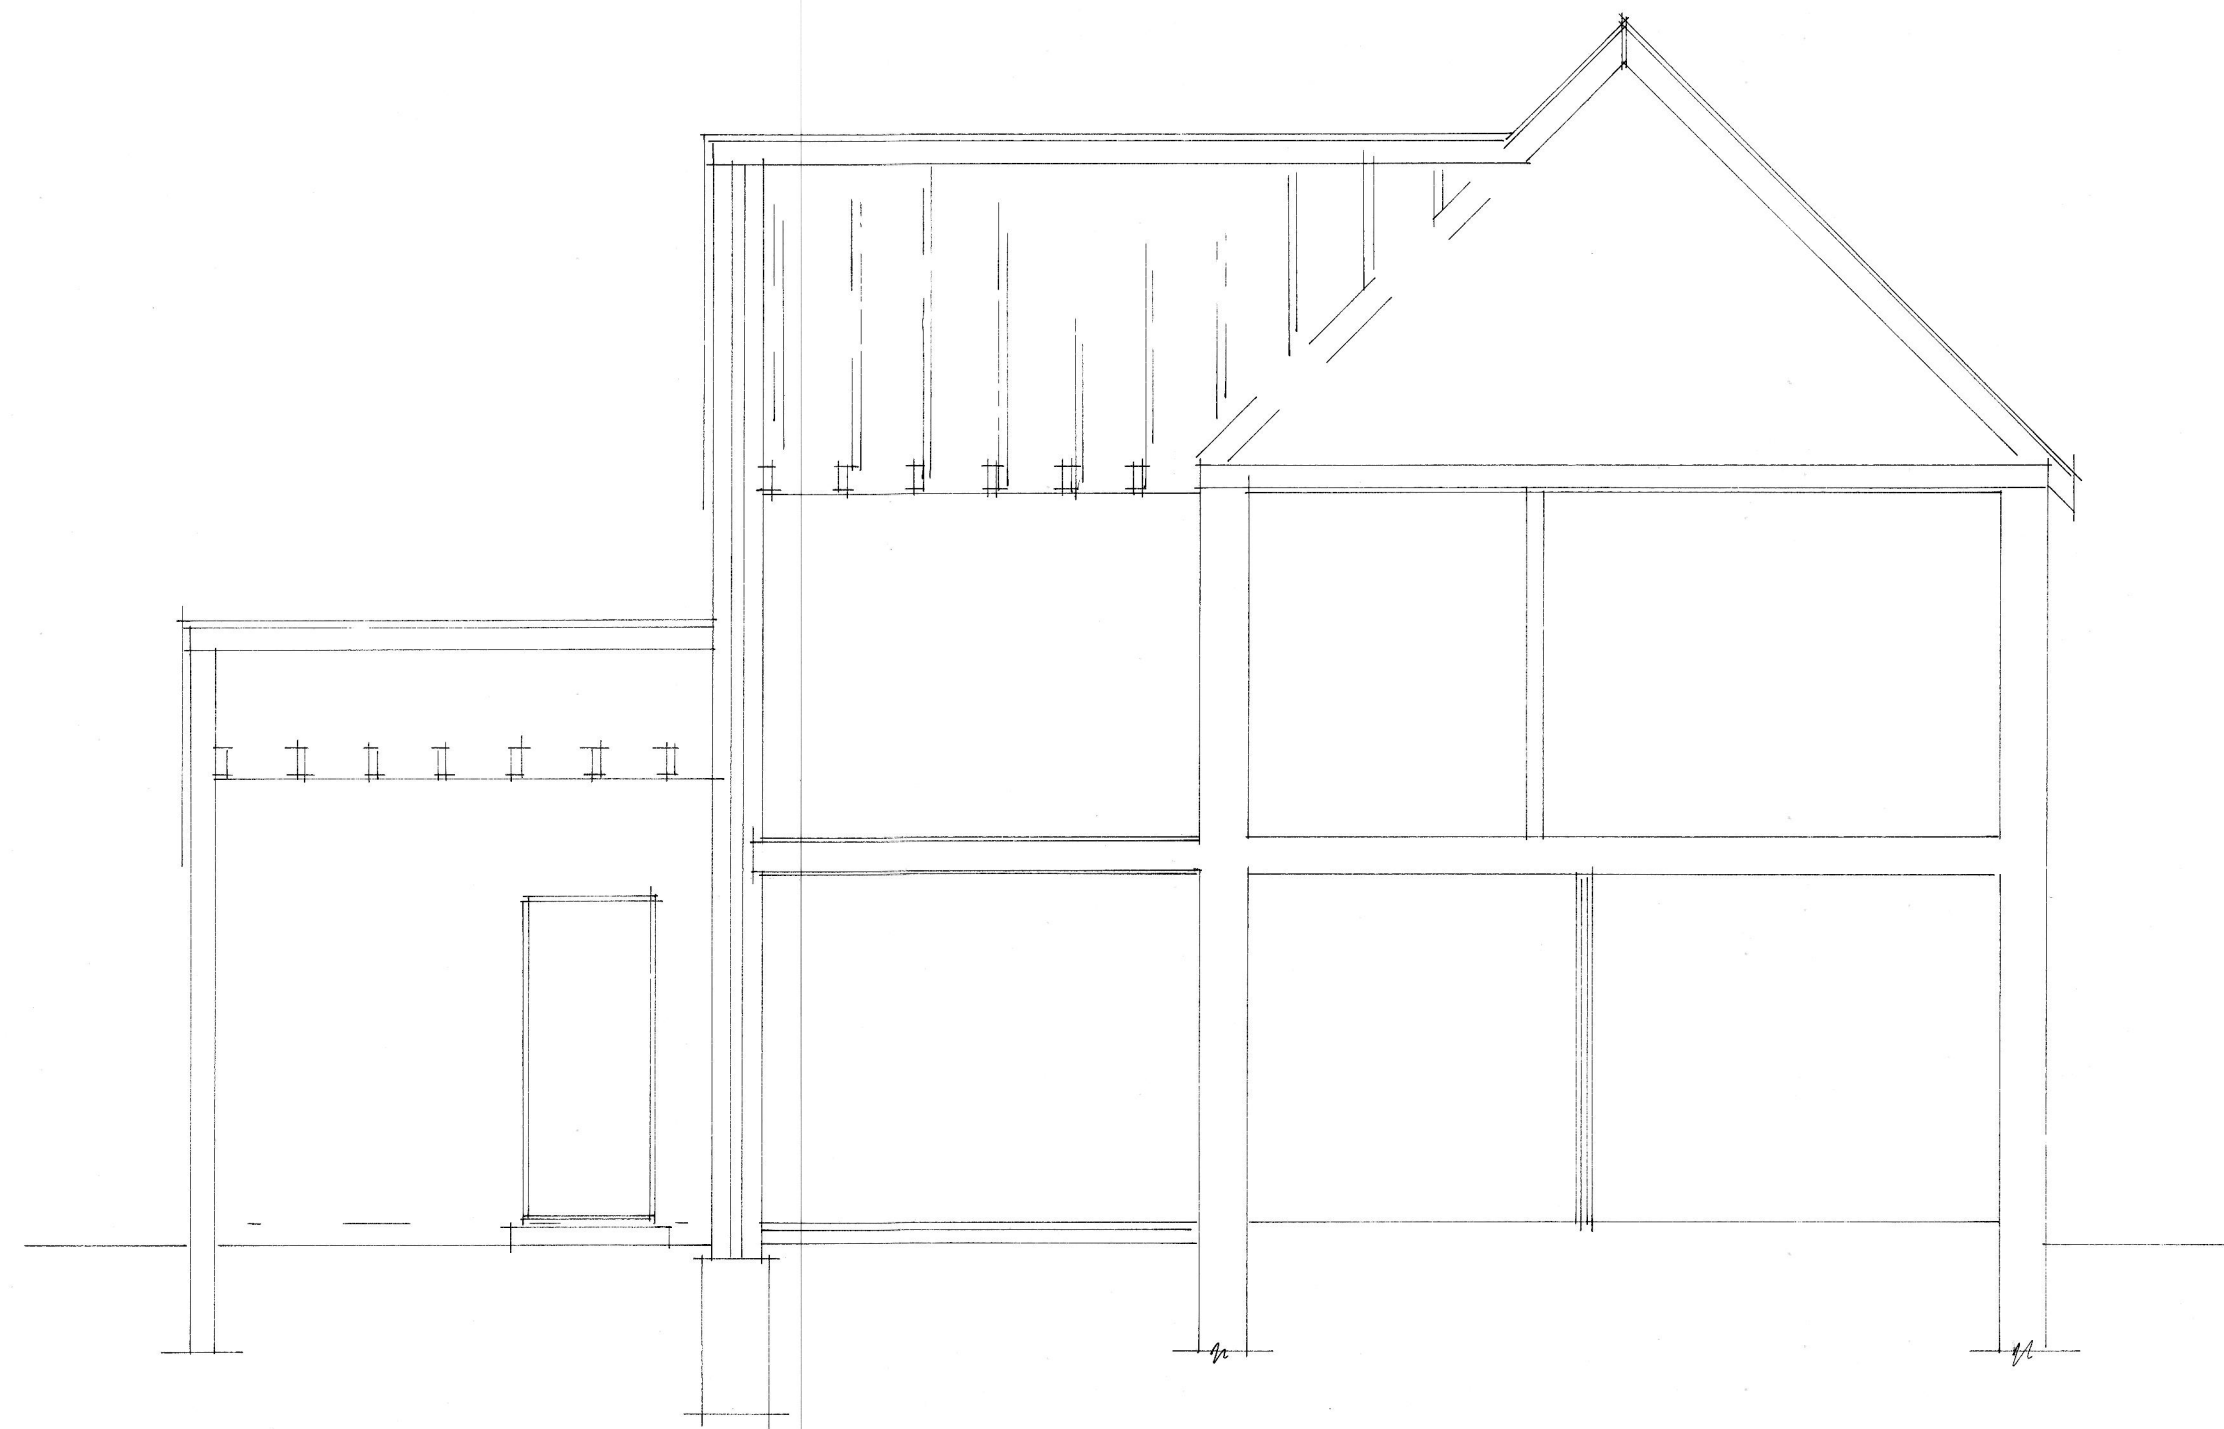


Section .aa.

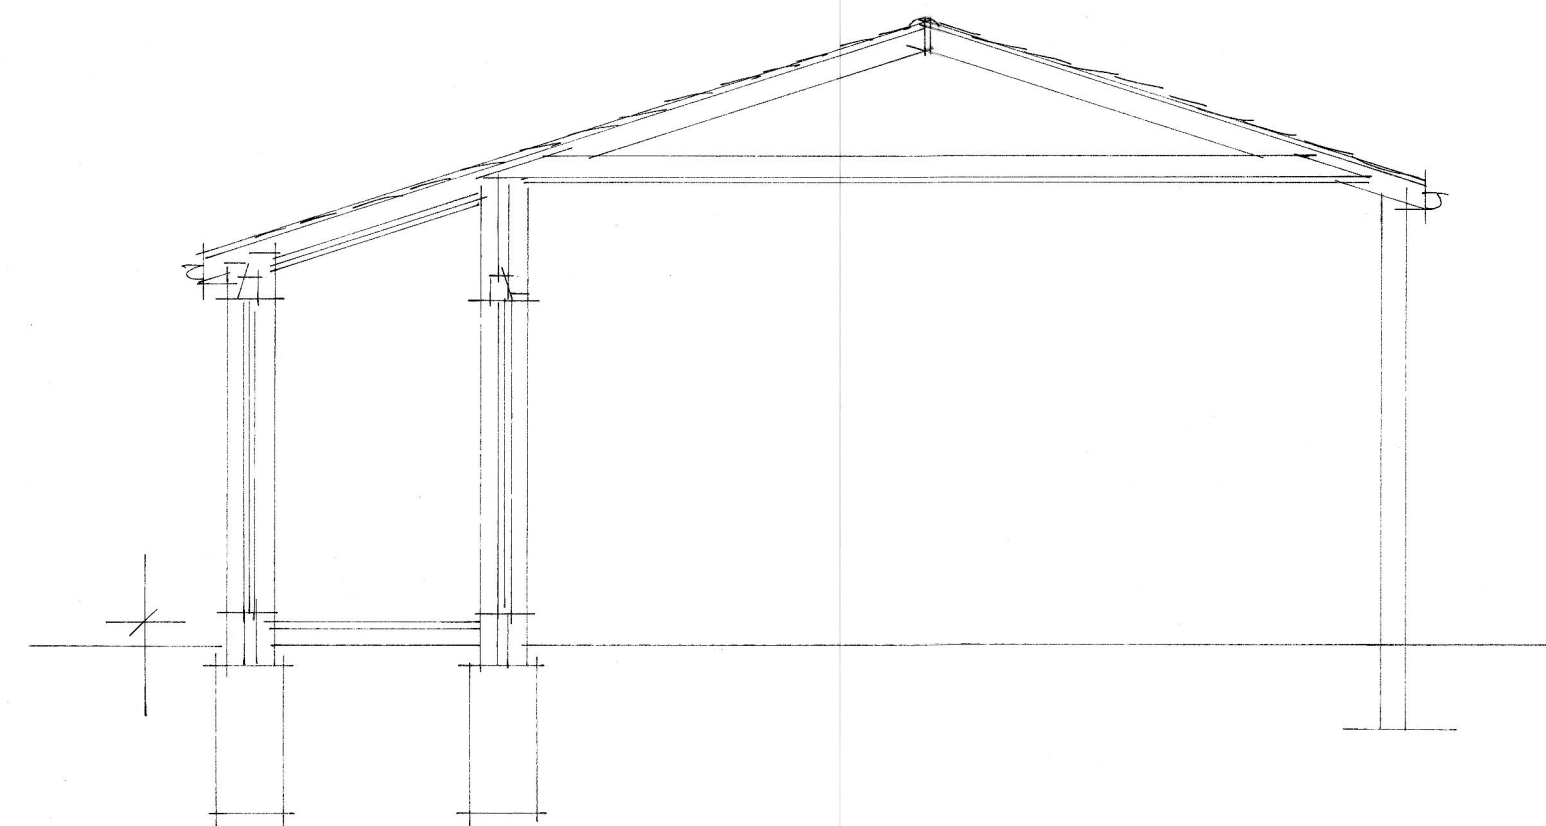

Section .bb.

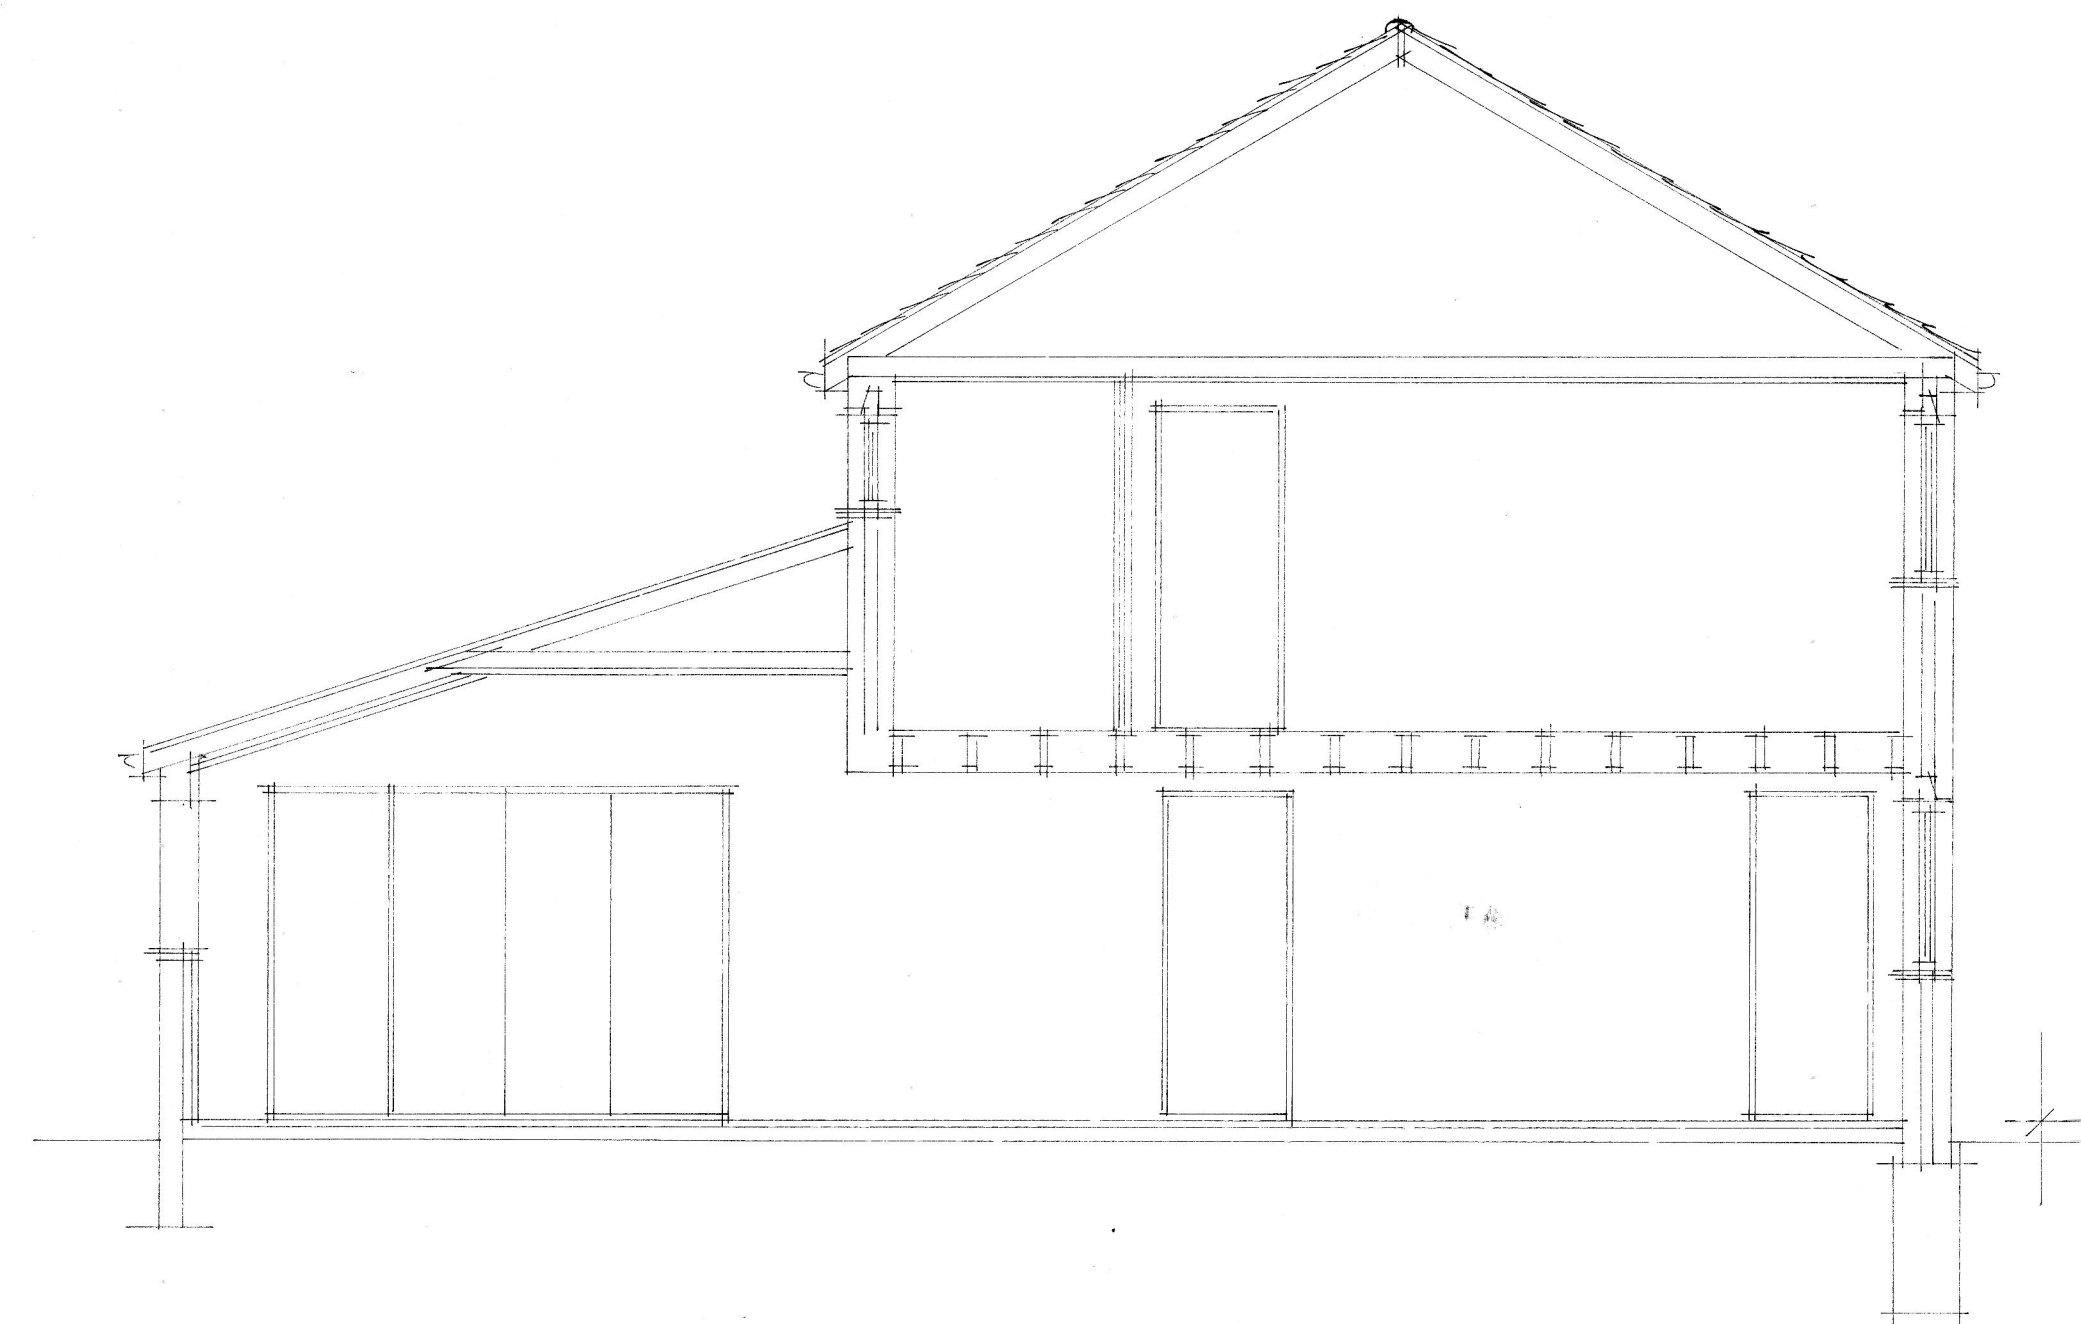

Section .cc.

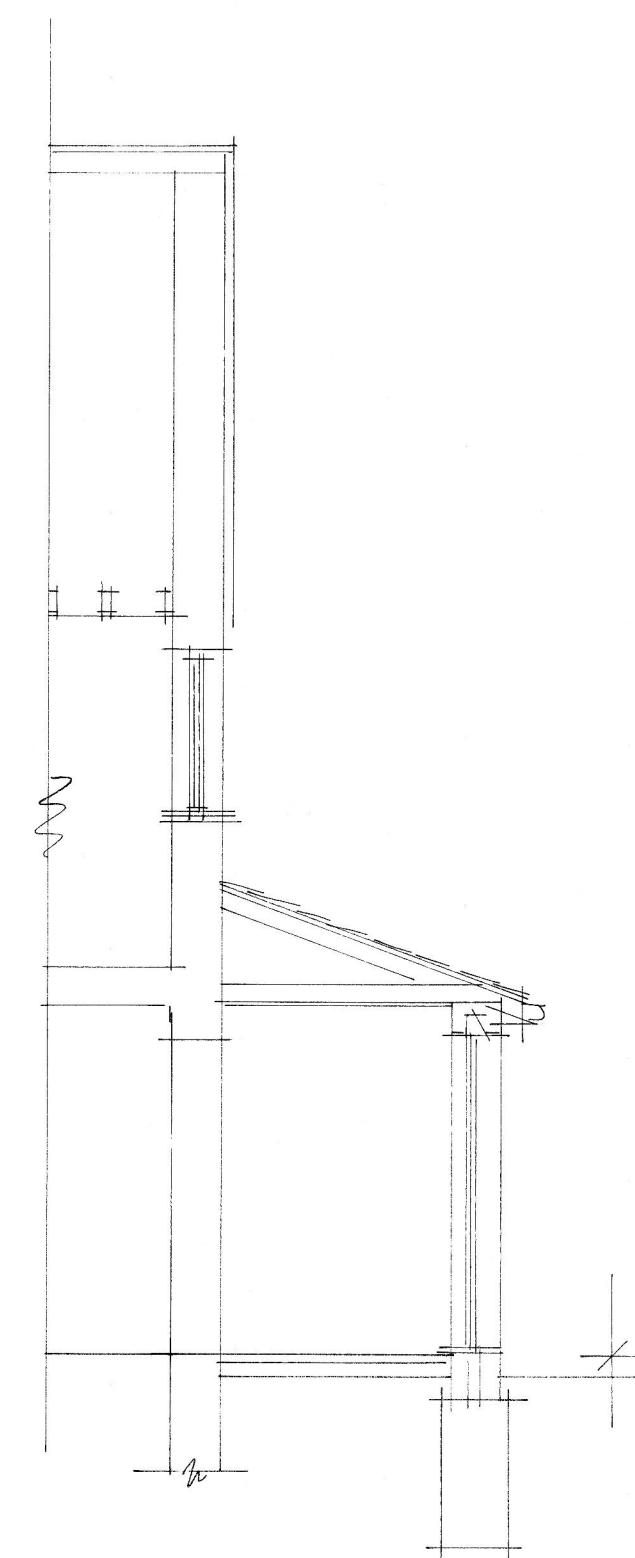

Section .dd.

A	Date	Revision
© copyright		
THORNS-YOUNG ARCHITECTURAL		
THORNS-YOUNG LTD CHARTERED BUILDING CONSULTANTS 232 London Road, North End, Portsmouth PO2 9JQ Tel: (023) 9267 2883 Fax: (023) 9266 3457 Website: www.thornsyoun.co.uk		
Client		
Mr Bendall		
Job Title		
20 Snowberry Crescent Havant		
Drawing Title Sections		
Scale 1:50 : at A1		
Date NOV 2013	Drawn by sa	
Dwg. No.	6182-13-3.	Rev.