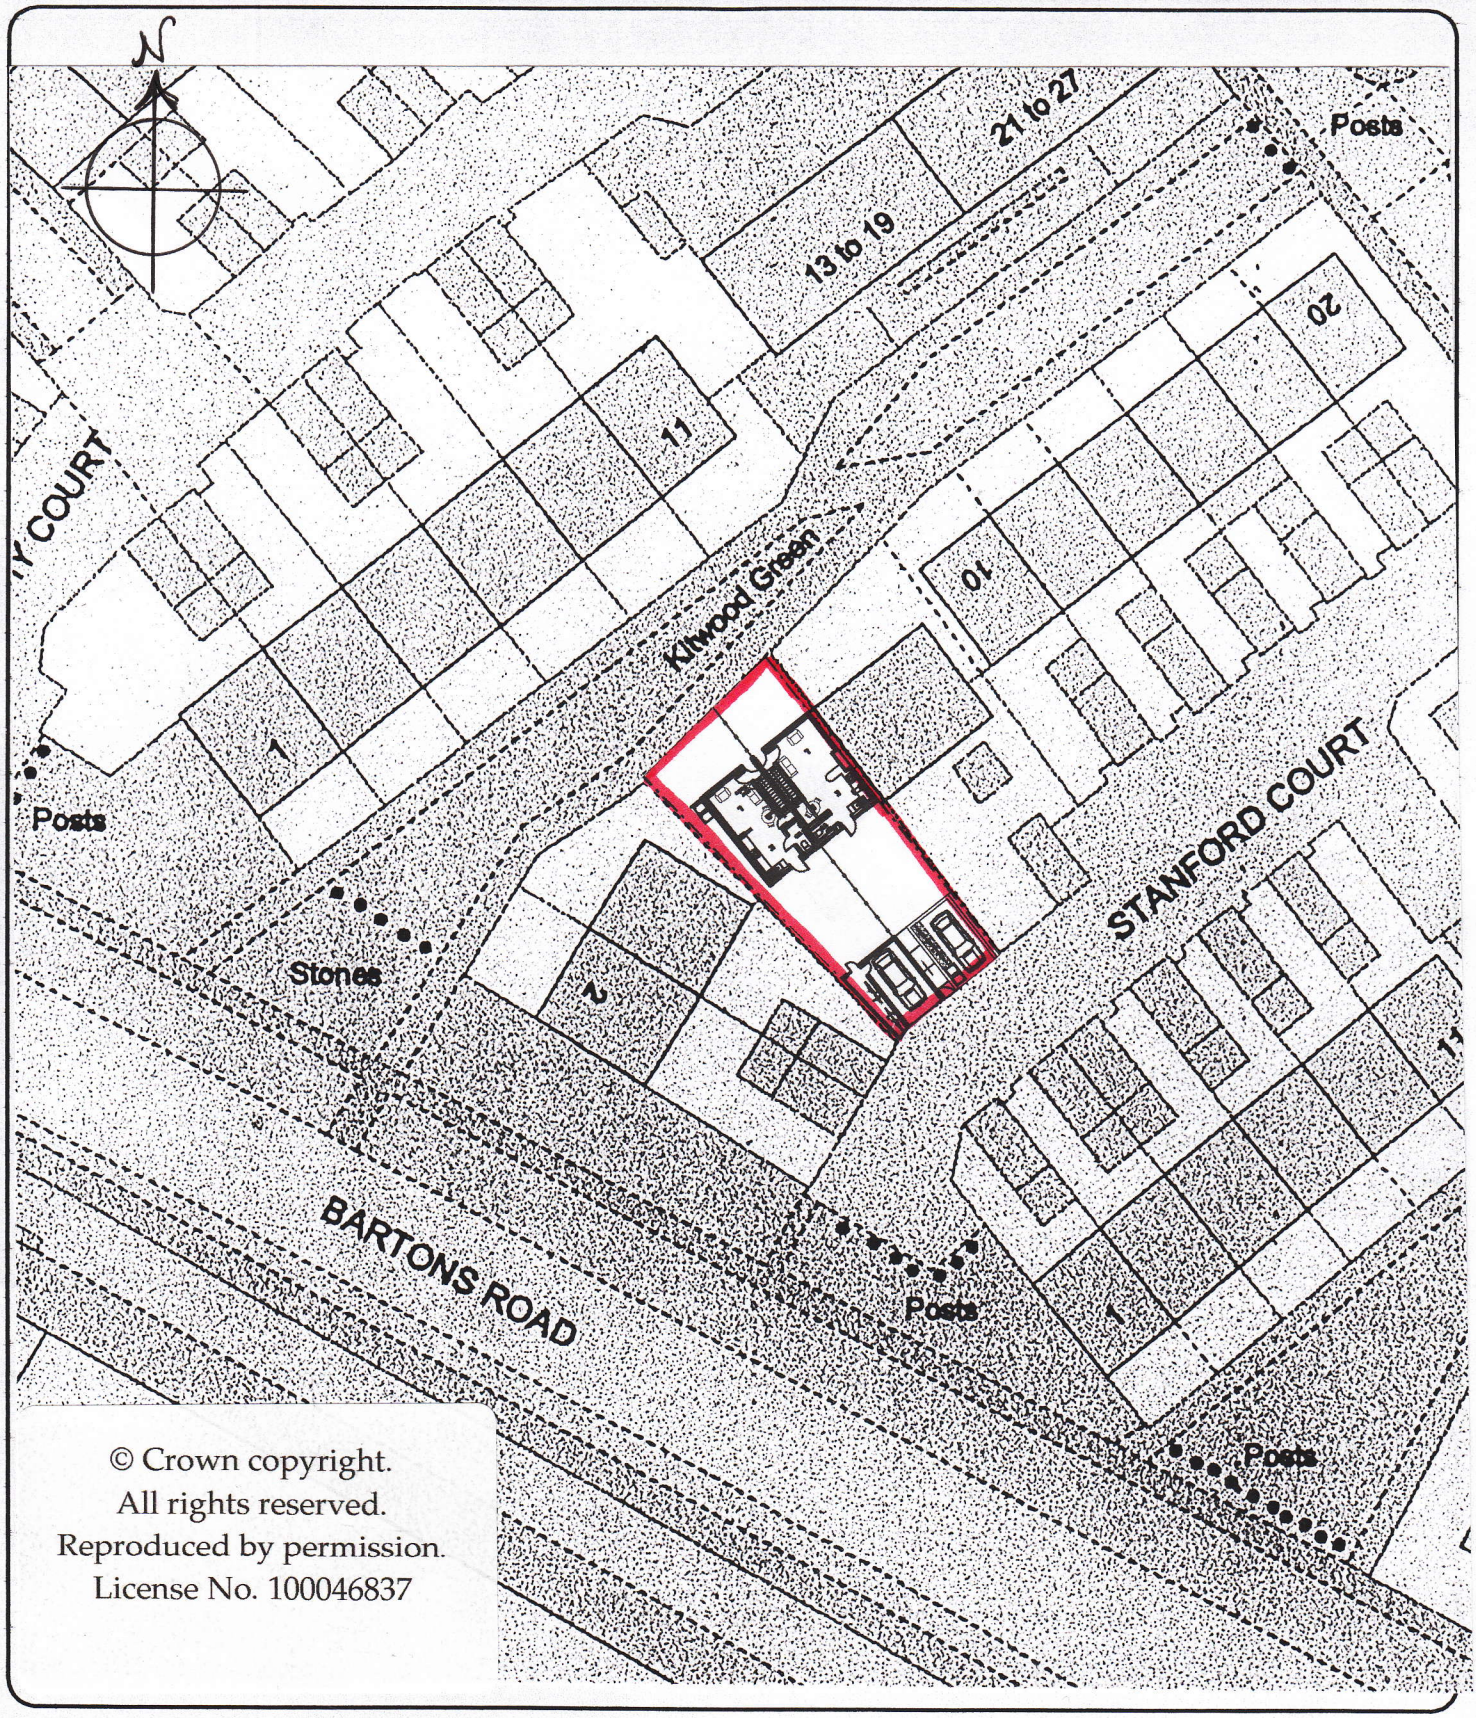

© Crown copyright.
All rights reserved.
Reproduced by permission.
License No. 100046837

Martin Critchley
Chartered Architect
7 North Street
Havant, Hampshire, PO9 1PW
023 92 474 919
critchleyarchitect@hotmail.com

Job: 6 KITWOOD GREEN, HAVANT, PO9 5QN

Job No.: 1325

Title: BLOCK PLAN

Drawing No.: 202

Date: 24/05/13

Scale: 1:500

Drawn: P.C.