

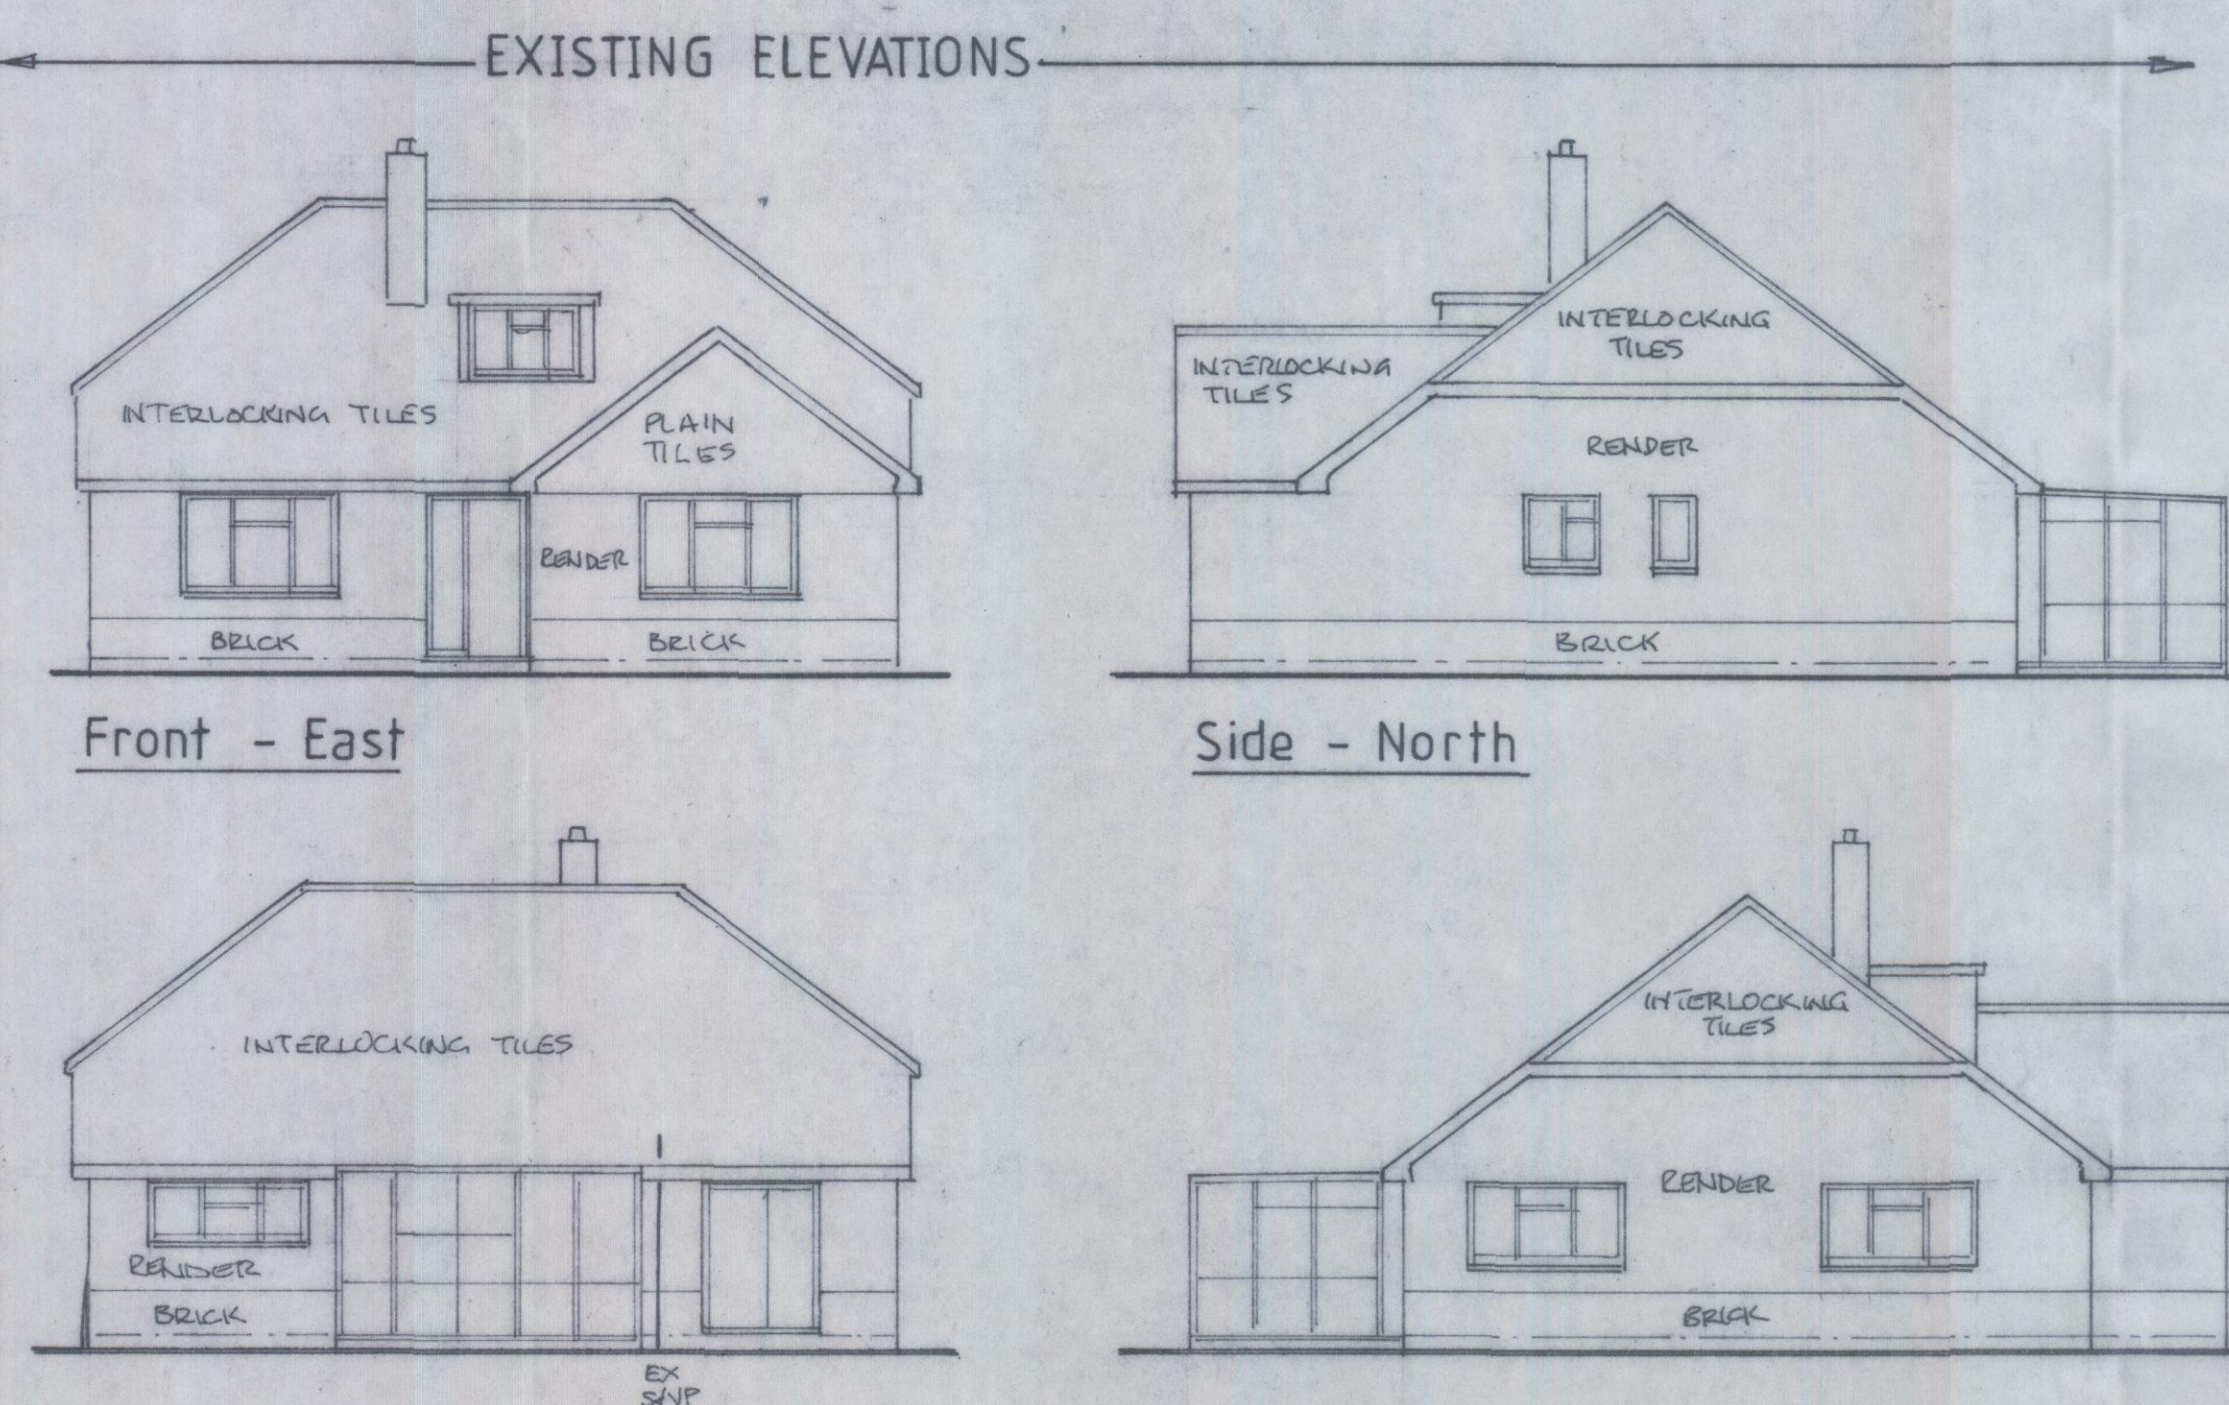
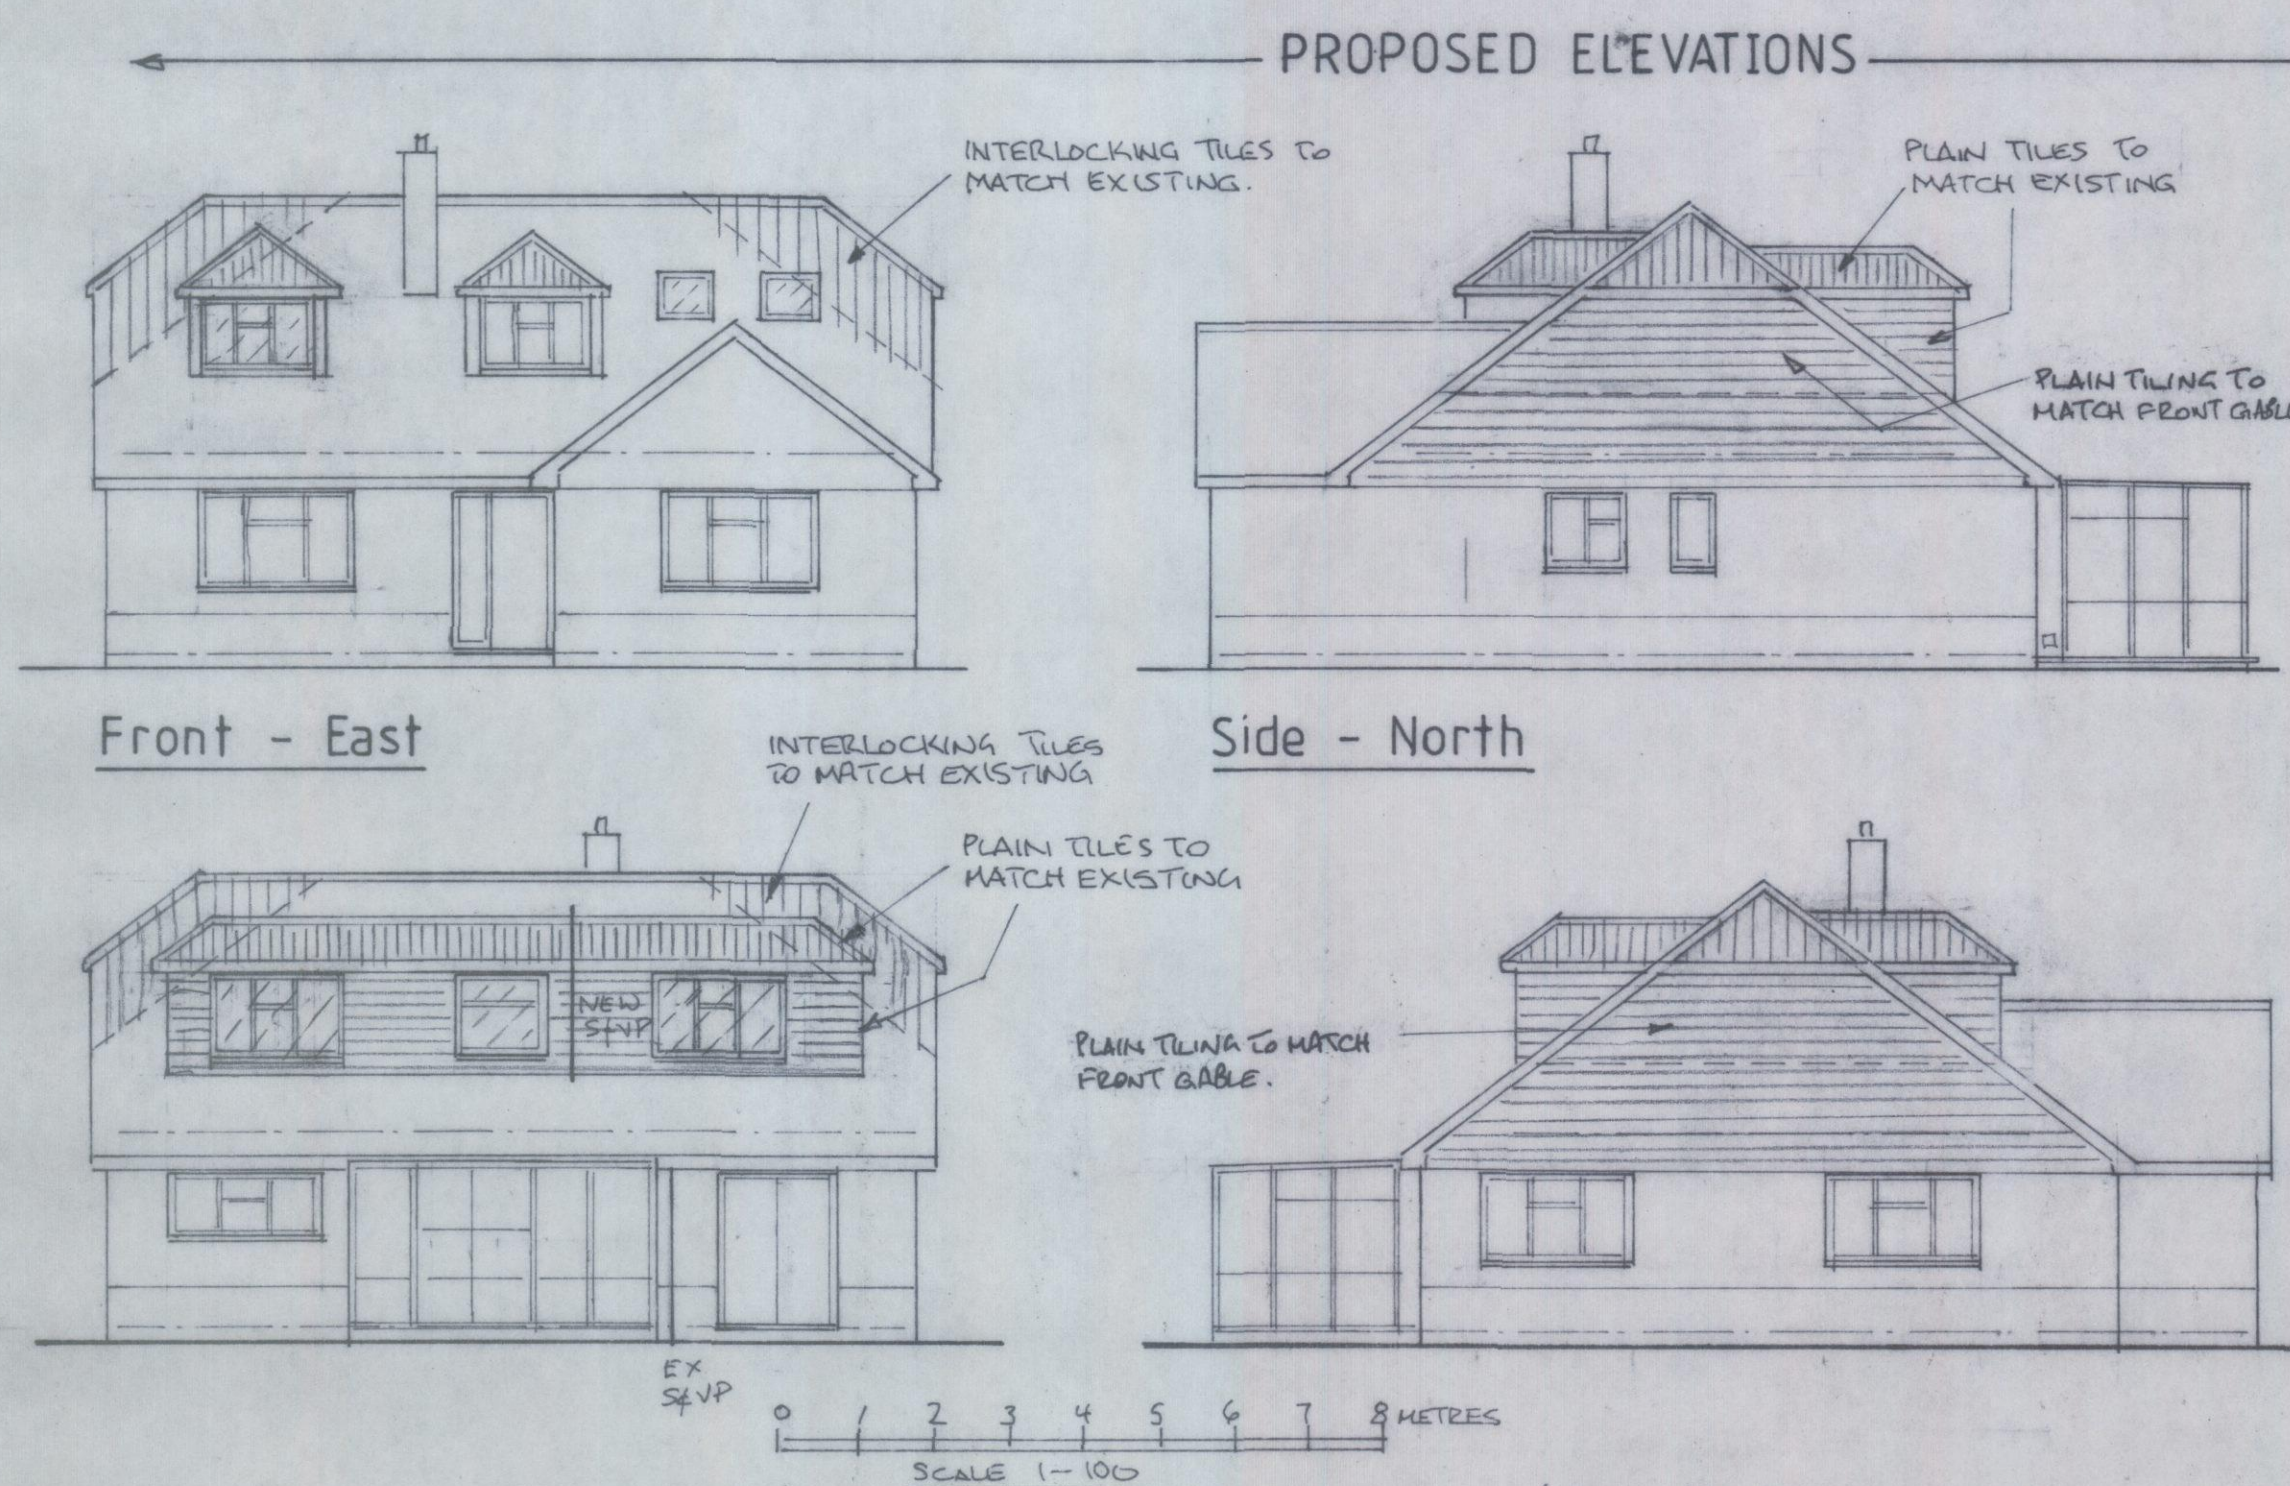
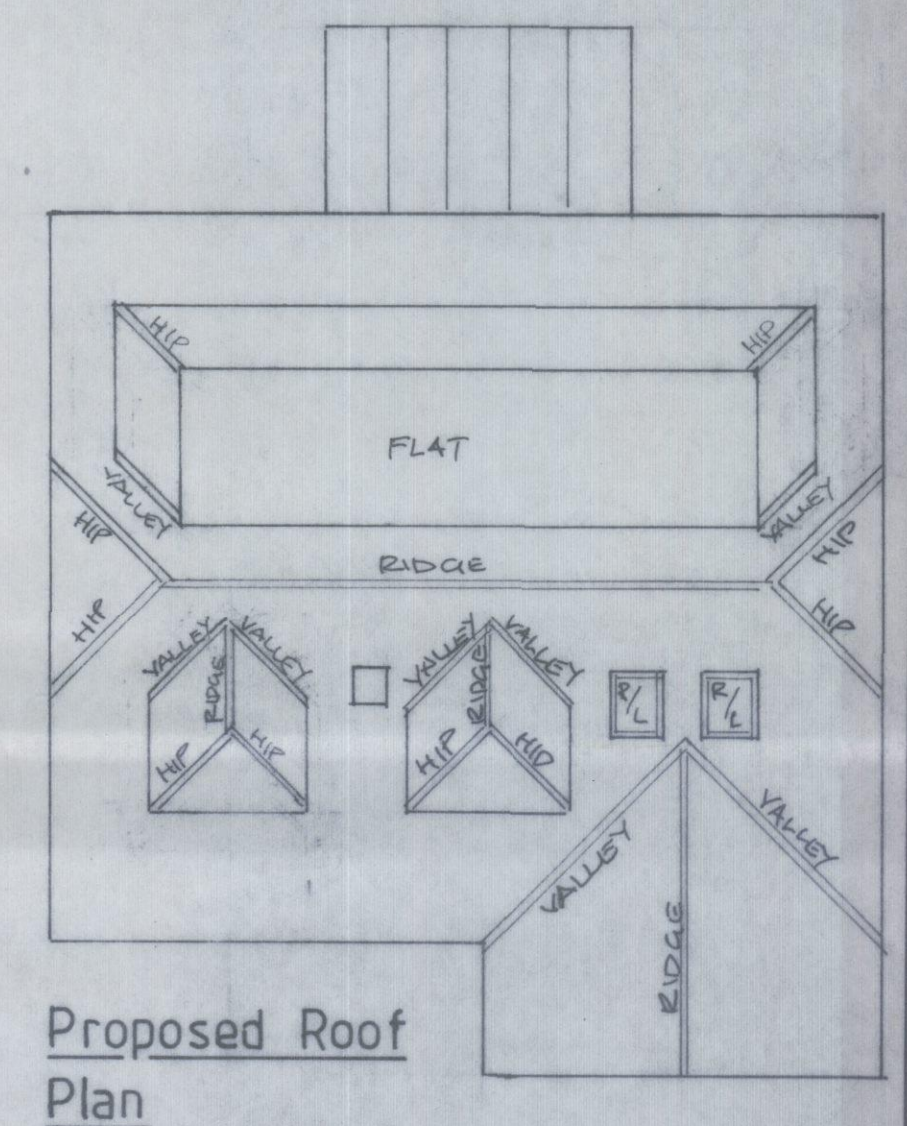
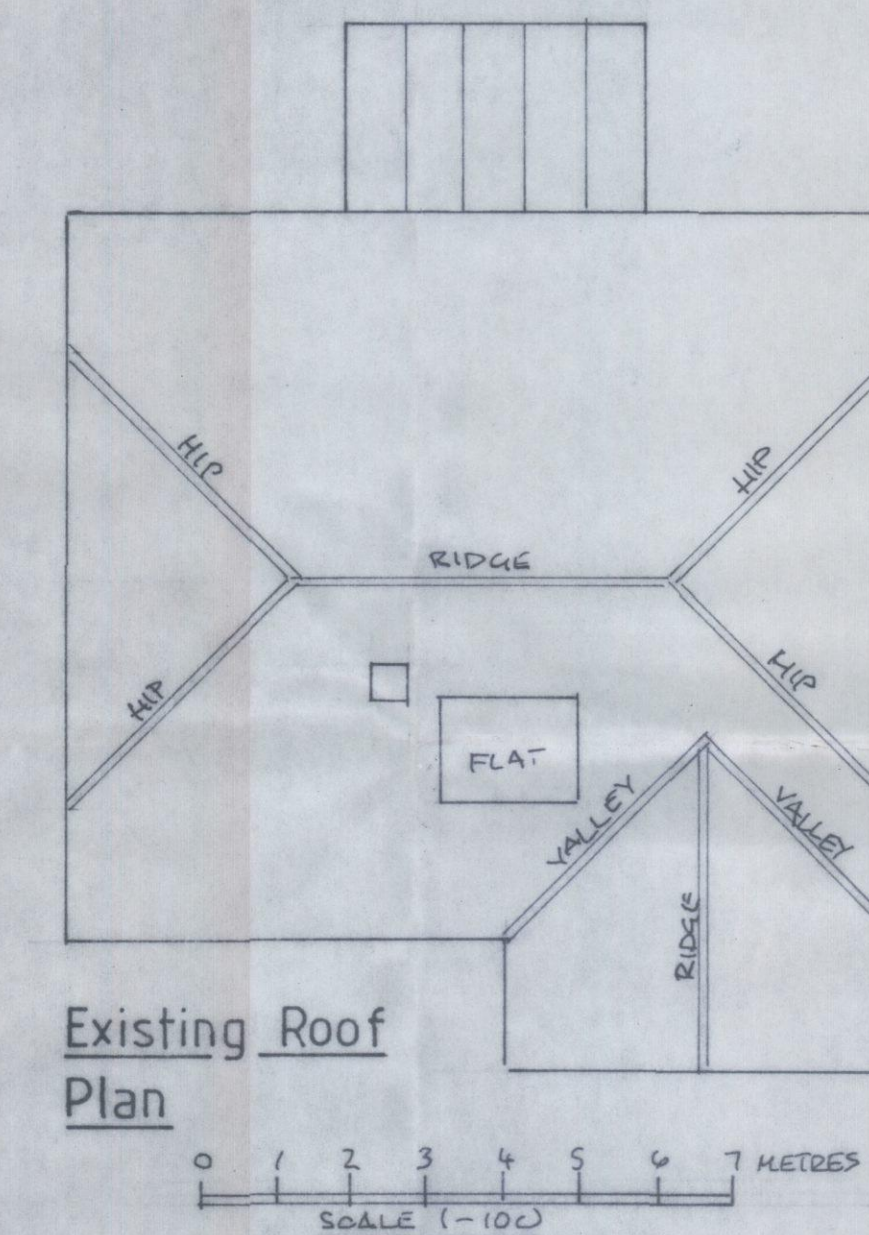
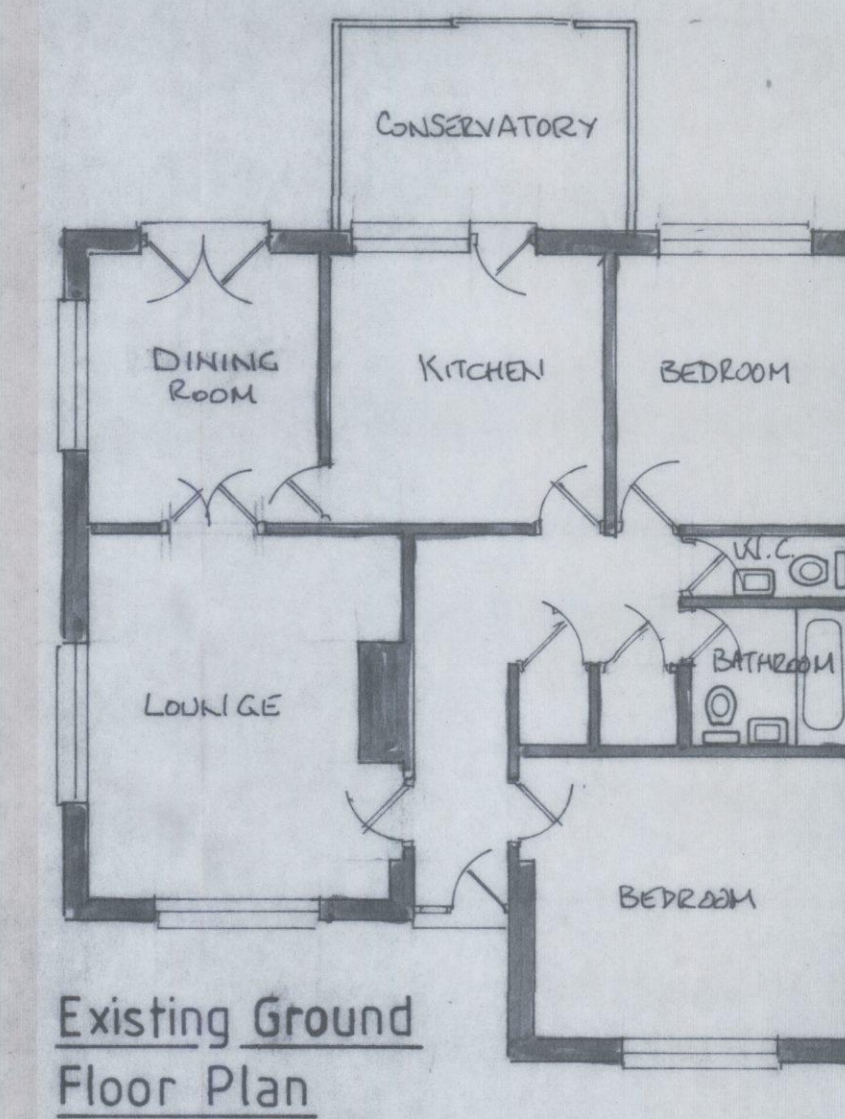
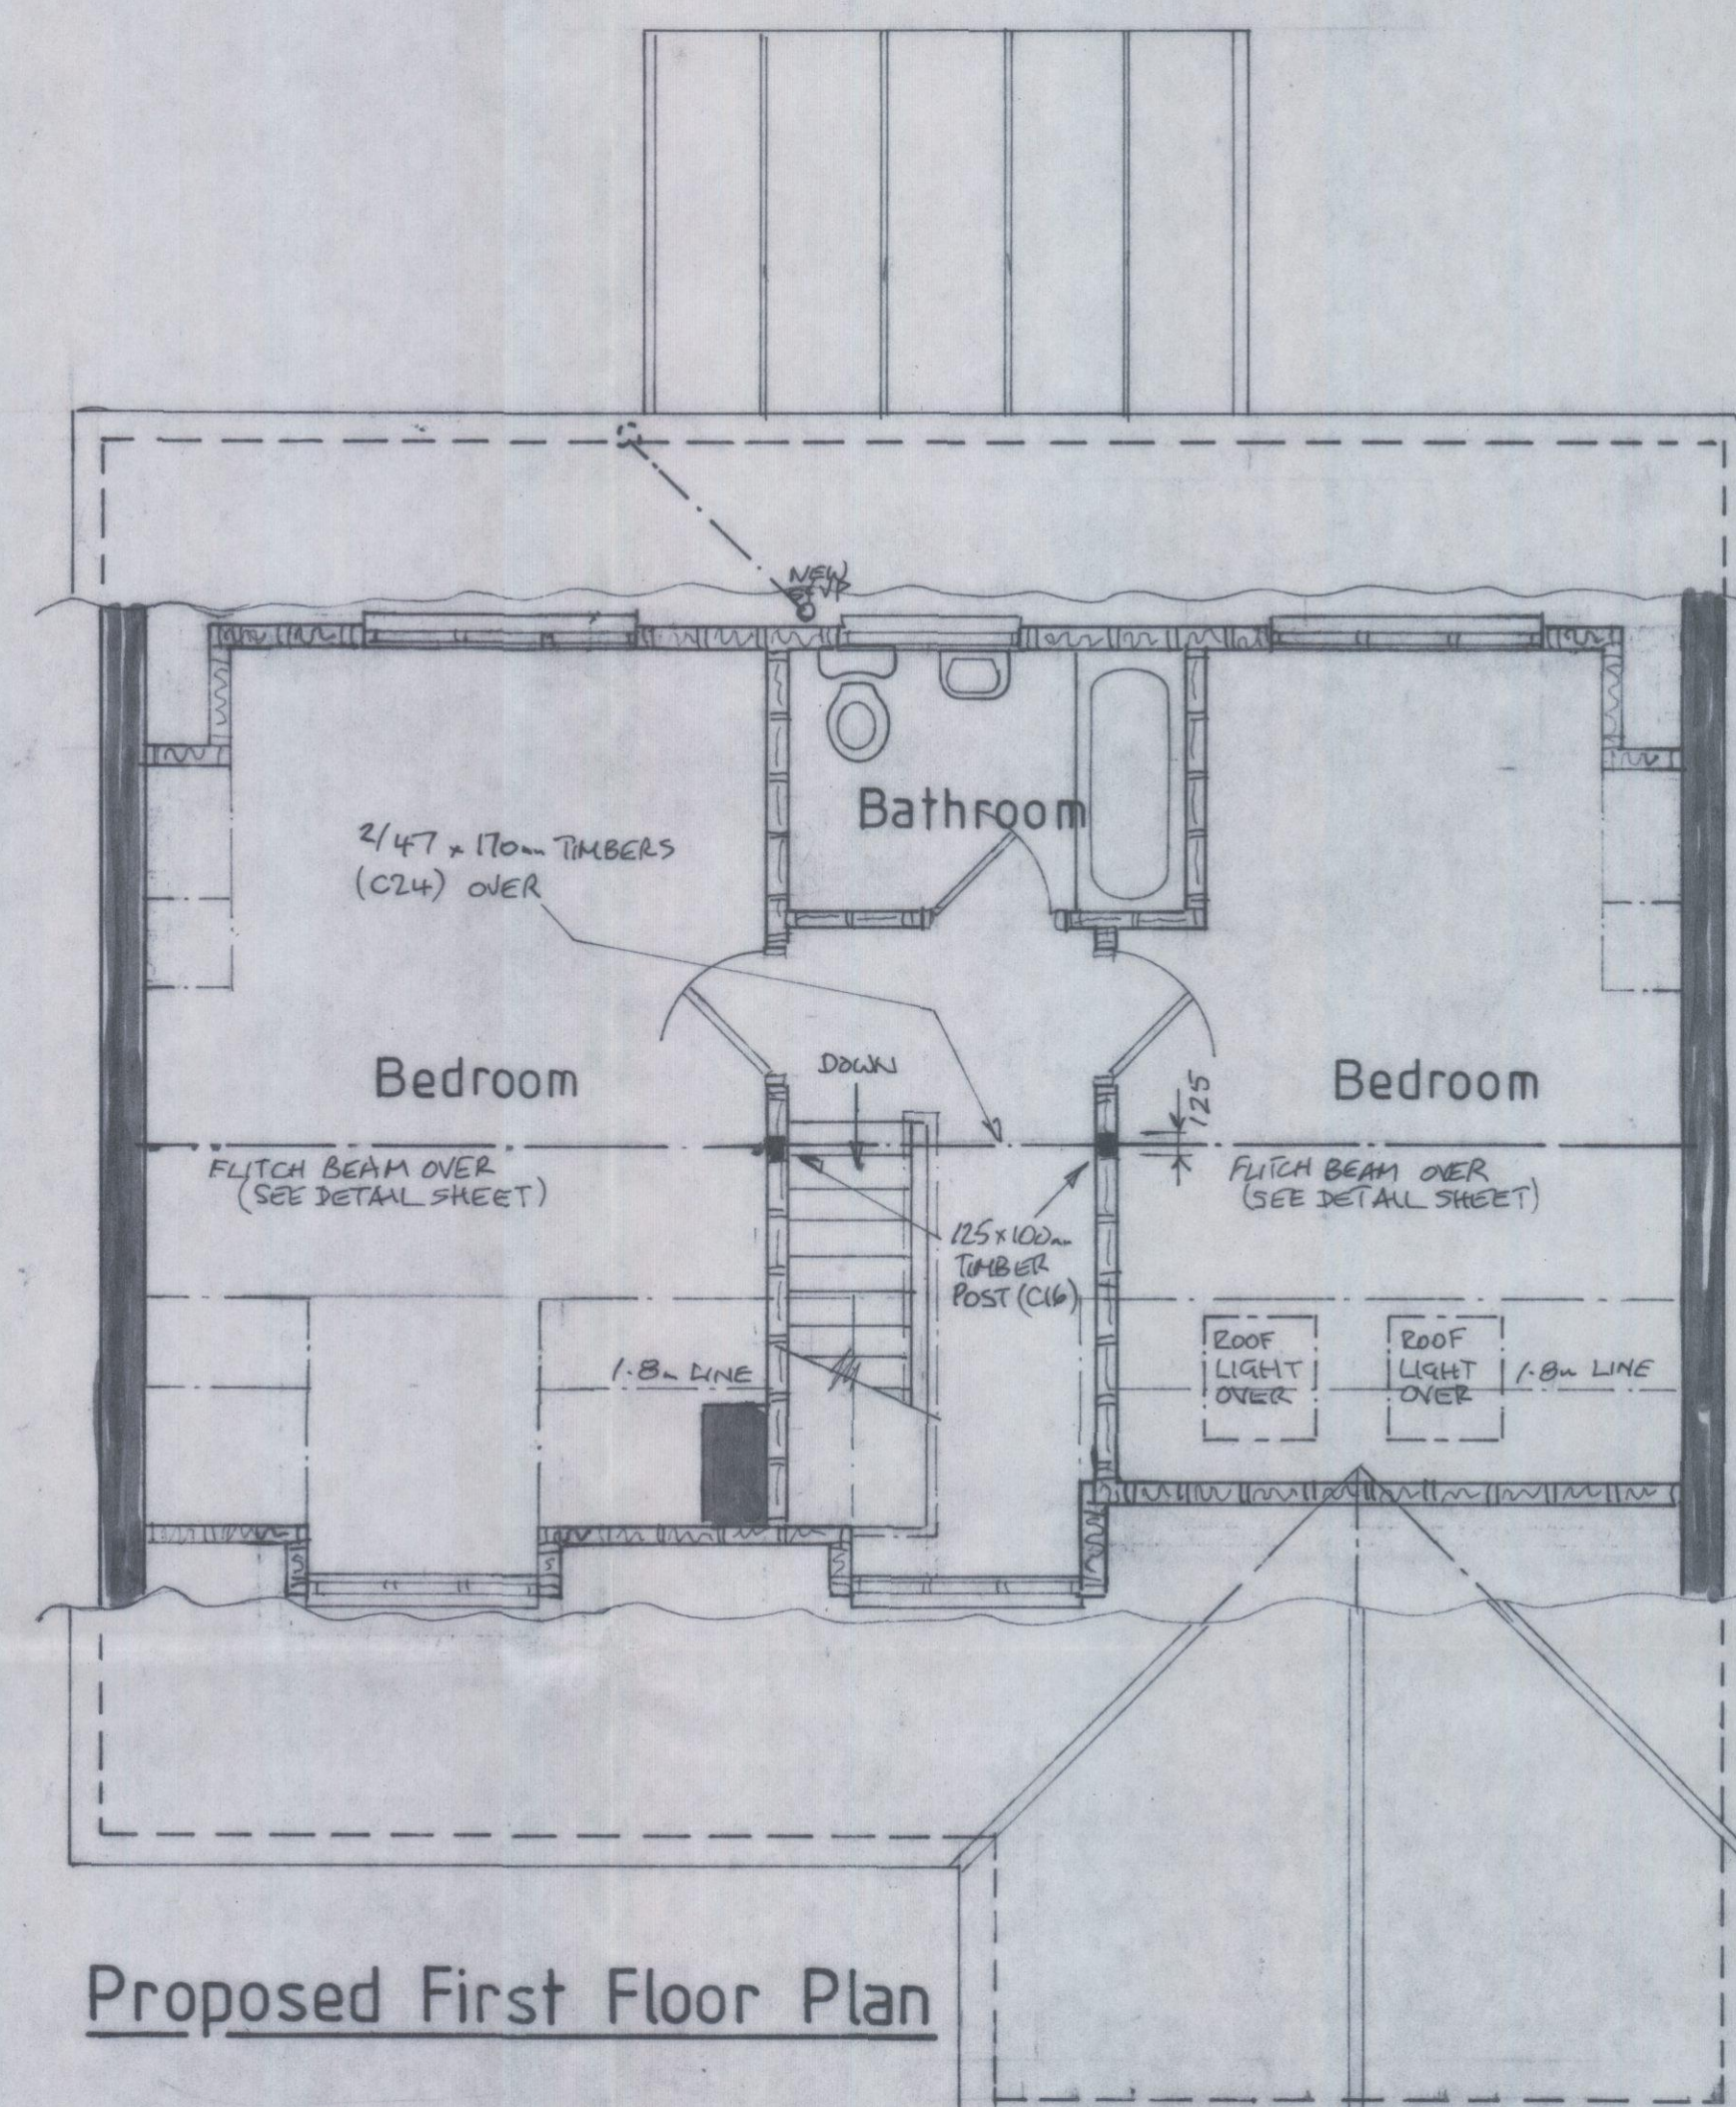


- NOTES
1. NO SIGNIFICANT CHANGES IN GROUND LEVEL.
 2. PROPERTY NOT WITHIN FLOOD PLAIN.
 3. EXISTING REAR AND SIDE BOUNDARIES - 1.8m HIGH TIMBER AND BRICK.

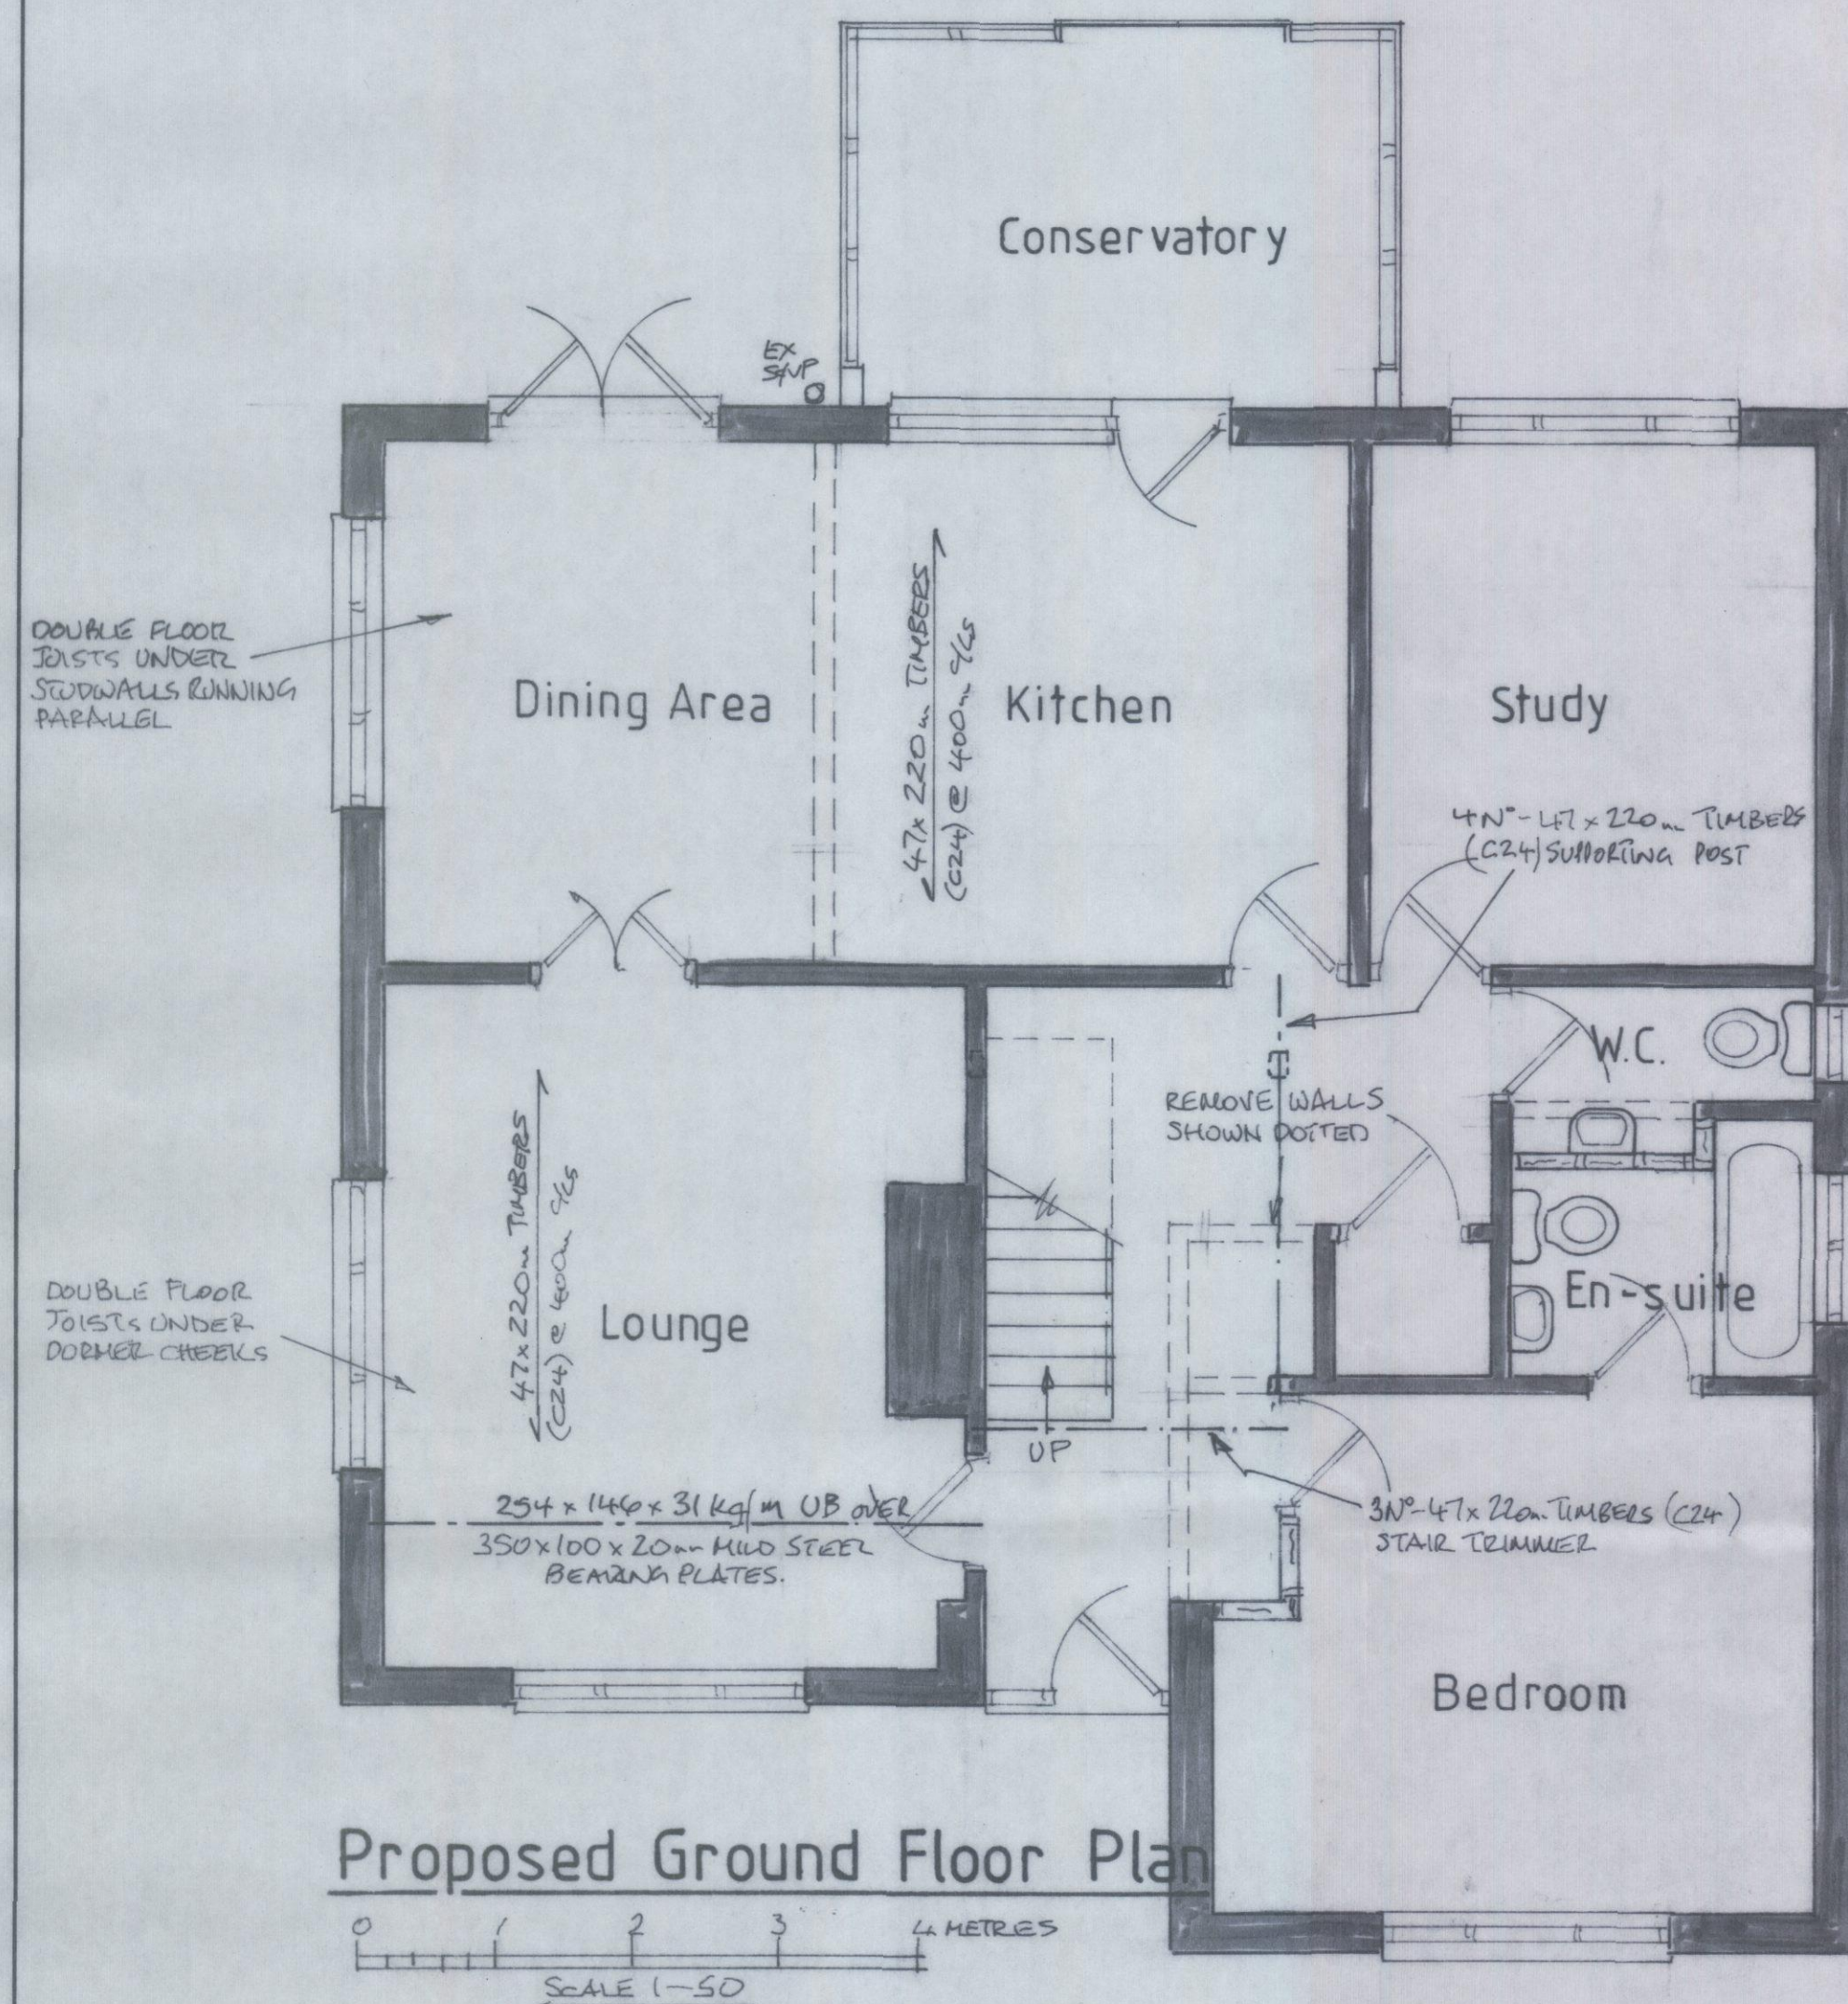

HAVANT BOROUGH COUNCIL
13 JAN 2014
RECEIVED

Internal Alterations and Loft Conversion.

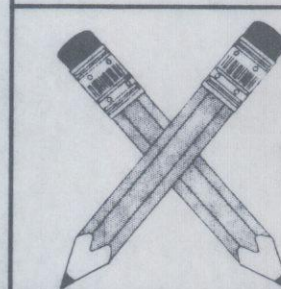

Mike Gillings - Building Plans
"Oakdene", 248 Milton Road, Cowplain,
Waterlooville, Hampshire. PO8 8TX
Tel: 023-9264 8053 Fax: 023-9278 2670

21 CASTLE AVENUE,
WARBLINGTON, HAVANT,
HAMPSHIRE. PO9 2RY.

A	SEVP ADDED	Scales	1-50, 1-100
	B	Date	November 2013
	NEW FRONT DORMER SAME SIZE AS EXISTING. REAR DORMER REDUCED IN LENGTH.	Project No	13/2144 D
		Drawing No	2144.01
No	Amendment		