



PHYSICAL SCALE IN METERS @ 1:1250

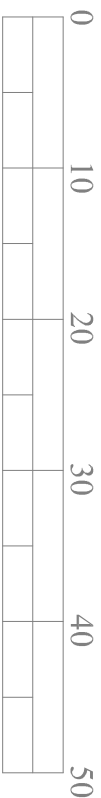

PHYSICAL SCALE IN METERS @ 1:500

NOTES:

This drawing has been produced solely for PLANNING/DESIGN.
Do not Scale from this Drawing except for planning purposes.
This drawing is the copyright of MF Designs Ltd.

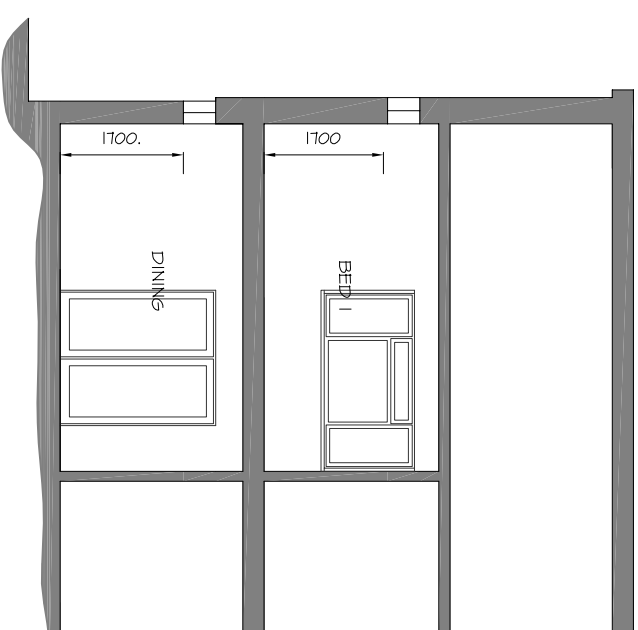

Typical Section (thro' high level windows)




©Crown Copyright and database right 2014
Drainance Survey License: 100048957
Reproduction in whole or part is prohibited
without the prior permission of Drainance Survey



Location

Block

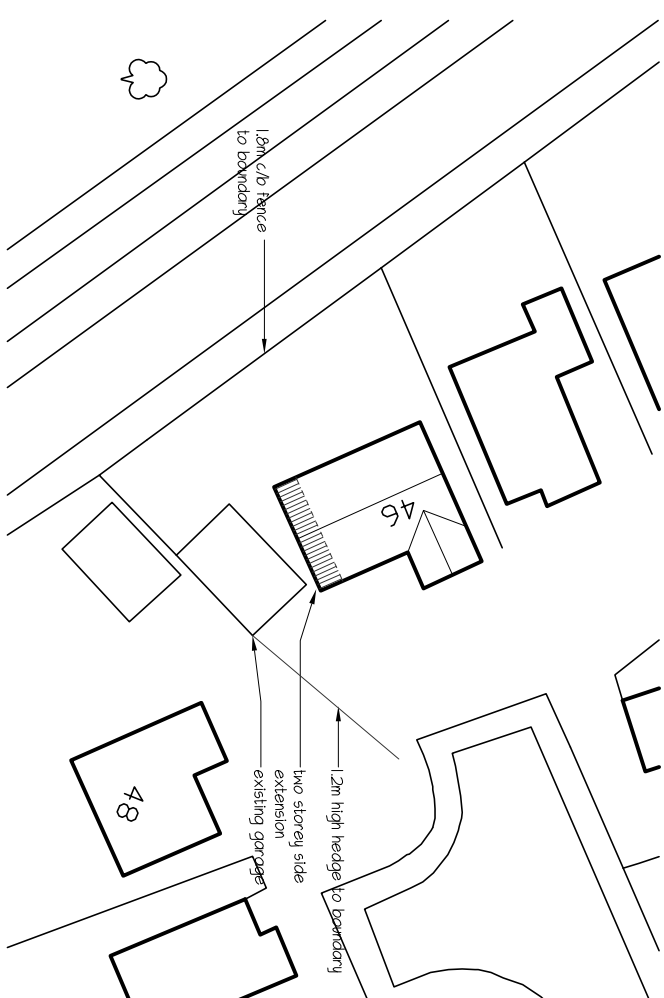

mf designs ltd

Chartered Architects

52 King Street • Emsworth • Hampshire • PO10 7AZ
Director: Martin Farrer RIBA • Co Registration No.4507379

t/f 01243 377766
e admin@mfdesigns.org.uk

Date: Feb 2014
Scale: 1:1250/500

Job No: 3087
Drg No: P_02

EXTENSION & ALTERATIONS - 46 Christopher Way, Emsworth. PO10 7QZ

EXTENSION & ALTERATIONS - 46 Christopher Way, Emsworth. PO10 7QZ