


**PROPOSED SINGLE STOREY REAR ADDITION.
22, LANSDOWNE, AVENUE, WIDLEY, HANTS.
FOR MR & MRS A. VYE.**

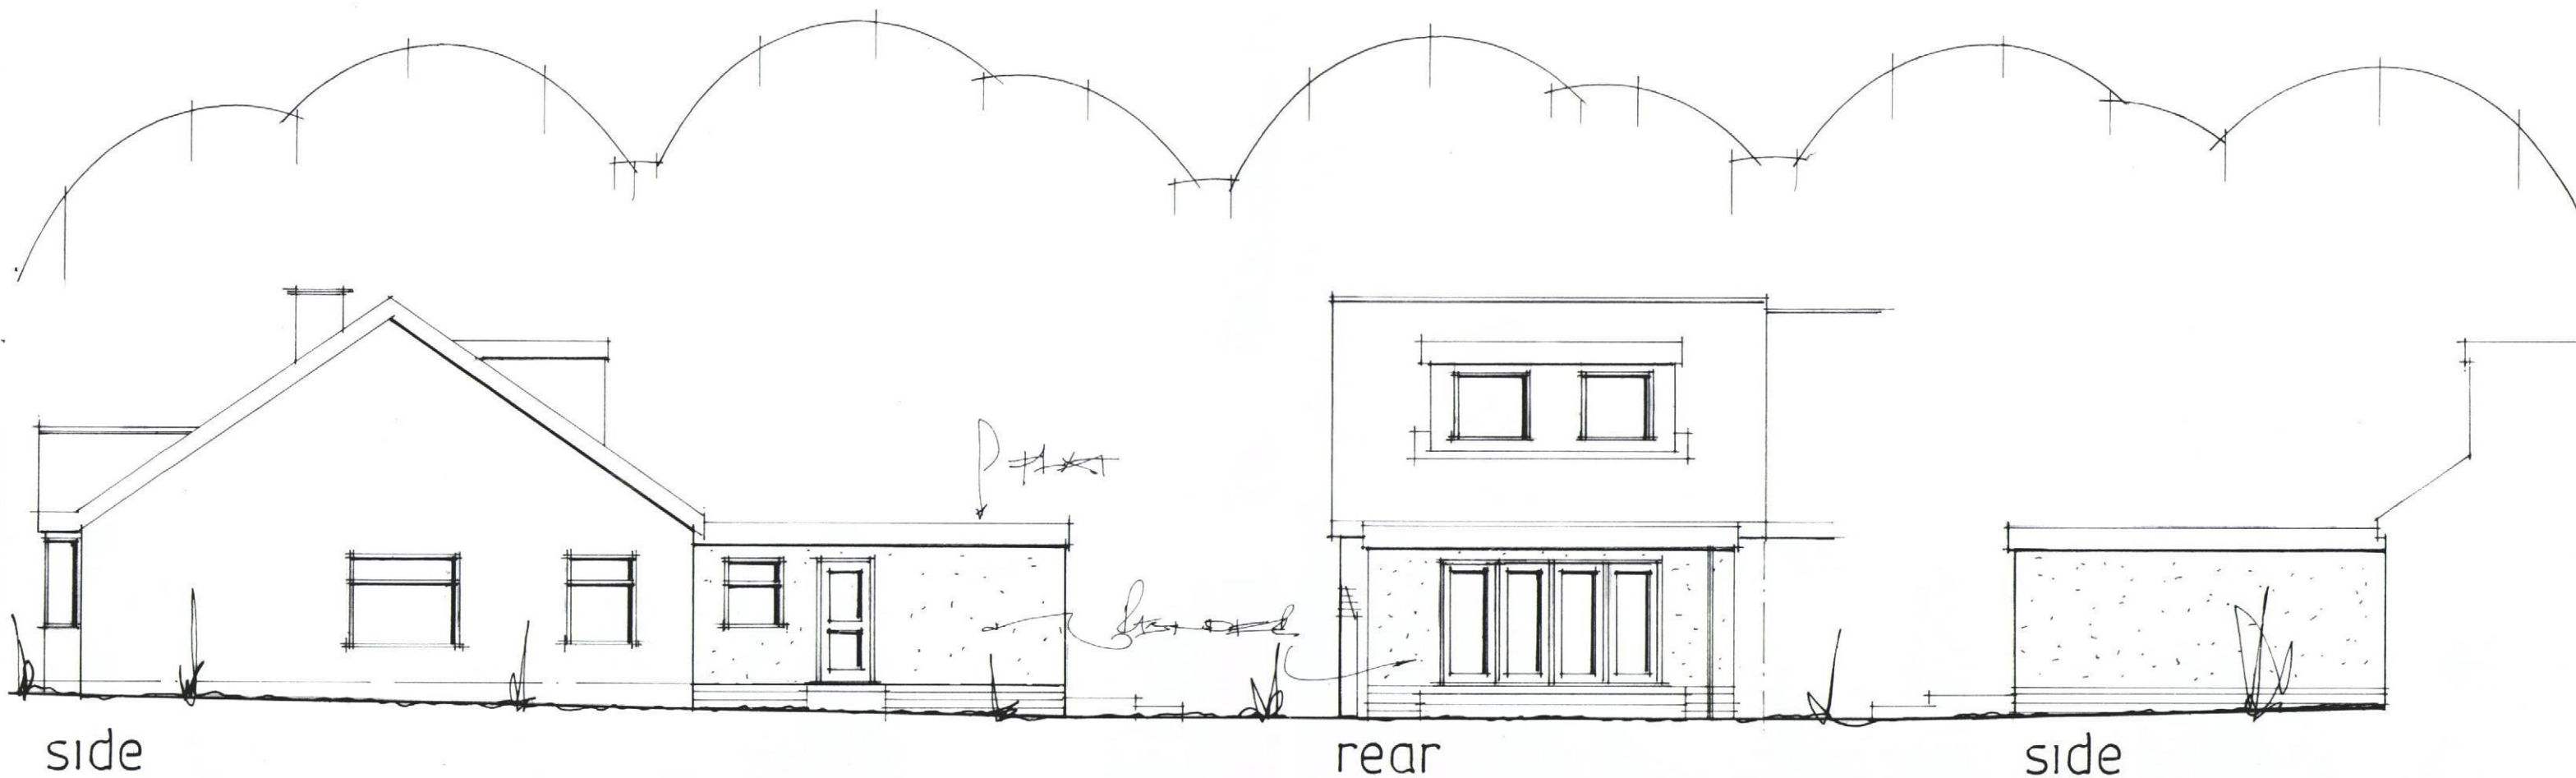

date june 2013
scale 1:100

PROPOSED ELEVATIONS.

PETER J. WALKER MRICS
CHARTERED SURVEYOR
182 SEAFRONT, HAYLING ISLAND, HANTS
PO11 9 AN

TEL: 02392 467571