
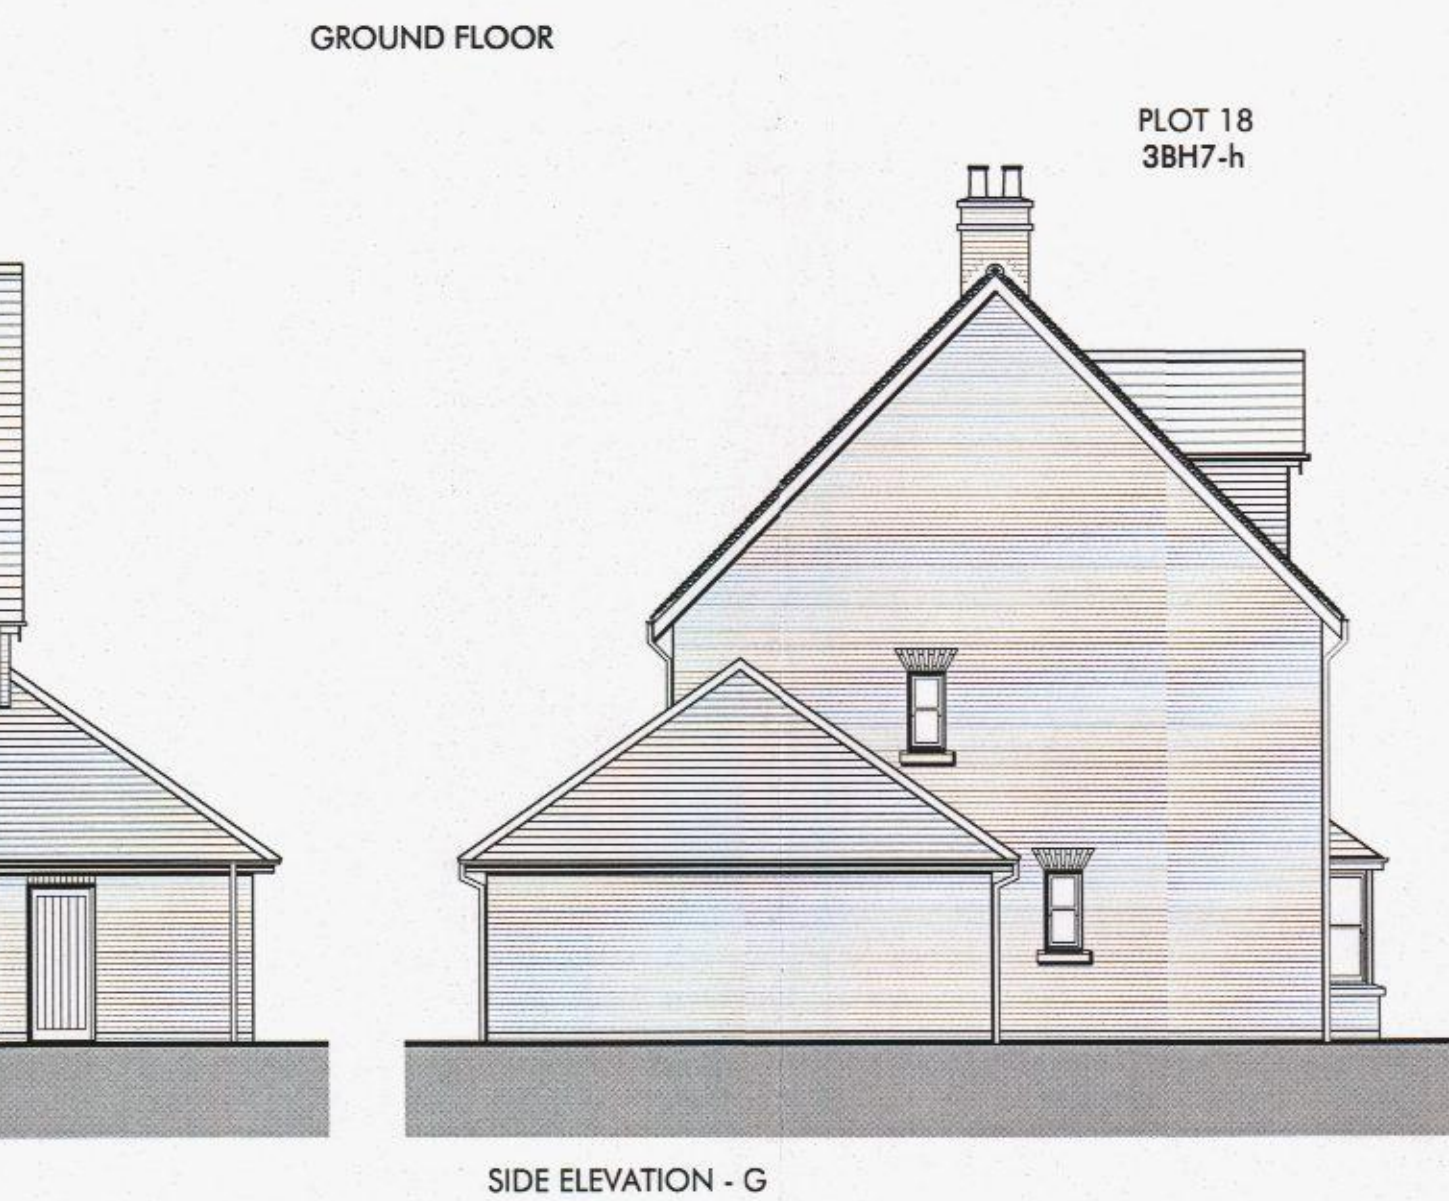
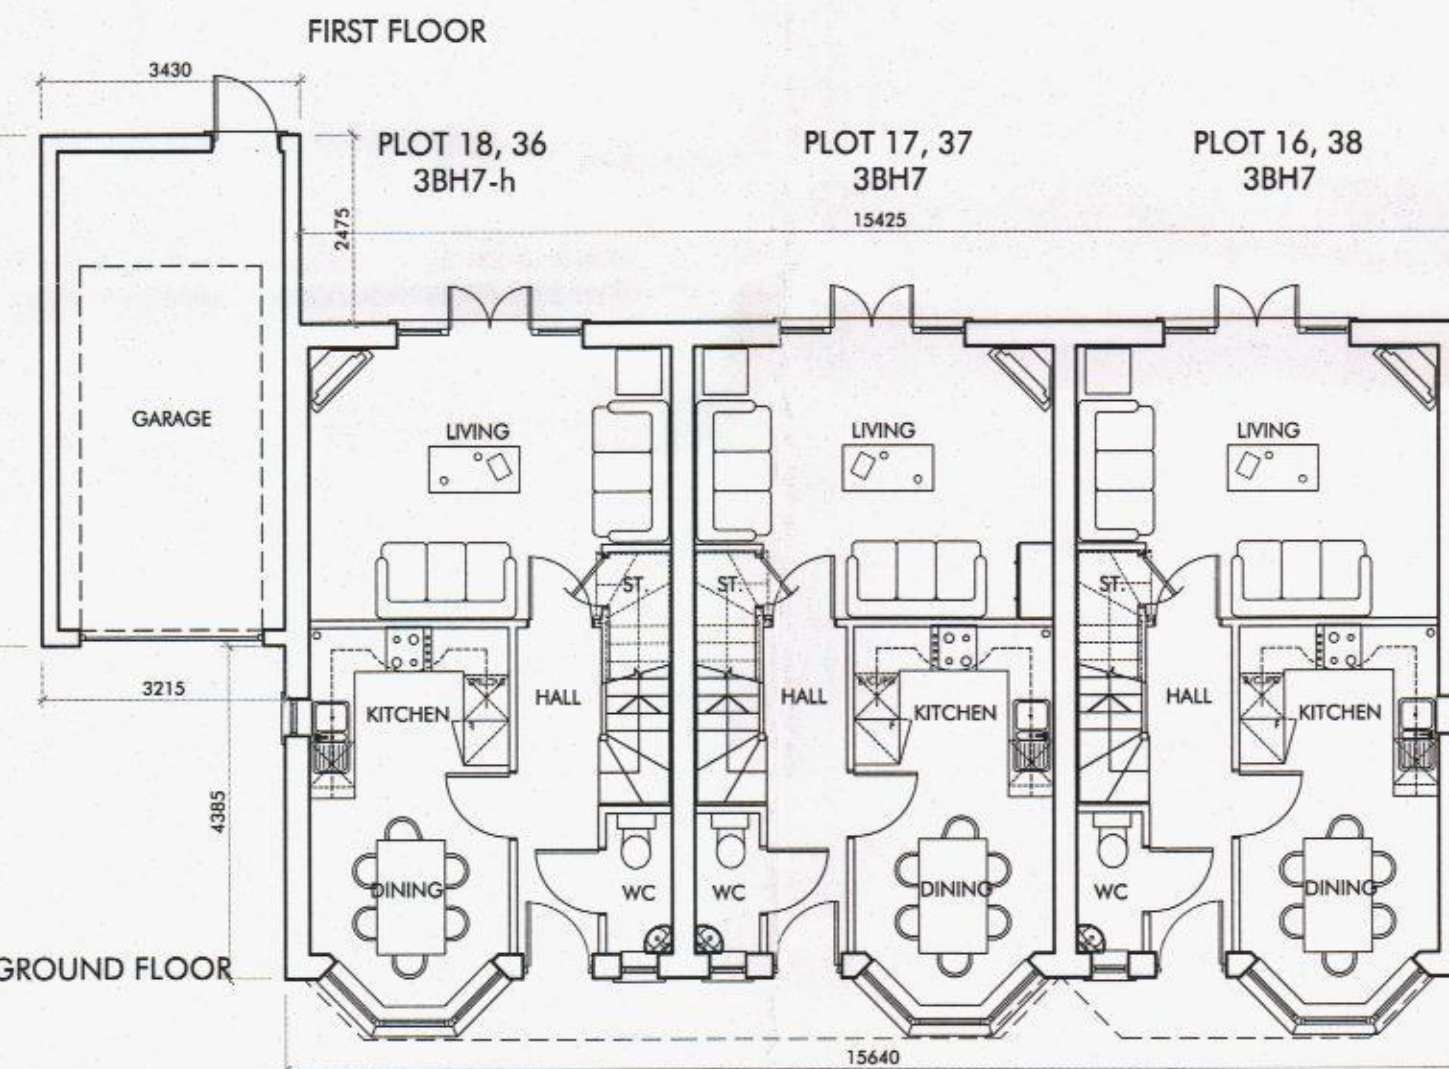
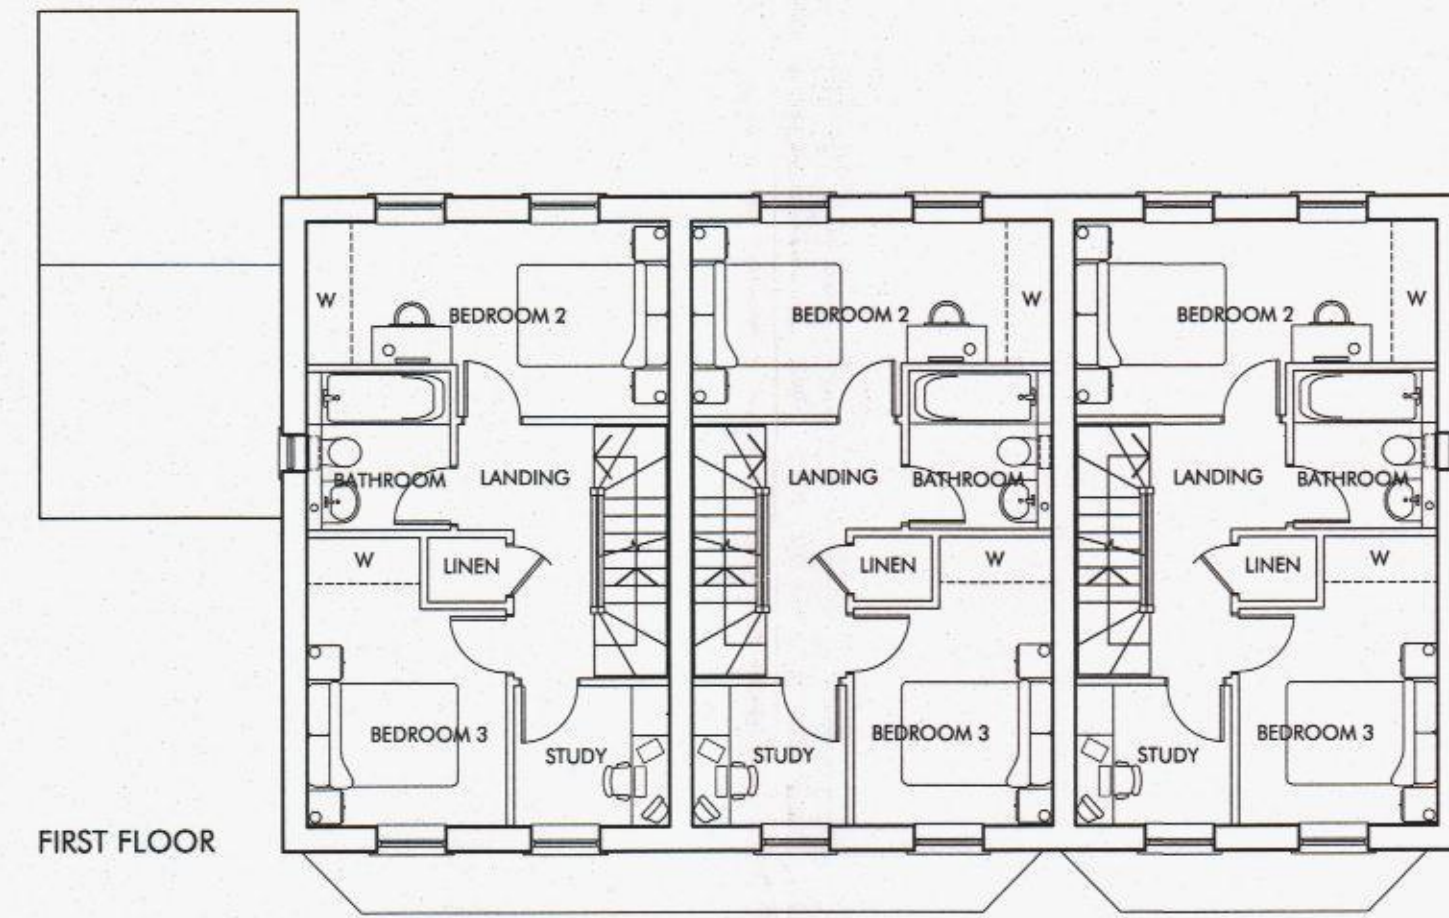



UNIT TYPE	AREA sq.m	AREA sq.ft
HOUSE TYPE 3BH7	107.03	1152

UNIT TYPE	PLOT Nos THUS	PLOT Nos HANDLED
HOUSE TYPE 3BH7	16, 17, 37, 38	18, 36

REV	DATE	CHANGES	BY	CHK	ISSUE FOR
A	16.04.13	FIRST ISSUE	CO	PW	COMMENT
B	21.05.13	PLOT 18 GARAGE ELEVATIONS ADDED AND NOTES AMENDED ETC	CO	PW	COMMENT
C	05.07.13	ISSUED FOR PLANNING	OK	PW	PLANNING

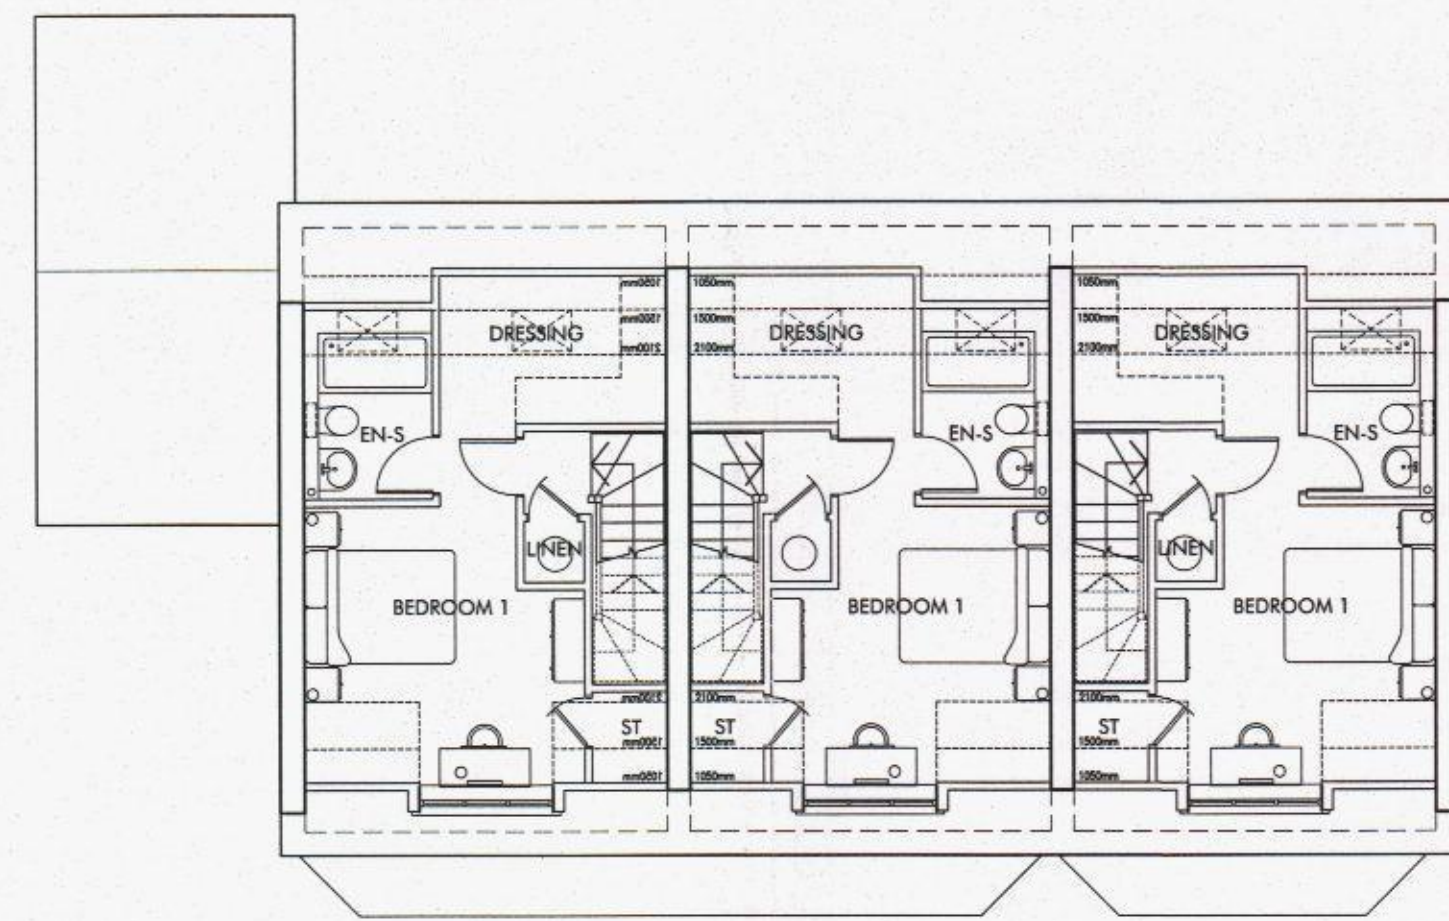


FRONT ELEVATION - A

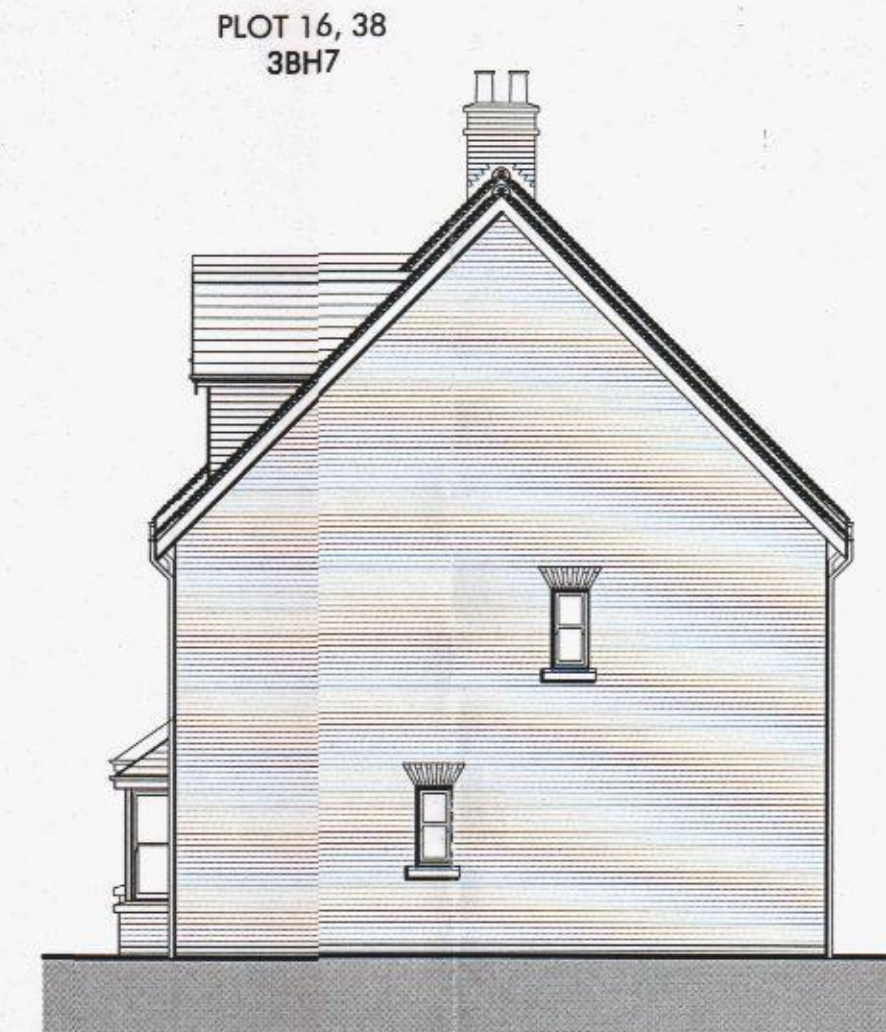


SIDE ELEVATION - B



REAR ELEVATION - C

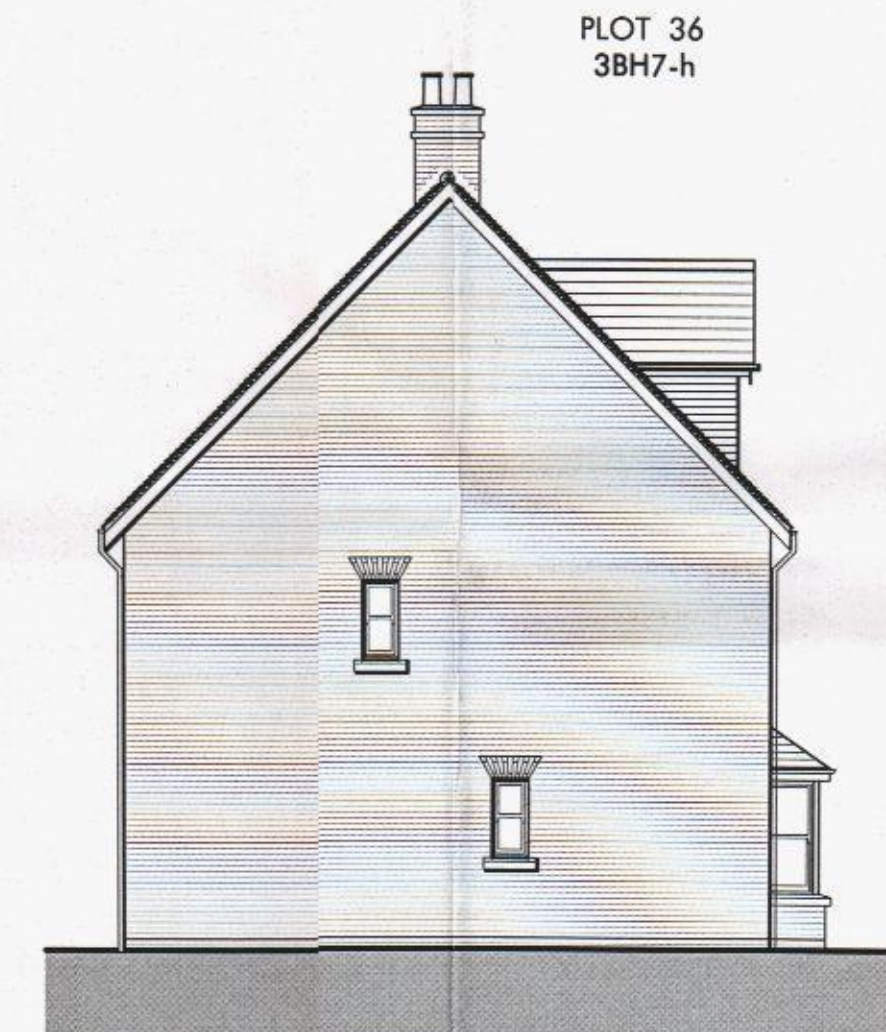


SIDE ELEVATION - D

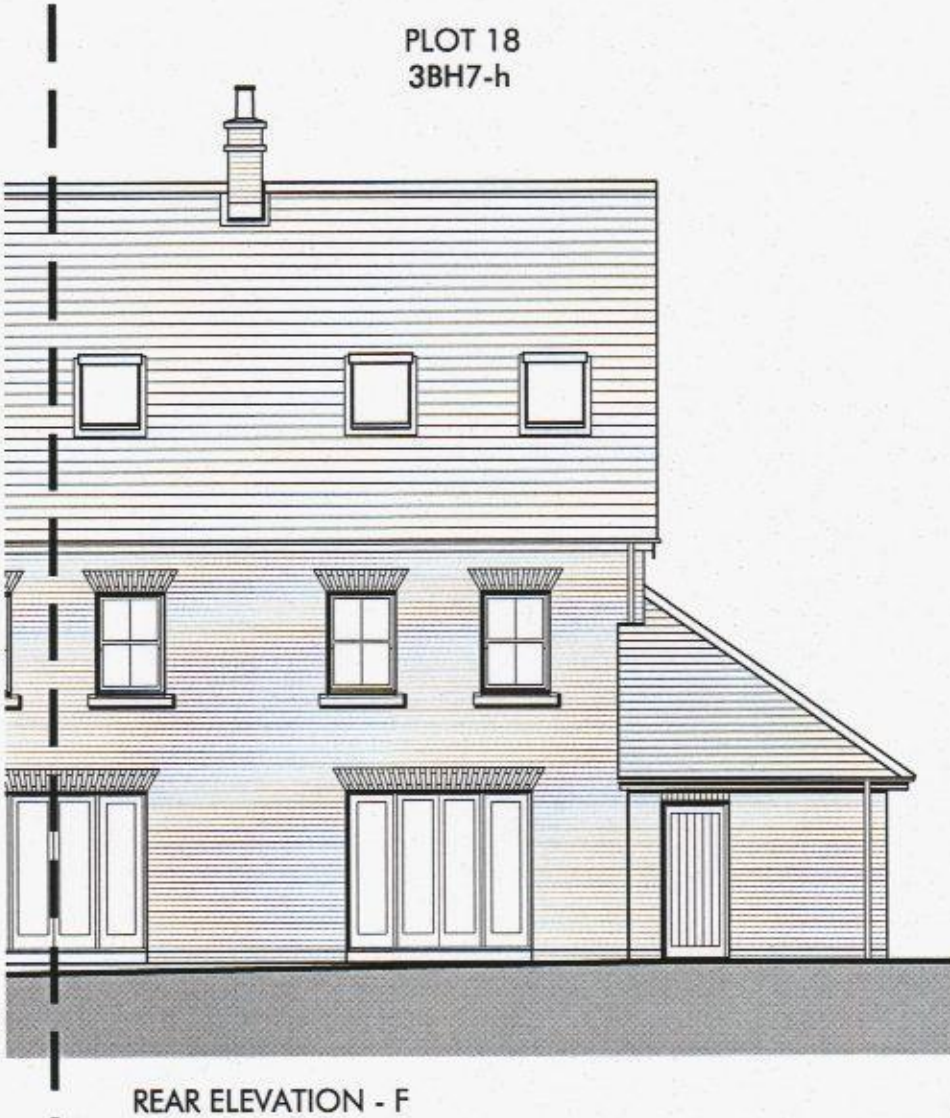


REAR ELEVATION - F




FRONT ELEVATION - E

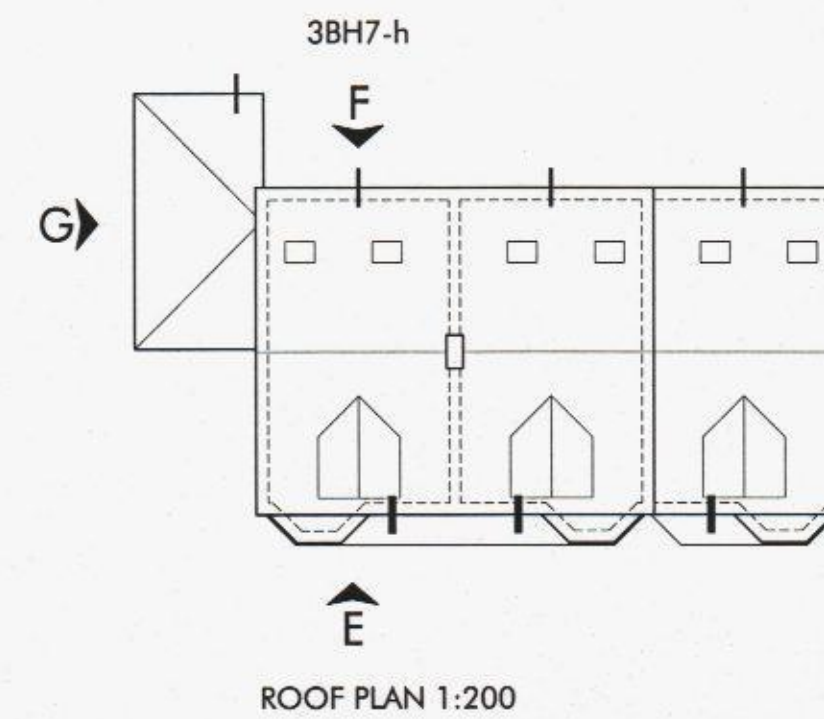

ROOF PLAN 1:200

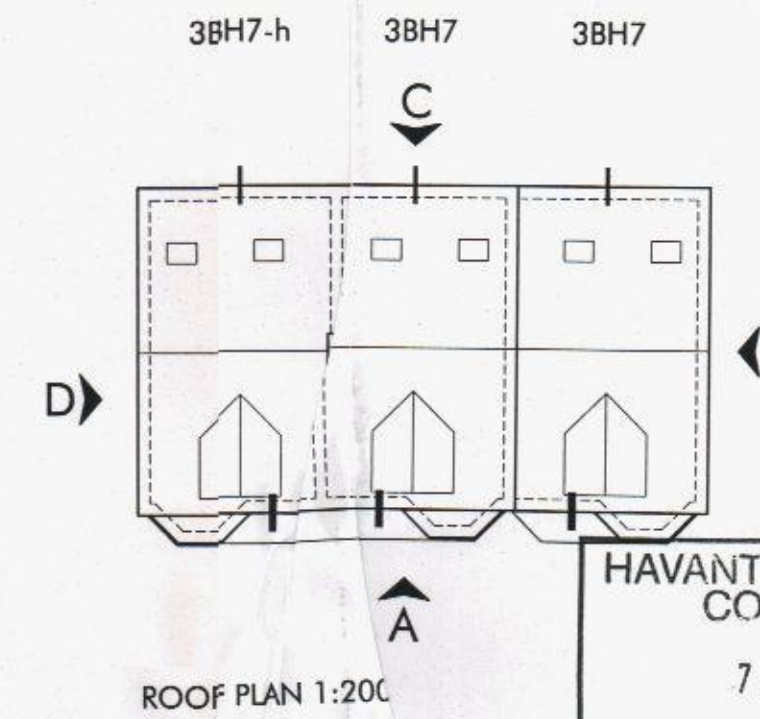

ROOF PLAN 1:200

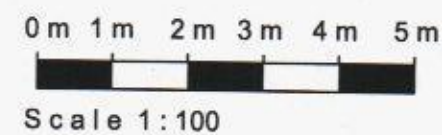

- NOTES
- DO NOT SCALE THIS DRAWING - USE STATED DIMENSIONS.
 - AREAS GIVEN ARE GROSS INTERNAL AND ASSUME PARTY WALL THICKNESS OF 300mm AND EXTERNAL WALL THICKNESS OF 300mm TO PLASTER FINISHES. AREAS WILL BE LESS IF THESE ARE INCREASED.
 - PLANS, ELEVATIONS AND PLOT NUMBERS INDICATED AS HANDLED (H) ARE AS SHOWN ON THE SITE LAYOUT. PLOT Nos THUS IN THE TABLE INDICATES UNHANDLED PLOTS (THE AS DRAWN BLOCK TYPE MAY CONTAIN HANDLED AND UNHANDLED HOUSE TYPES).
 - ELEVATIONS SHOWING GARAGE POSITIONS ETC ARE INDICATIVE AND MAY VARY DEPENDING ON FINAL SITE LEVELS.
 - SIDE WINDOWS SHALL BE OMITTED WHERE THEY WOULD OTHERWISE CLASH WITH GARAGES ETC.
 - ALL BATHROOM AND EN-SUITE SHOWER ROOM WINDOWS SHALL HAVE OBSCURED GLAZING.
 - FOR GARAGE AND PEDESTRIAN DOOR LOCATIONS REFER TO SITE LAYOUT DRAWING 1924-A-1011.
 - SOLAR THERMAL PANELS WHERE SHOWN ON ELEVATIONS ARE INDICATIVE OF HEIGHT AND SIZE - FOR PRECISE LOCATIONS TO SUIT PLOT SPECIFIC ROOF ASPECT SEE SITE LAYOUT DRAWING 1924-A-1011.