

NOTES:


ALL LEVELS RELATIVE TO O.S. DATUM (FROM G.P.S.)
SURVEY GRID ORIENTATED TO OS NATIONAL GRID

WHILE ALL POSSIBLE EFFORT HAS BEEN MADE TO IDENTIFY SERVICES, WE ARE
UNABLE TO DETAIL COVERS BURIED OR OBSURED AT THE TIME OF SURVEY.

ALL LEVELS AND DIMENSIONS SHOULD BE CHECKED ON SITE PRIOR TO THE
COMMENCEMENT OF WORKS.

TREES SHOWN IDENTIFIED TO BEST OF SURVEYORS ABILITY, SEEK CONFIRMATION
IF SPECIES CRITICAL.


GPS LEVELS AND GRID ARE OBTAINED USING INDUSTRY STANDARD GUIDELINES
AND CAN VARY ACCORDING TO THE QUALITY OF THE GPS NETWORK AVAILABLE.
ALL GPS DETAIL IS THEREFORE RELATIVE TO THE TIME AND DATE OF SURVEY.

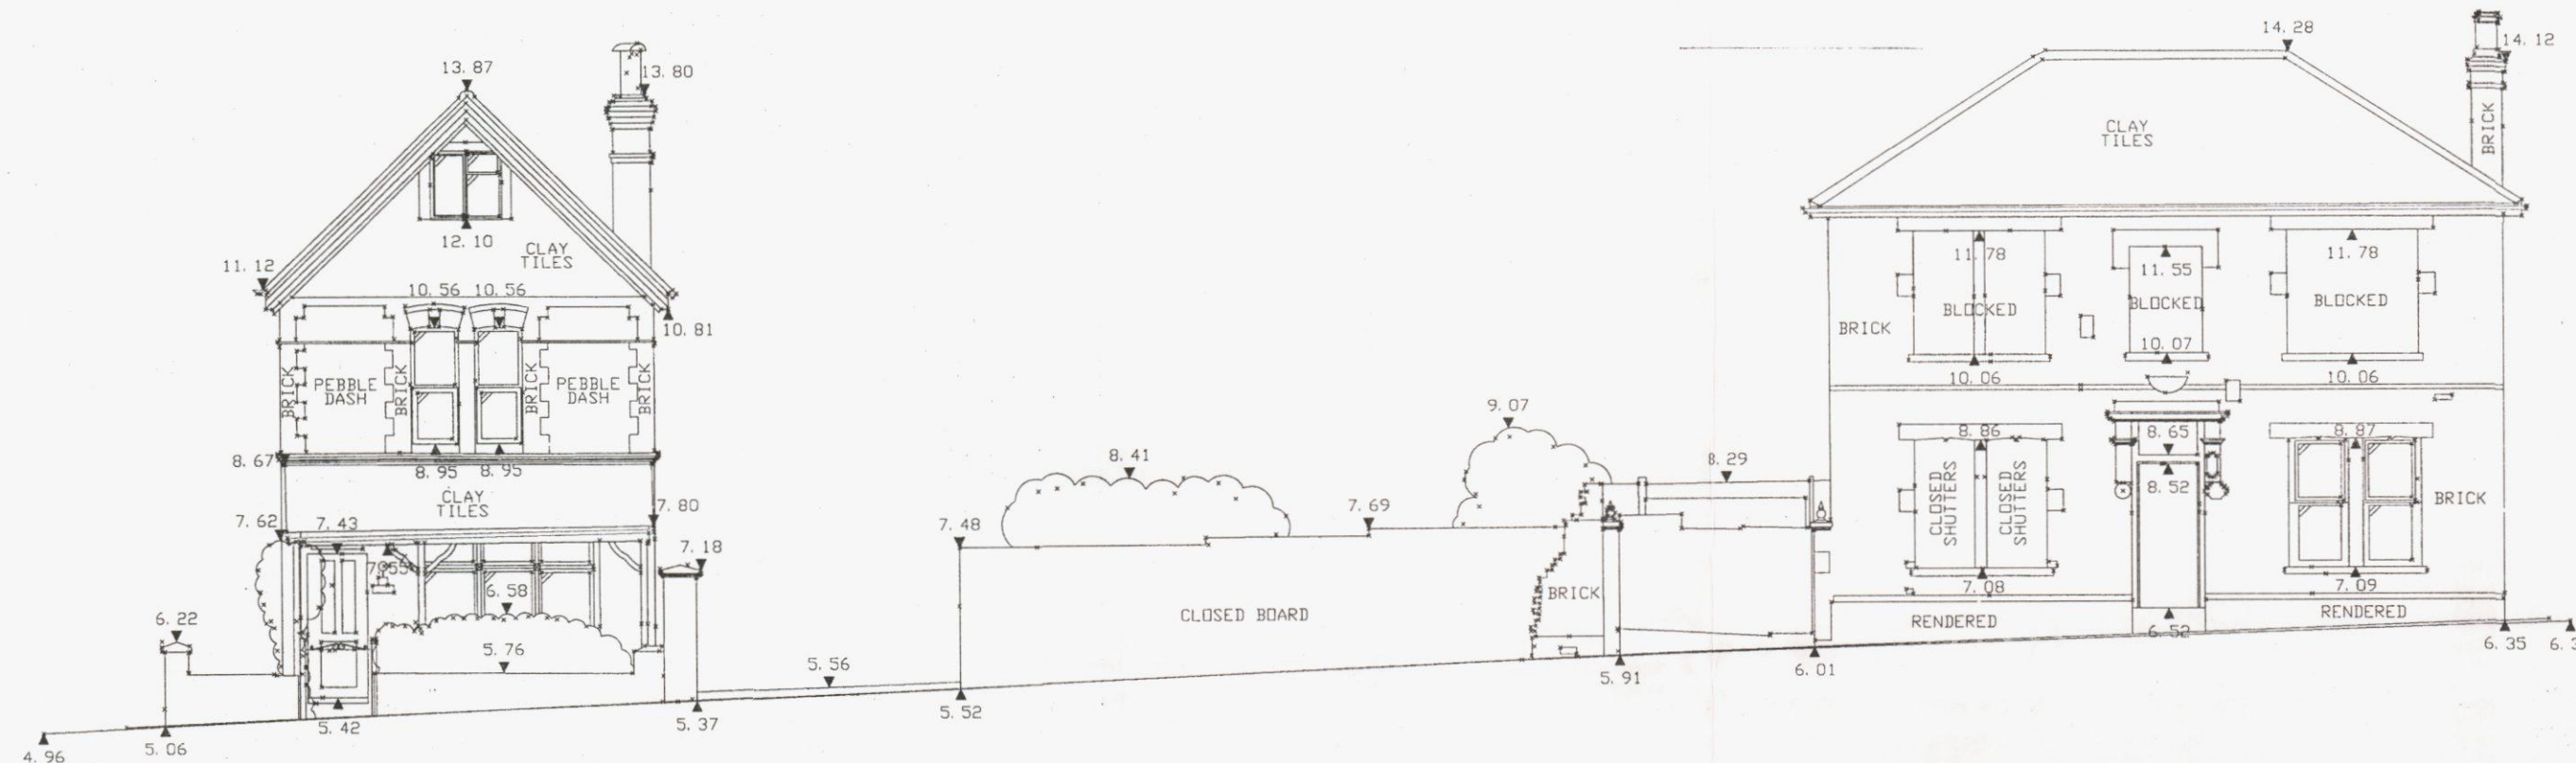

STREET SCENE ELEVATION
(AS VIEWED FROM VICTORIA ROAD, EMSWORTH)

0.00m DATUM LINE

0.00m DATUM LINE

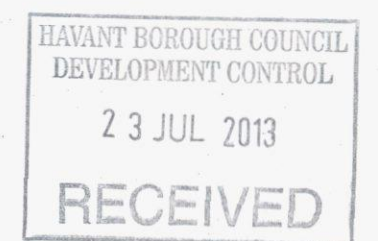

Shaw Colegate
LAND & BUILDING SURVEYORS

Unit 9B, The Old Flour Mill, Queen Street, Emsworth, Hants. PO10 7BT
Tel : (01243) 371472 Email : mail@shawcolegate.com
Fax: (01243) 376940 Web : www.shawcolegate.com

Title: VICTORIA ROAD, EMSWORTH.
STREET SCENE ELEVATION

Job No.: 12913_STREET_SCENE

Original Scale: 1:100

Sheet Size: A2

Surveyed By: NL

Date: JUNE 2013

Drawn By: NL

Date: JULY 2013

Client: ASHMEAD PROPERTIES LIMITED
CITY GATE, 2-4 SOUTHGATE, CHICHESTER,
WEST SUSSEX, PO19 8DJ