




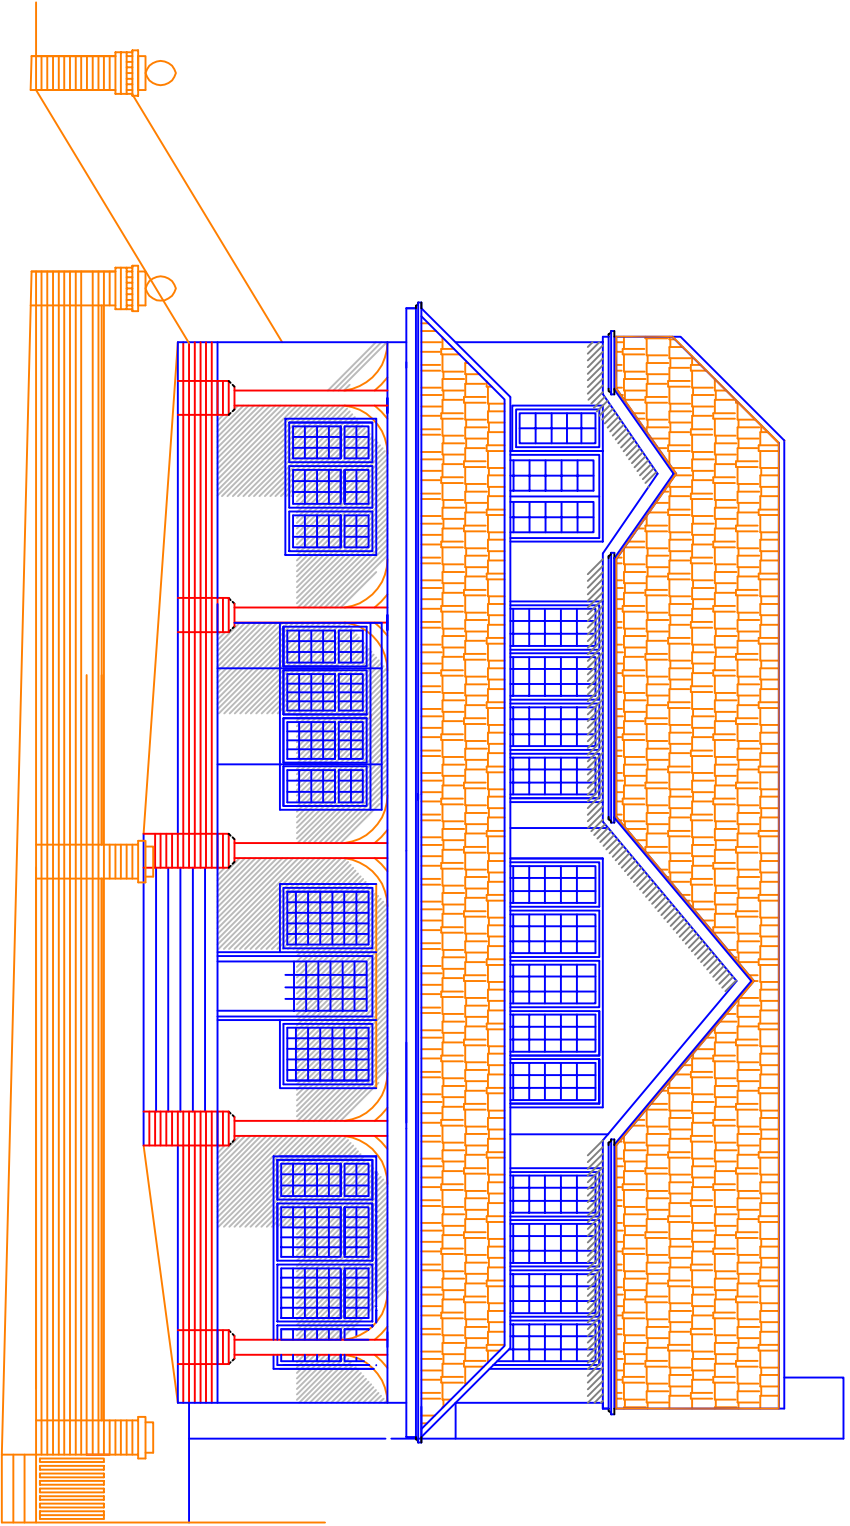


Existing South Elevation

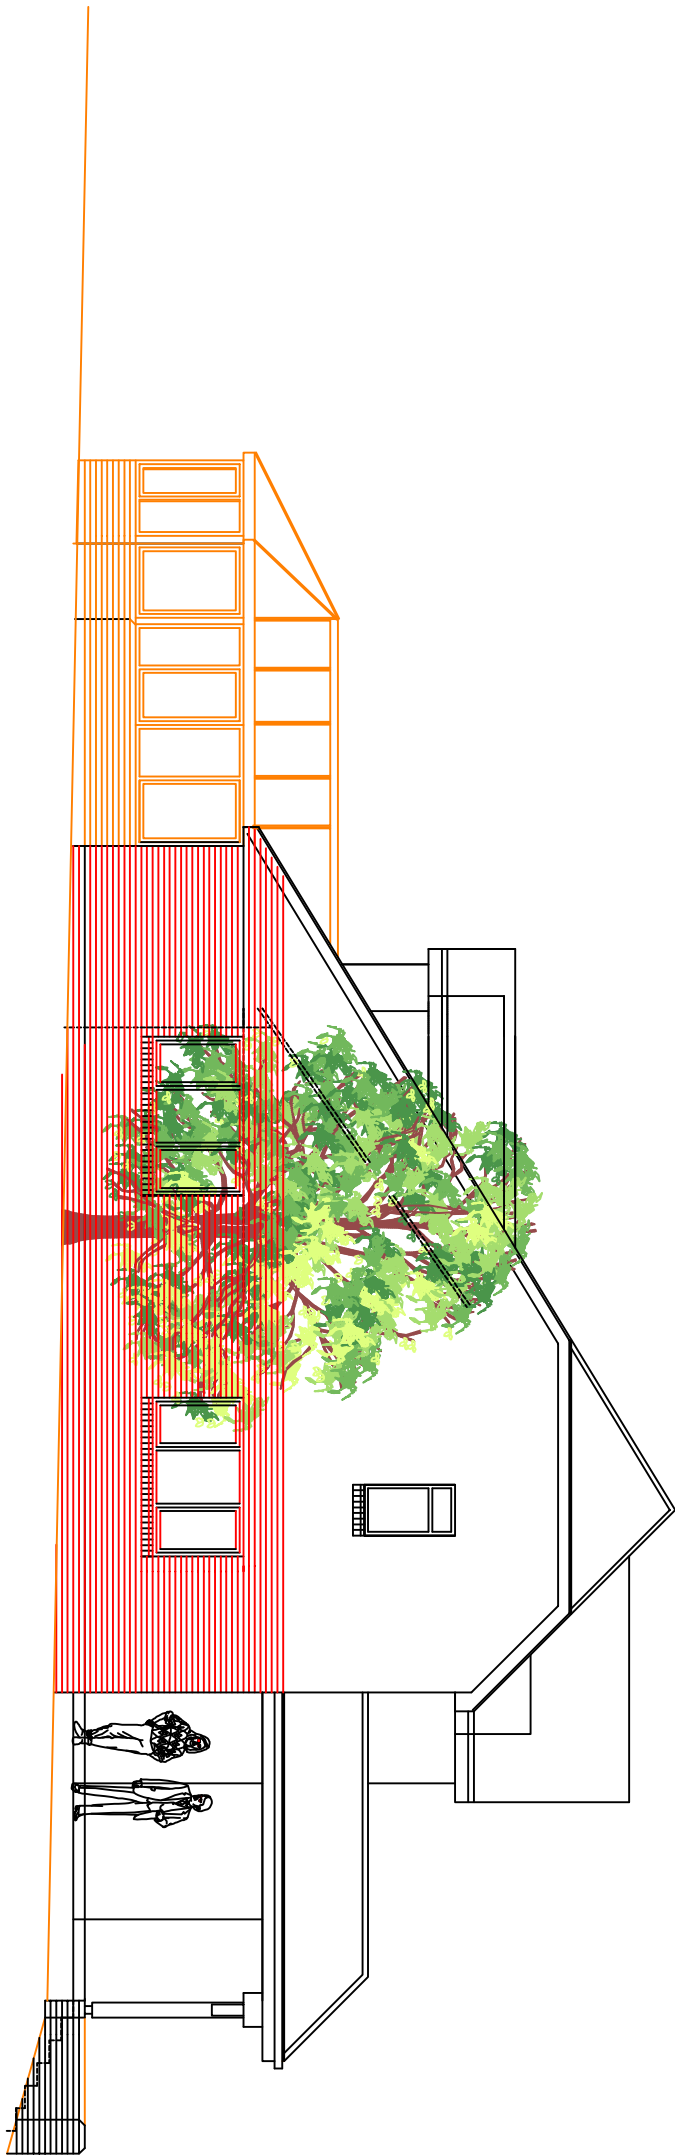


Existing West Elevation

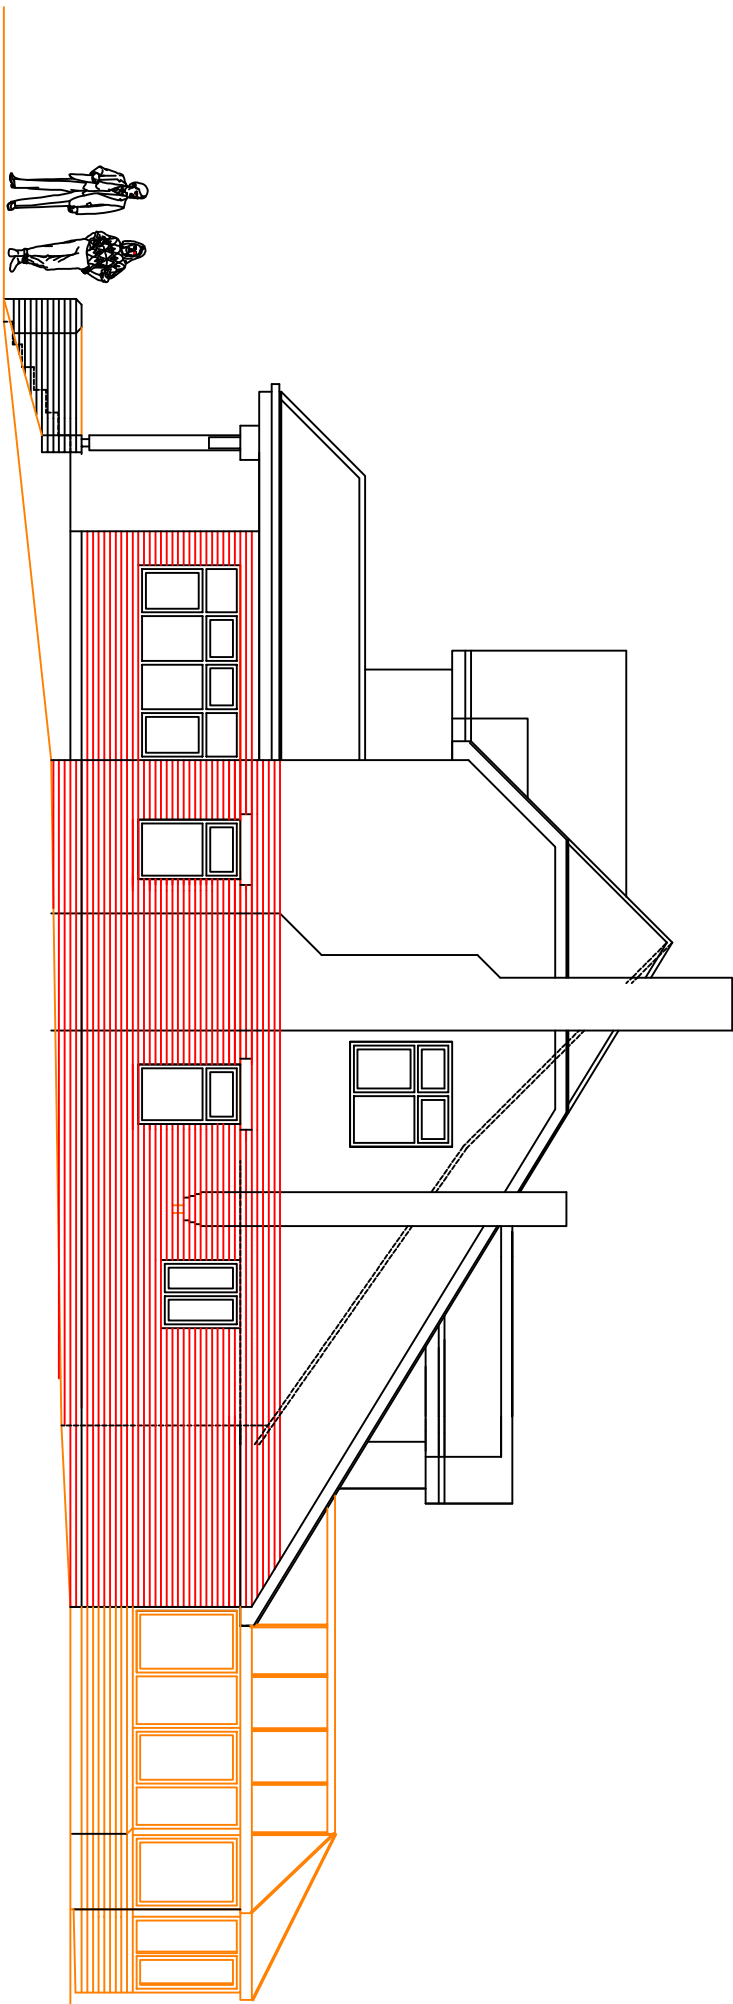


Existing East Elevation

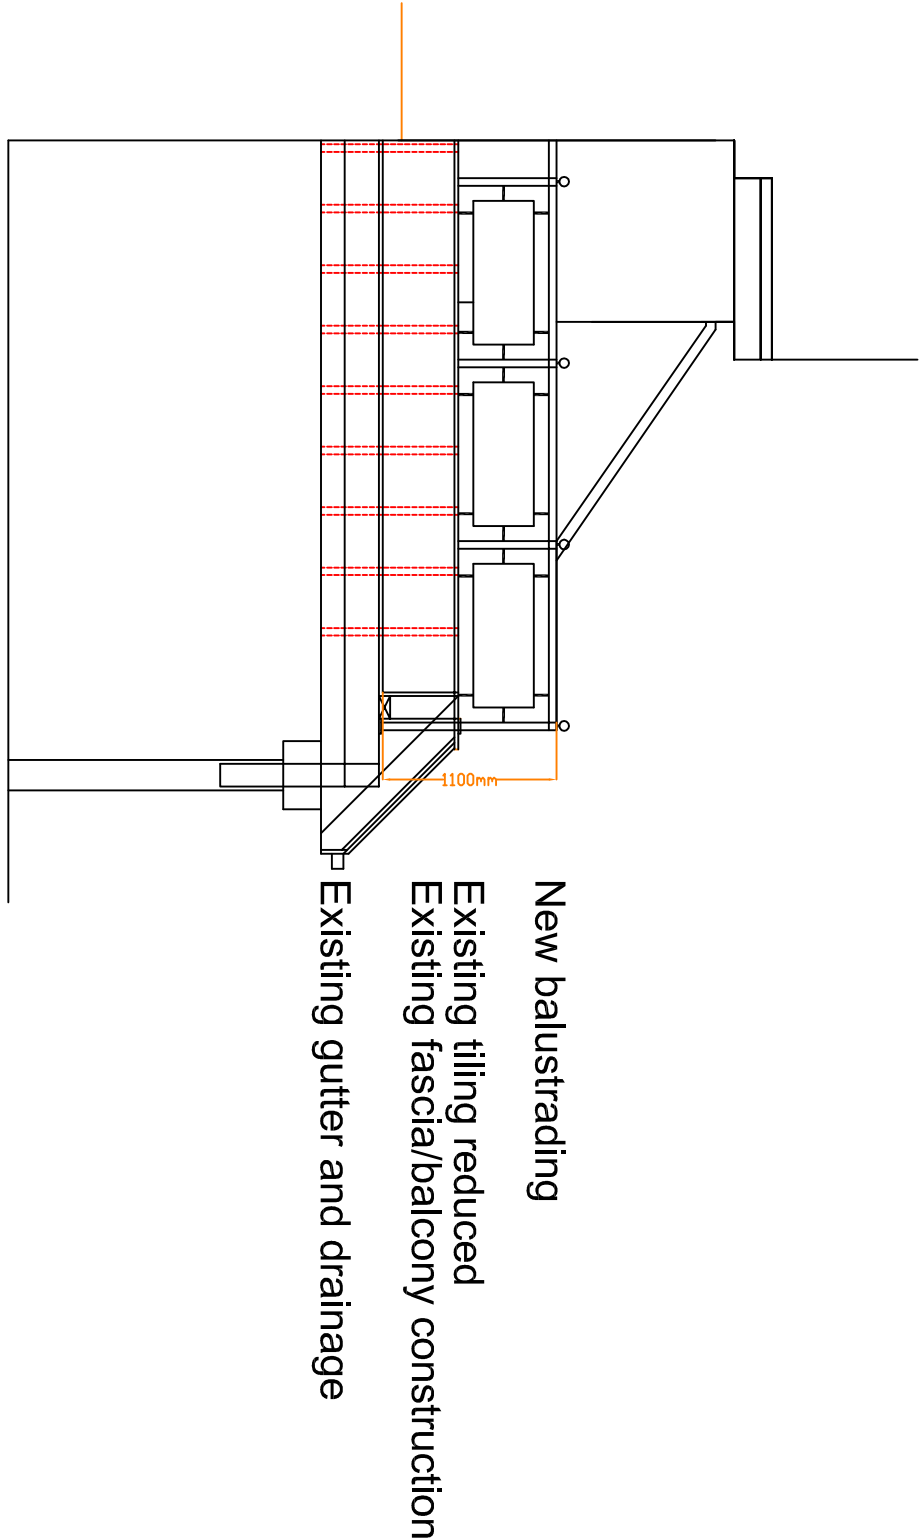

1/50 Section through Balcony


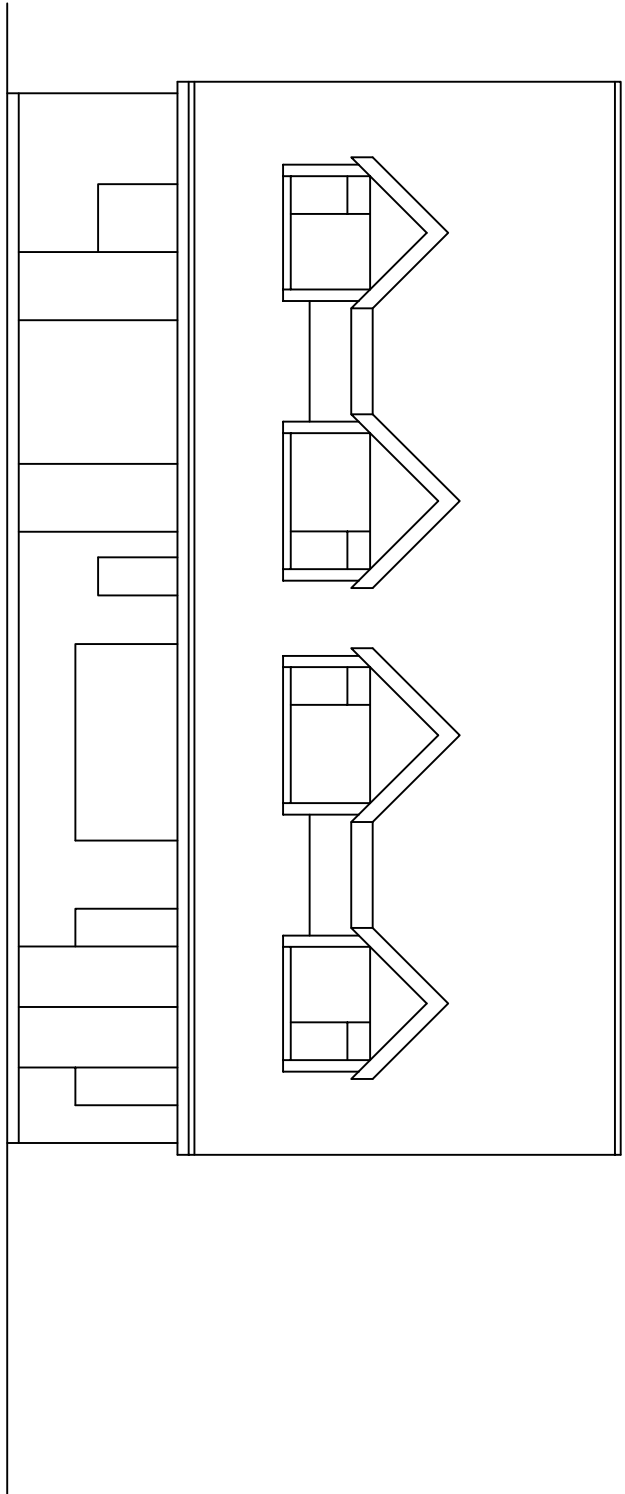


Existing North Elevation

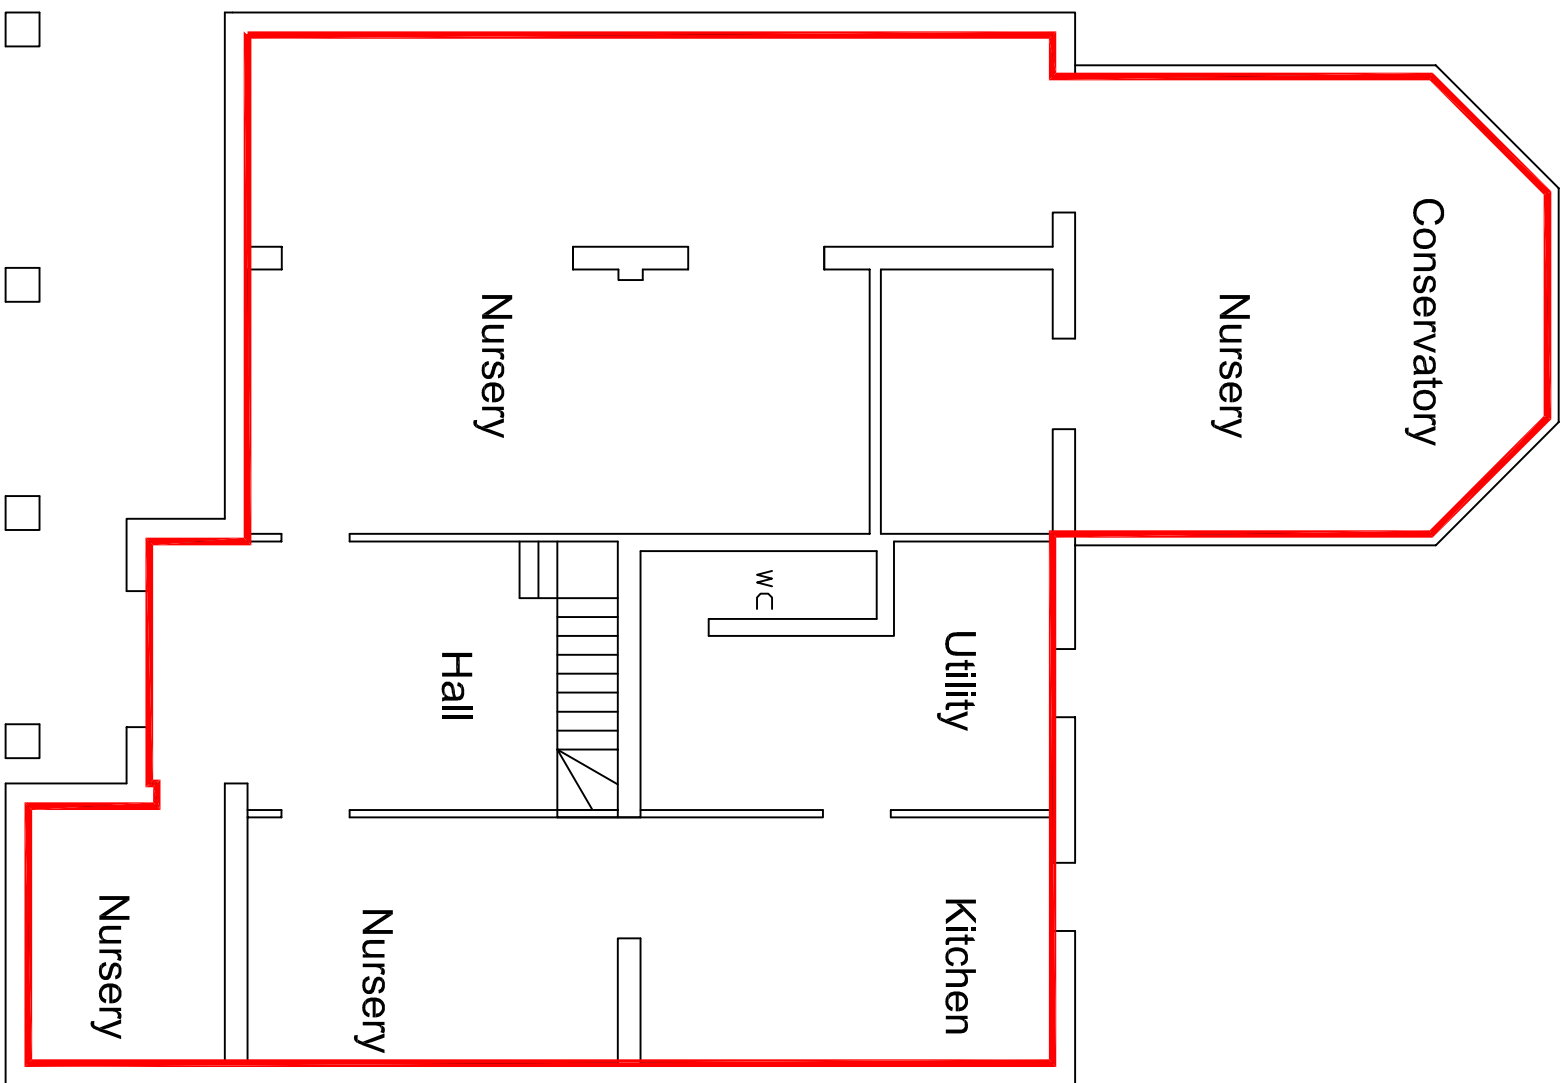

Existing/Proposed Ground Floor 196m²

ALL USED AS NURSERY WITH COMMON ACCESS HALL TO FIRST FLOOR RESIDENTIAL AREA

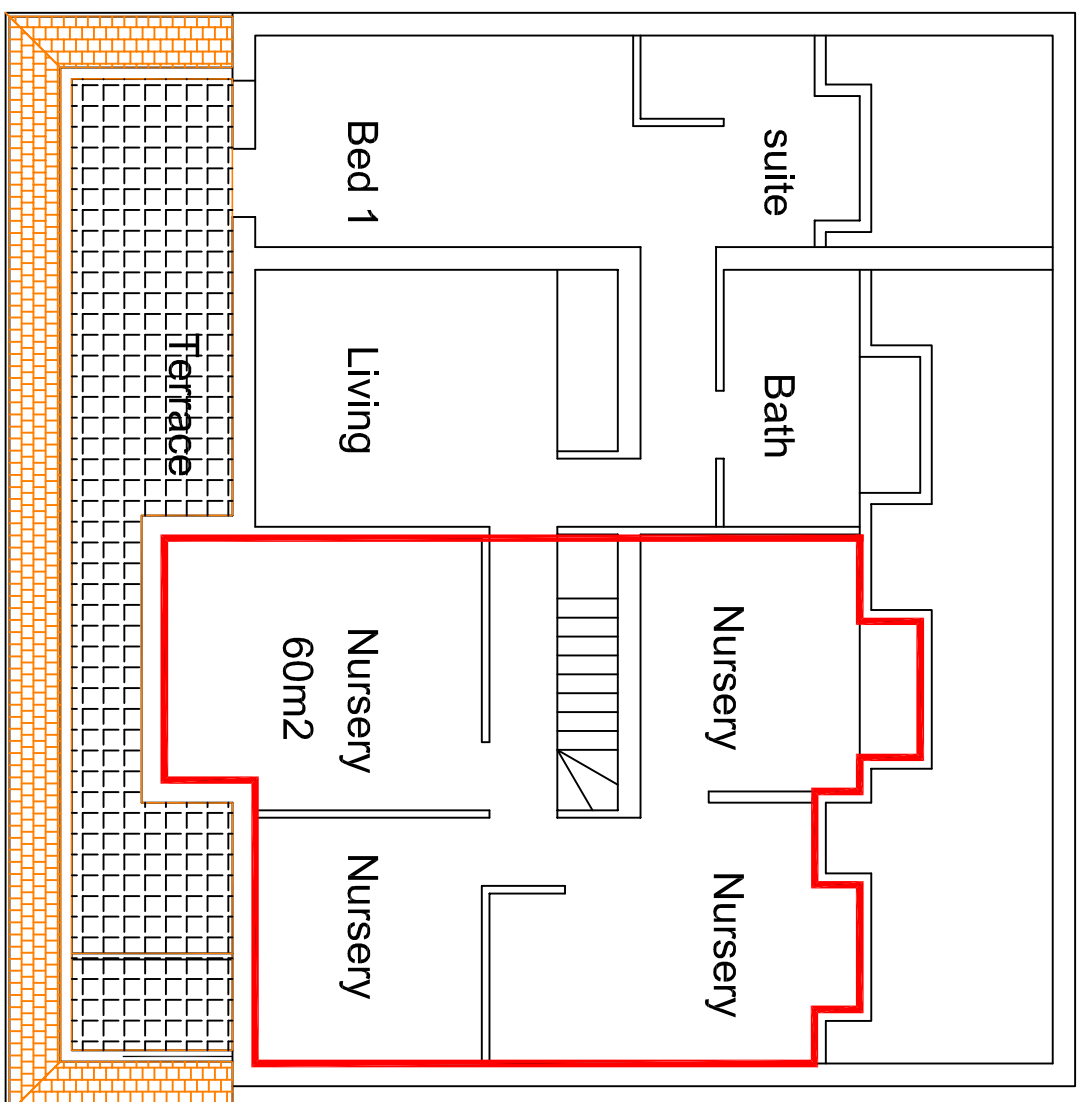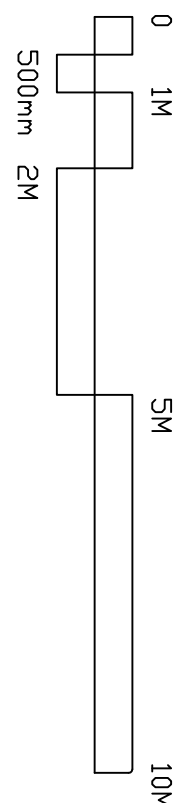

Existing/Proposed First Floor