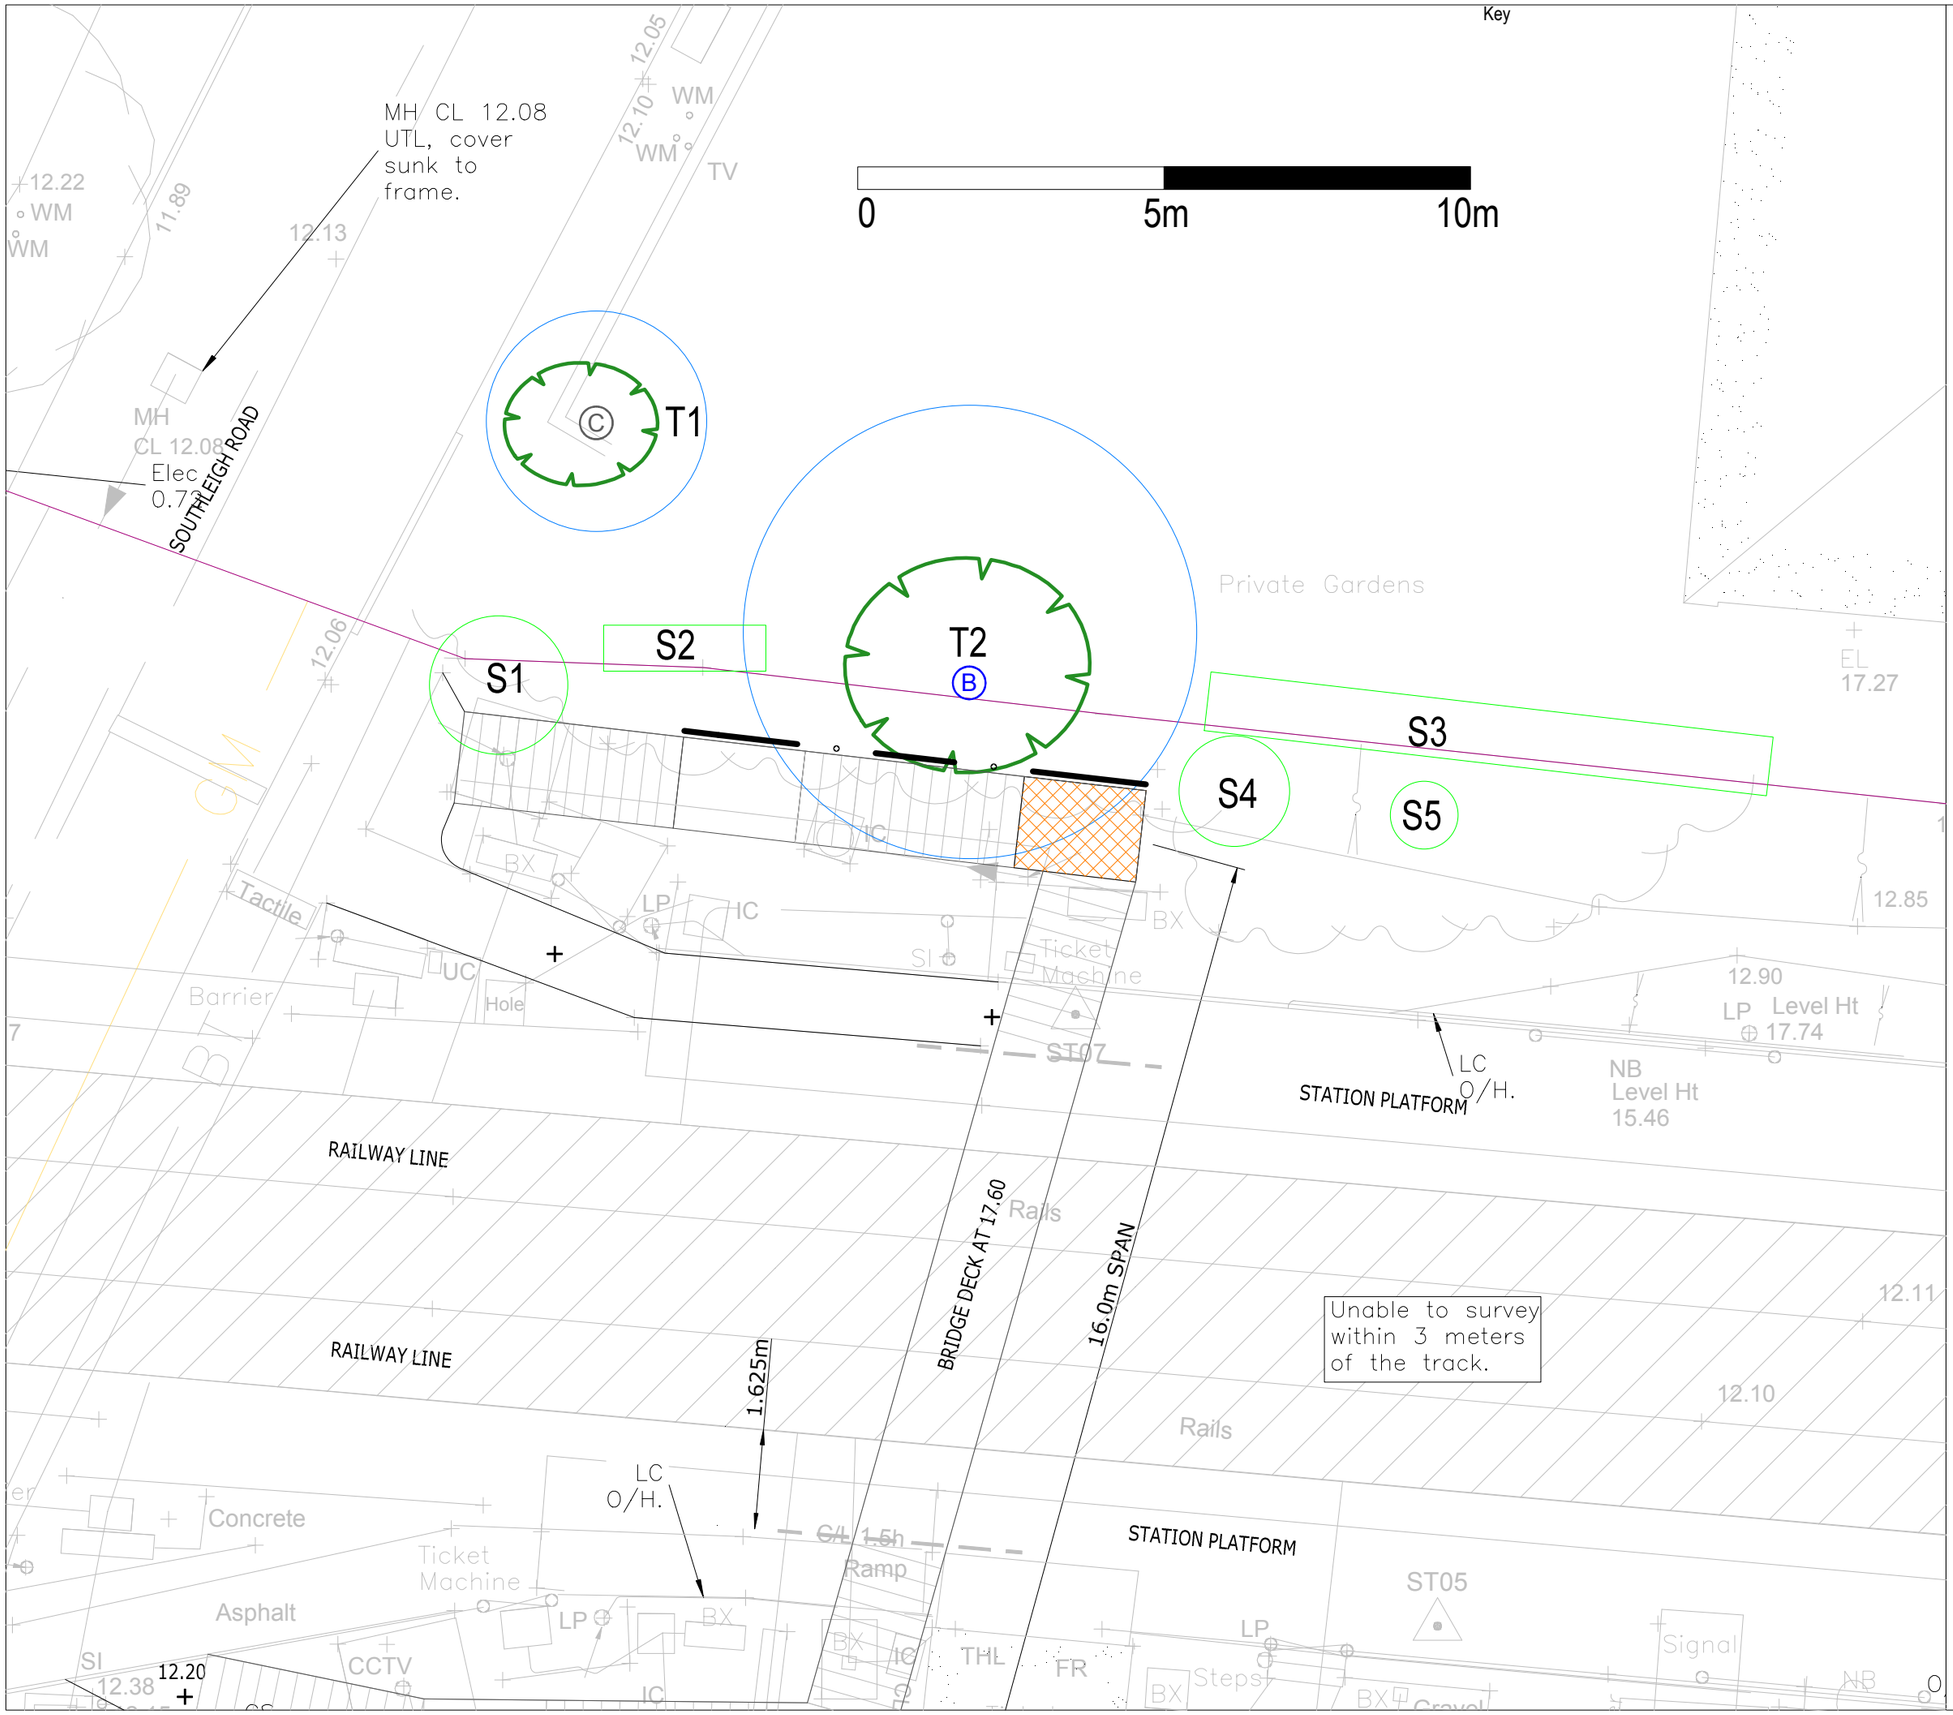

Key

Please refer to full arboricultural report for details

- (A) Category A - high quality and value
- (B) Category B - moderate quality and value
- (C) Category C - low quality and value
- (U) Category U - unsuitable for retention

RPA - root protection area as defined by Table 2 BS 5837:2012

Trees to be retained

Shrubs

Tree protective fencing

Hand-dig construction required - refer to report

T1- Holly
T2 - Lawson cypress
S1- Privet
S2 and S3 - Boxleaf honeysuckle (clipped to form hedge)
S4 and S5 Budleia

The original of this drawing was produced in colour- a monochrome copy should not be relied upon

Revision	Description	Drawn	Authorised
-	-	-	-

D F Clark
Bionomique Ltd
Andrews Farm
Burnham Road
Althorne
Chelmsford
Essex
CM3 6DS
Tel 01621 740876
Fax 01621 742242
www.dfclark.co.uk

Client: Generator Group LLP

Site address: Warblington Footbridge, Havant

Drawing title: Tree Protection Plan

Date: 15.08.12

Scale: 1:100 @ A3

Drawing number: DFC1340TPP

Revision: -

Drawn: MB

Authorised: SH

Drawing status: FOR ISSUE

Orientation: N