


**PROPOSED PAIR OF SEMI-DETACHED TWO BEDROOM BUNGALOWS
60, CREEK ROAD, HAYLING ISLAND HANTS.**

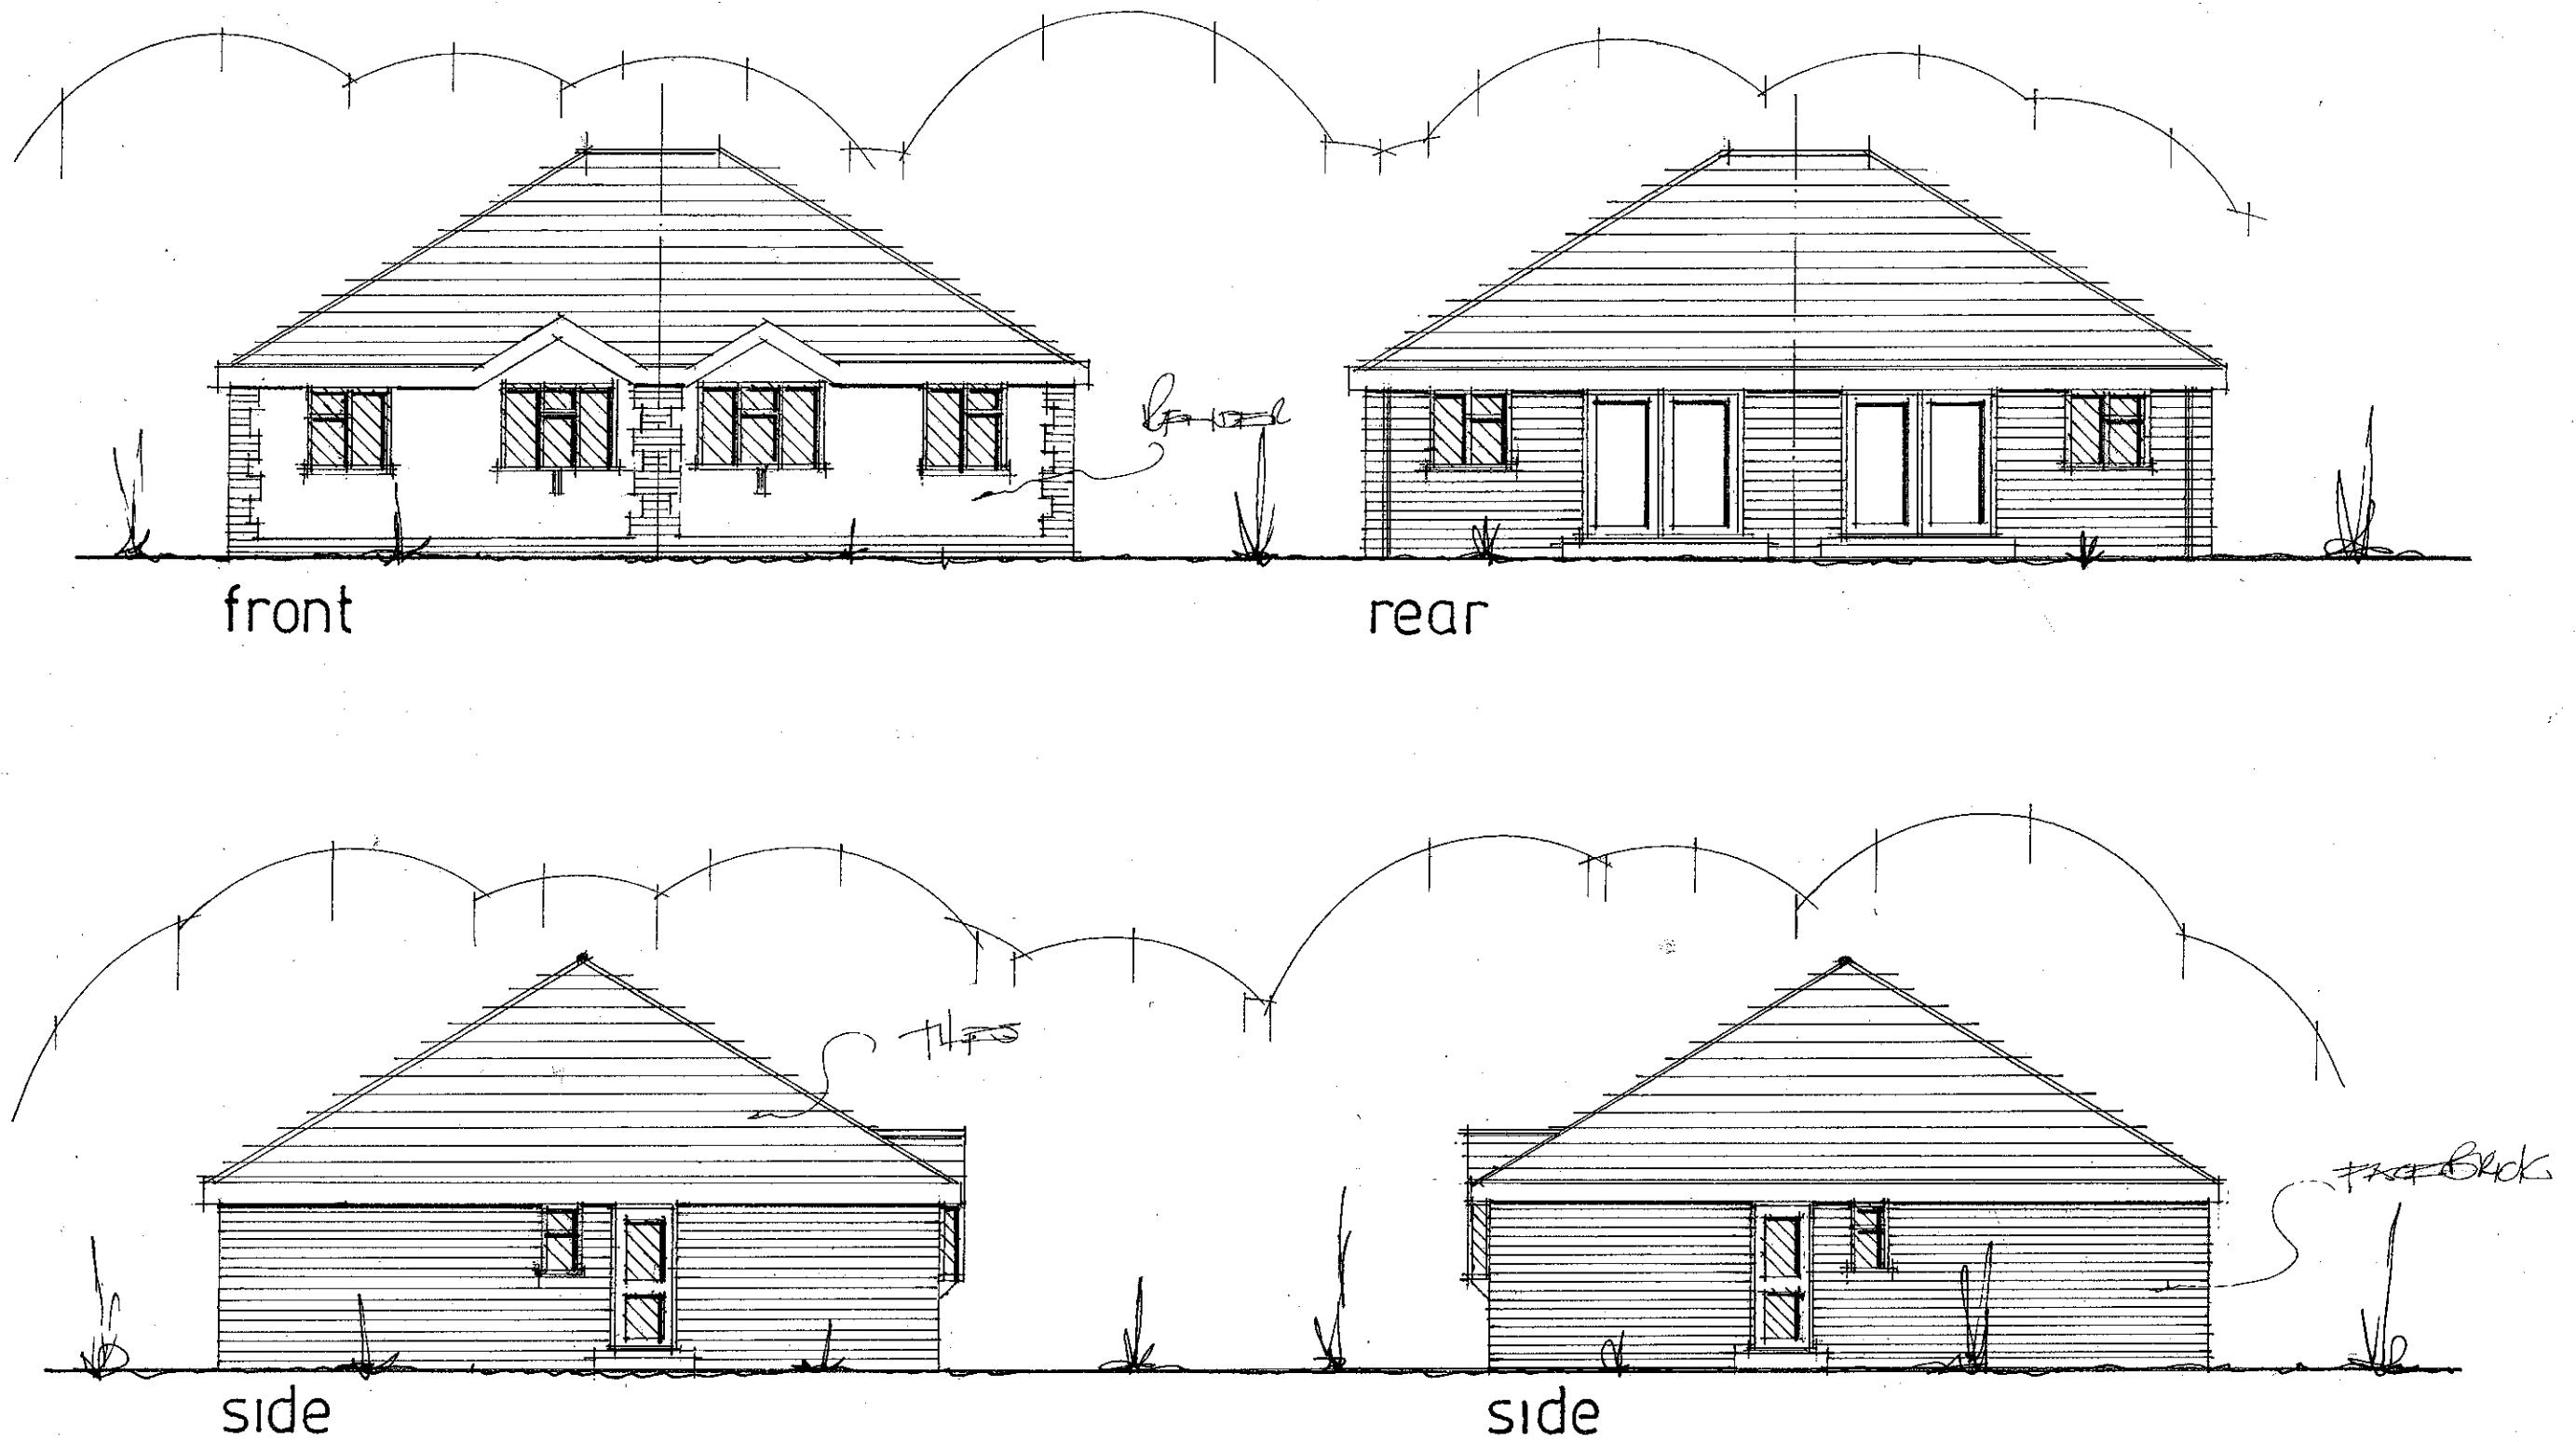

DATE JAN 2014
SCALE 1:100

ELEVATIONS

PETER J. WALKER MRICS
CHARTERED SURVEYOR
182 SEAFRONT, HAYLING ISLAND, HANTS
PO11 9 AN

TEL: 02392 467571