


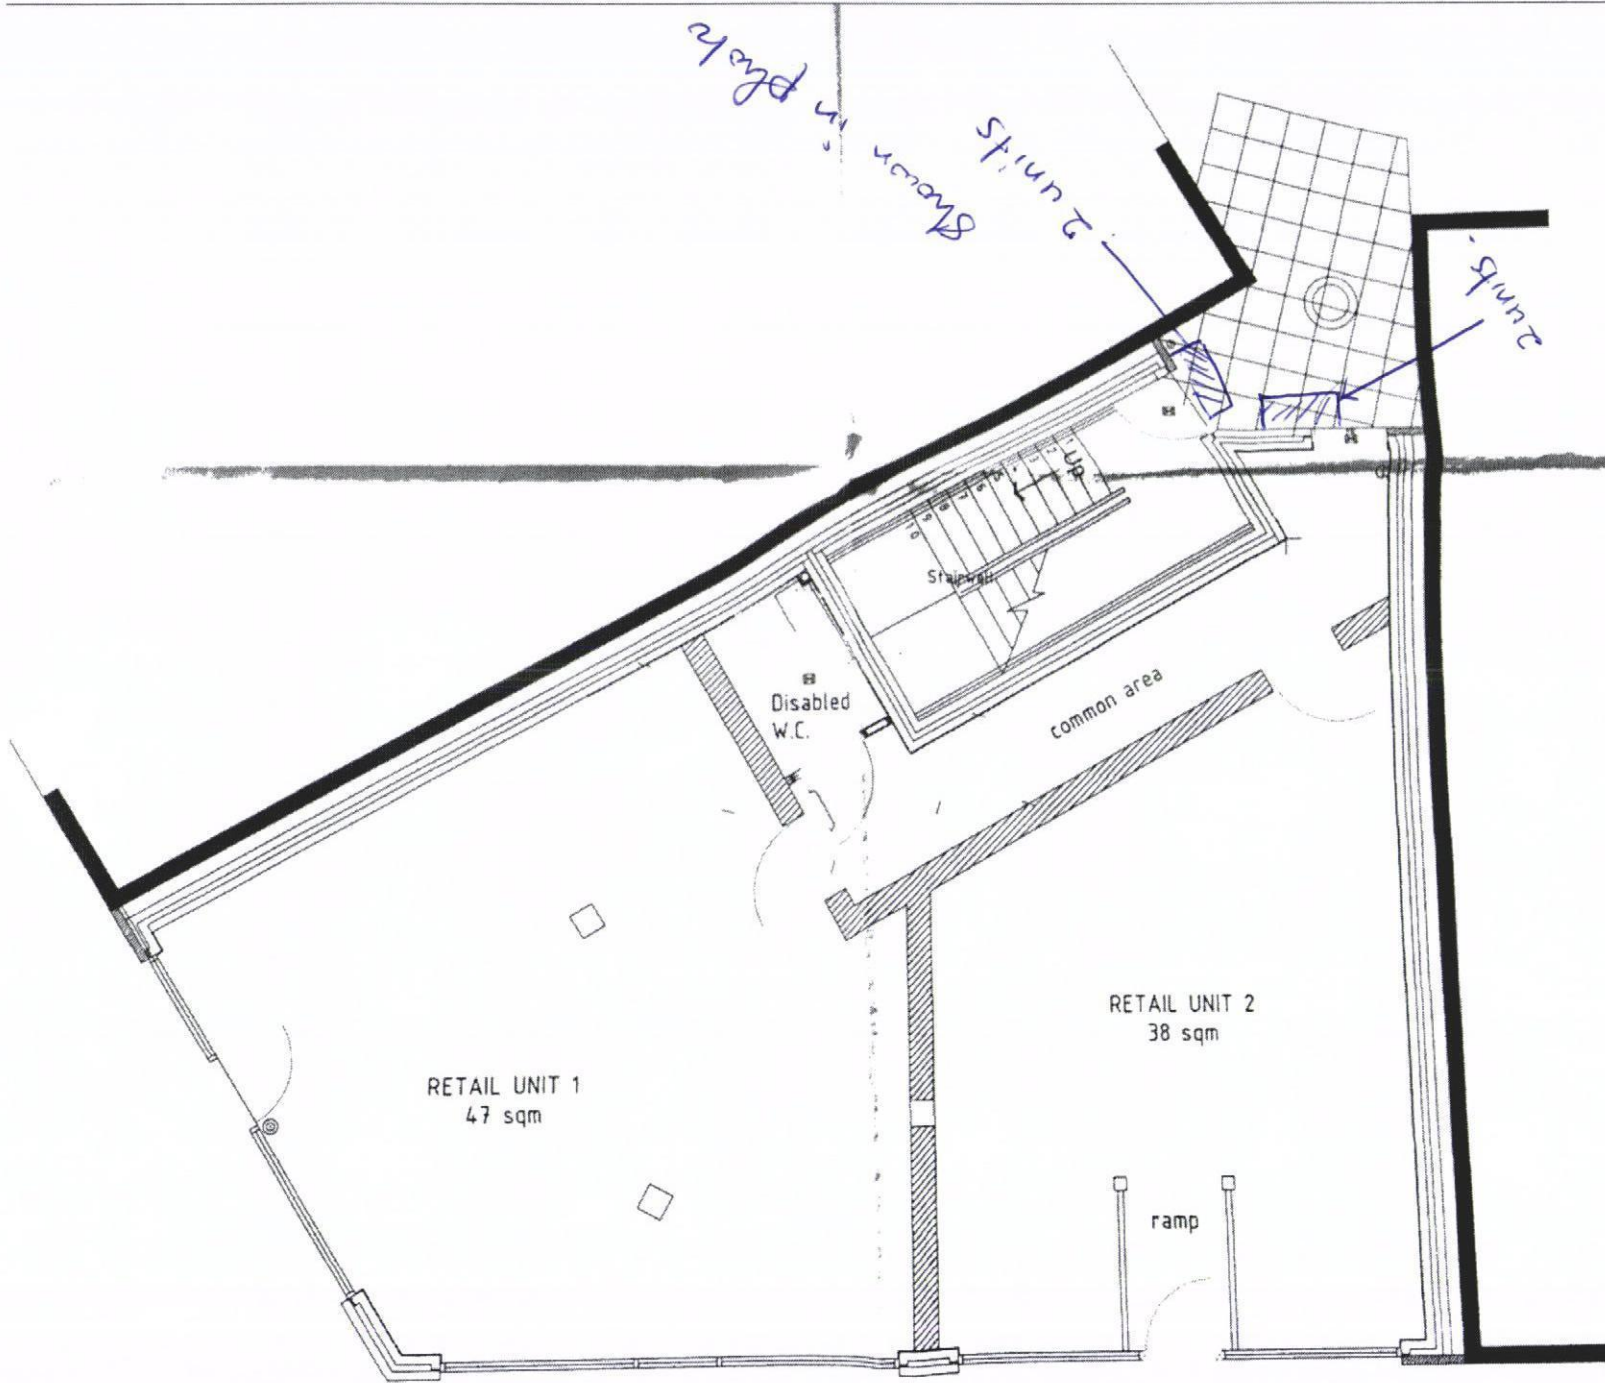

PROPOSED GROUND FLOOR PLAN

HAVANT BOROUGH
COUNCIL

11 DEC 2013

RECEIVED