


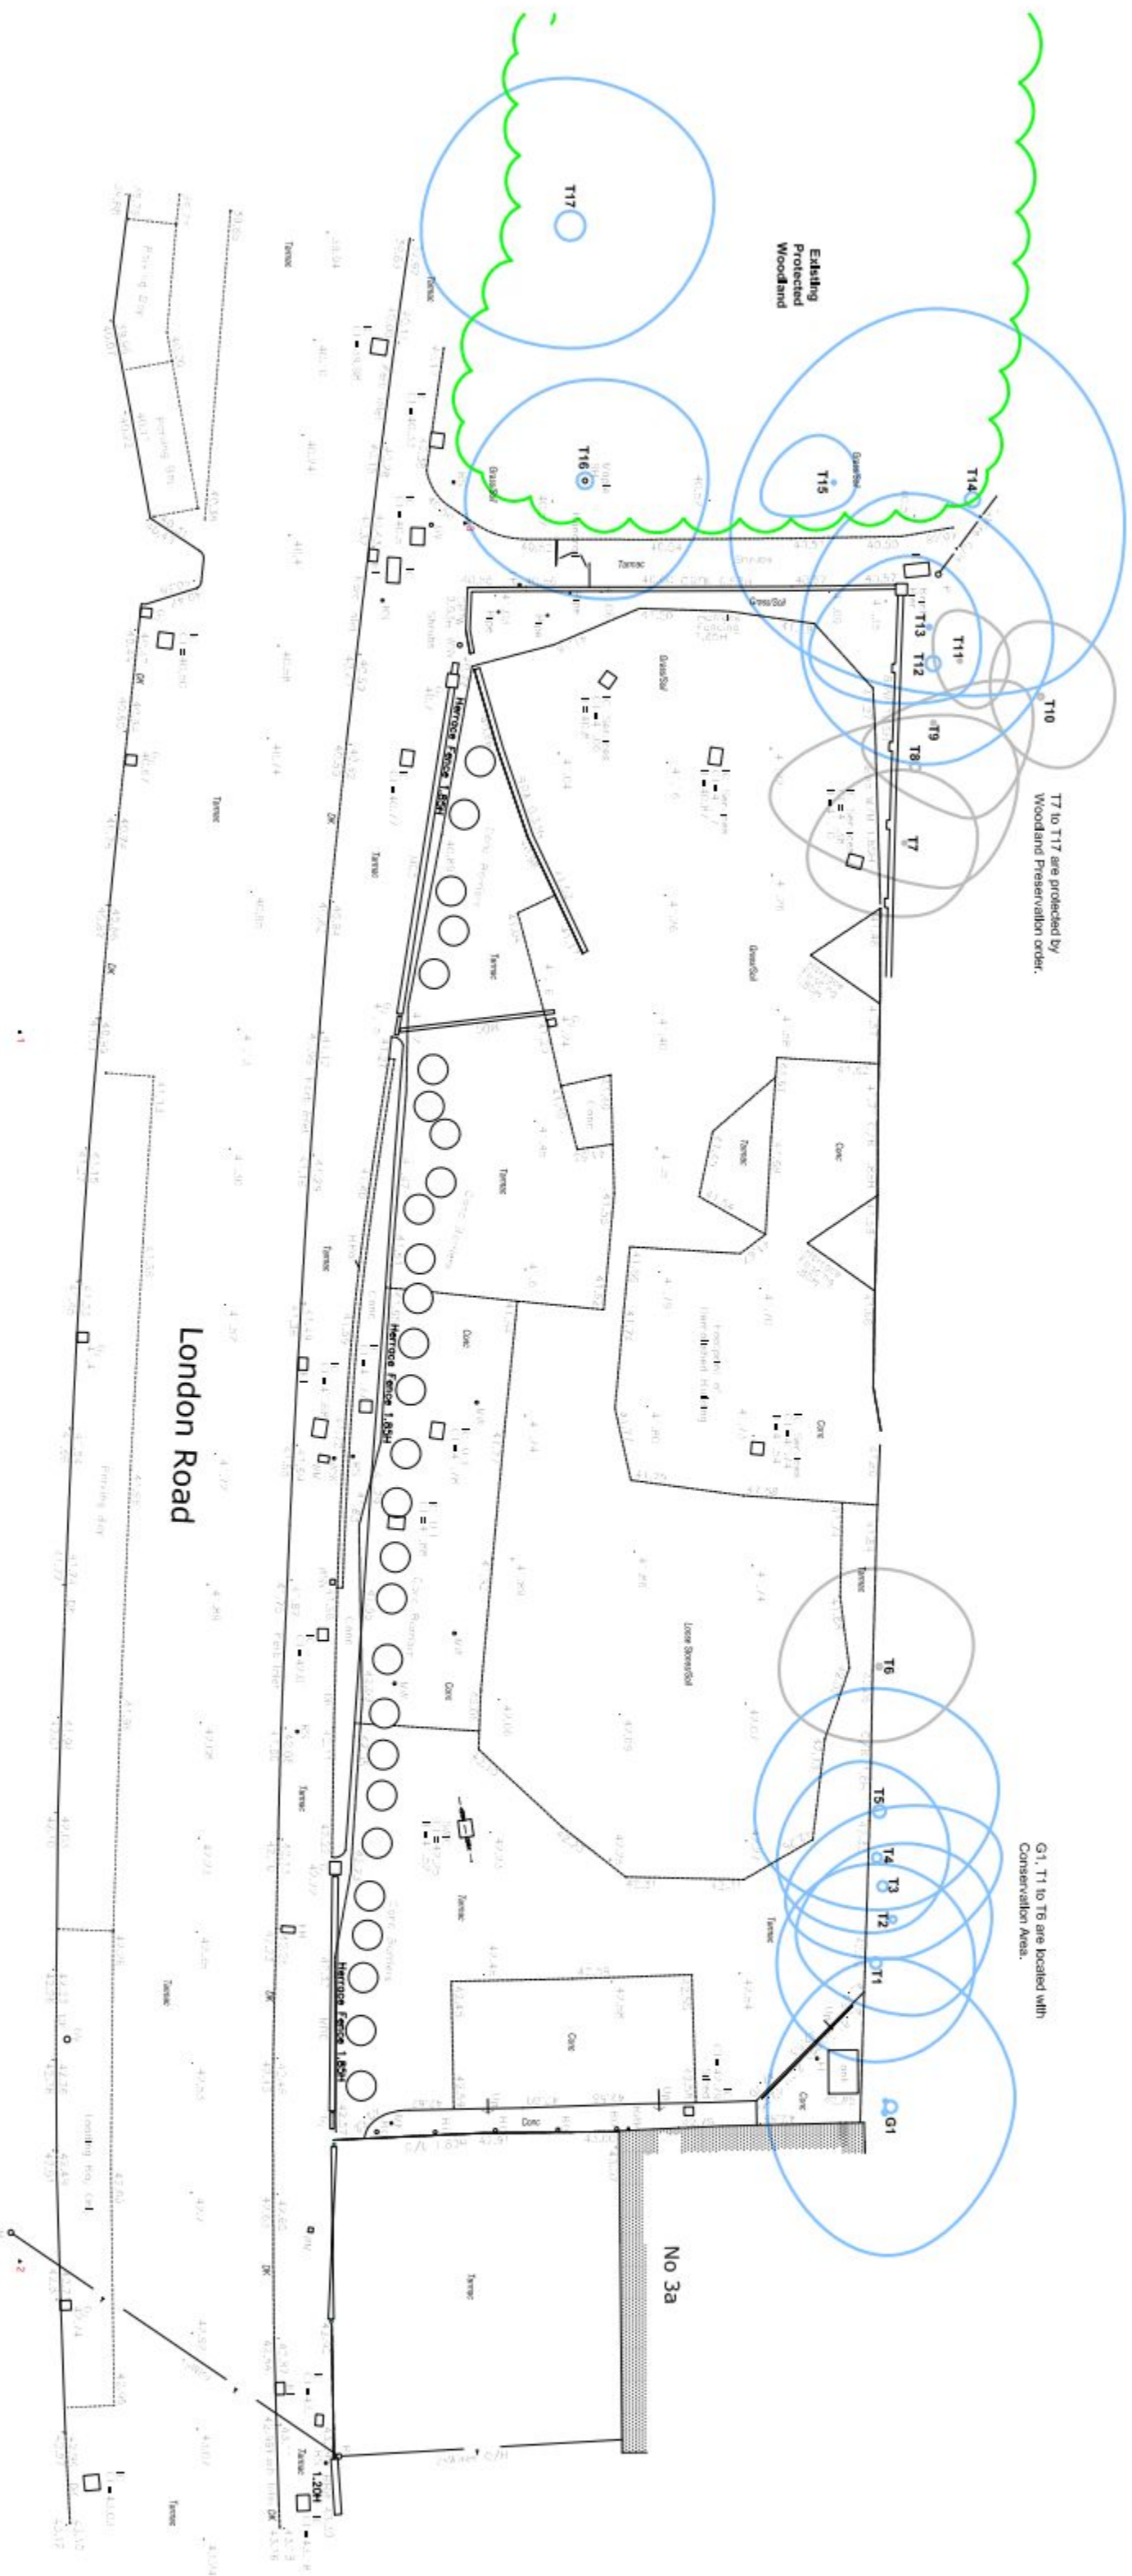

LEGEND:



EXISTING CATEGORY 'B' TREES: Those of moderate quality and value; those in such a condition as to make significant contribution (a minimum of 20 years is suggested)



EXISTING CATEGORY 'C' TREES: Those of low quality and value; currently in adequate condition to remain until new planting could be established (a minimum of 10 years is suggested), or young trees with a stem diameter below 150 mm.




EXISTING WOODLAND : Tree species including Acer sp., Fraxinus sp and Populus sp.

NOTES:

1. Tree survey carried out on behalf of Tesco Stores Ltd for the proposed development.
2. Tree survey was carried out on 28th of June 2010 by Mr M. Watson Ground Control Arboricultural Manager.
3. Tree survey based on Shectinus Surveyors Topographical Survey drawing SDO8298-01
4. Tree survey has been carried out in accordance with BS:5837:2005 parts 4,2-4,5. Please refer to these sections for further details.
5. Tree canopies outlines as shown on the plan are in accordance with the branch spread details within the tree schedule. Please refer to GC Tree Survey Schedule for details.
6. Location of trees based on visual inspection and hand measurements. Detailed land survey required if exact tree position to be confirmed.

TREE SURVEY SCHEDULE:

Tree Reference Number	Species	Height m	Stem Diameter mm	Branch Spread m	Height of Crown Clearance	Age Class	Vitality	Structural Condition	RPA Measures Squared	Category Grading BS5837	Comments
G1	Fraxinus sp. x2 Acer pseudoplatanus x1	13	480	5556	3	MA	N	F	104.24	B	multi-stemmed
T1	Acer pseudo	11	450	4444	1	MA	N	F	91.62	B	multi-stemmed
T2	Fraxinus sp.	10	280	4434	2	MA	N	F	35.47	B	multi-stemmed
T3	Fraxinus sp.	9	400	3435	2	MA	N	F	72.39	B	multi-stemmed
T4	Fraxinus sp.	9	380	3443	2	MA	N	F	65.33	B	multi-stemmed
T5	Fraxinus sp.	8	500	4555	3	MA	N	F	113.11	B	multi-stemmed
T6	Acer pseudo	7	200	3444	2	MA	N	F	18.1	C	multi-stemmed
T7	Acer pseudo	8	150	3433	3	MA	N	F	10.18	C	multi-stemmed
T8	Acer pseudo	9	400	5624	2	MA	N	F	72.39	C	multi-stemmed
T9	Acer pseudo	9	165	4314	5	MA	N	F	12.32	C	multi-stemmed
T10	Sambucus n	5	220	3233	2	MA	N	F	21.9	C	multi-stemmed
T11	Pinus sp.	6	150	2122	2	M	N	F	10.18	C	ivy covering tree
T12	Pinus sp.	16	600	4575	4	M	N	F	182.88	B	ivy covering tree
T13	Acer pseudo	10	170	3532	2	MA	N	F	13.08	B	multi-stemmed
T14	Tilia sp.	17	600	81086	2	M	N	F	162.88	B	multi-stemmed
T15	Crataegus s	6	150	1321	2	MA	N	F	10.18	B	multi-stemmed
T16	Acer pseudo	10	650	5545	3	MA	N	F	191.16	B	multi-stemmed
T17	Populus nigra	24	1200	5666	5	M	N	F	651.53	B	multi-stemmed

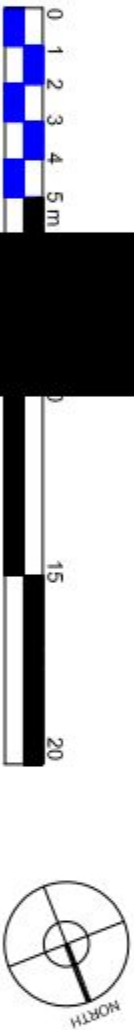

Rev. Changes	Date	Dr. by	Ap. by
LANDSCAPE DESIGN, CONSTRUCTION & MAINTENANCE GROUND CONTROL LTD. The Stables, London Road, Billericoy, Essex CM12 9HS Tel: 01277 650697 Fax: 01277 630746			
Client: TESCO			
Project: LONDON ROAD PURBROOK PORTSMOUTH			
Drawing title: TREE SURVEY			
Date: 02.07.10	Drawn by: CK	Check by: RA	Scale: 1:250@A2
Client ref: GC.42161.001	Site: *	Project: PLANNING	
All dimensions to be checked on site			
Copyright of Ground Control Ltd.			