



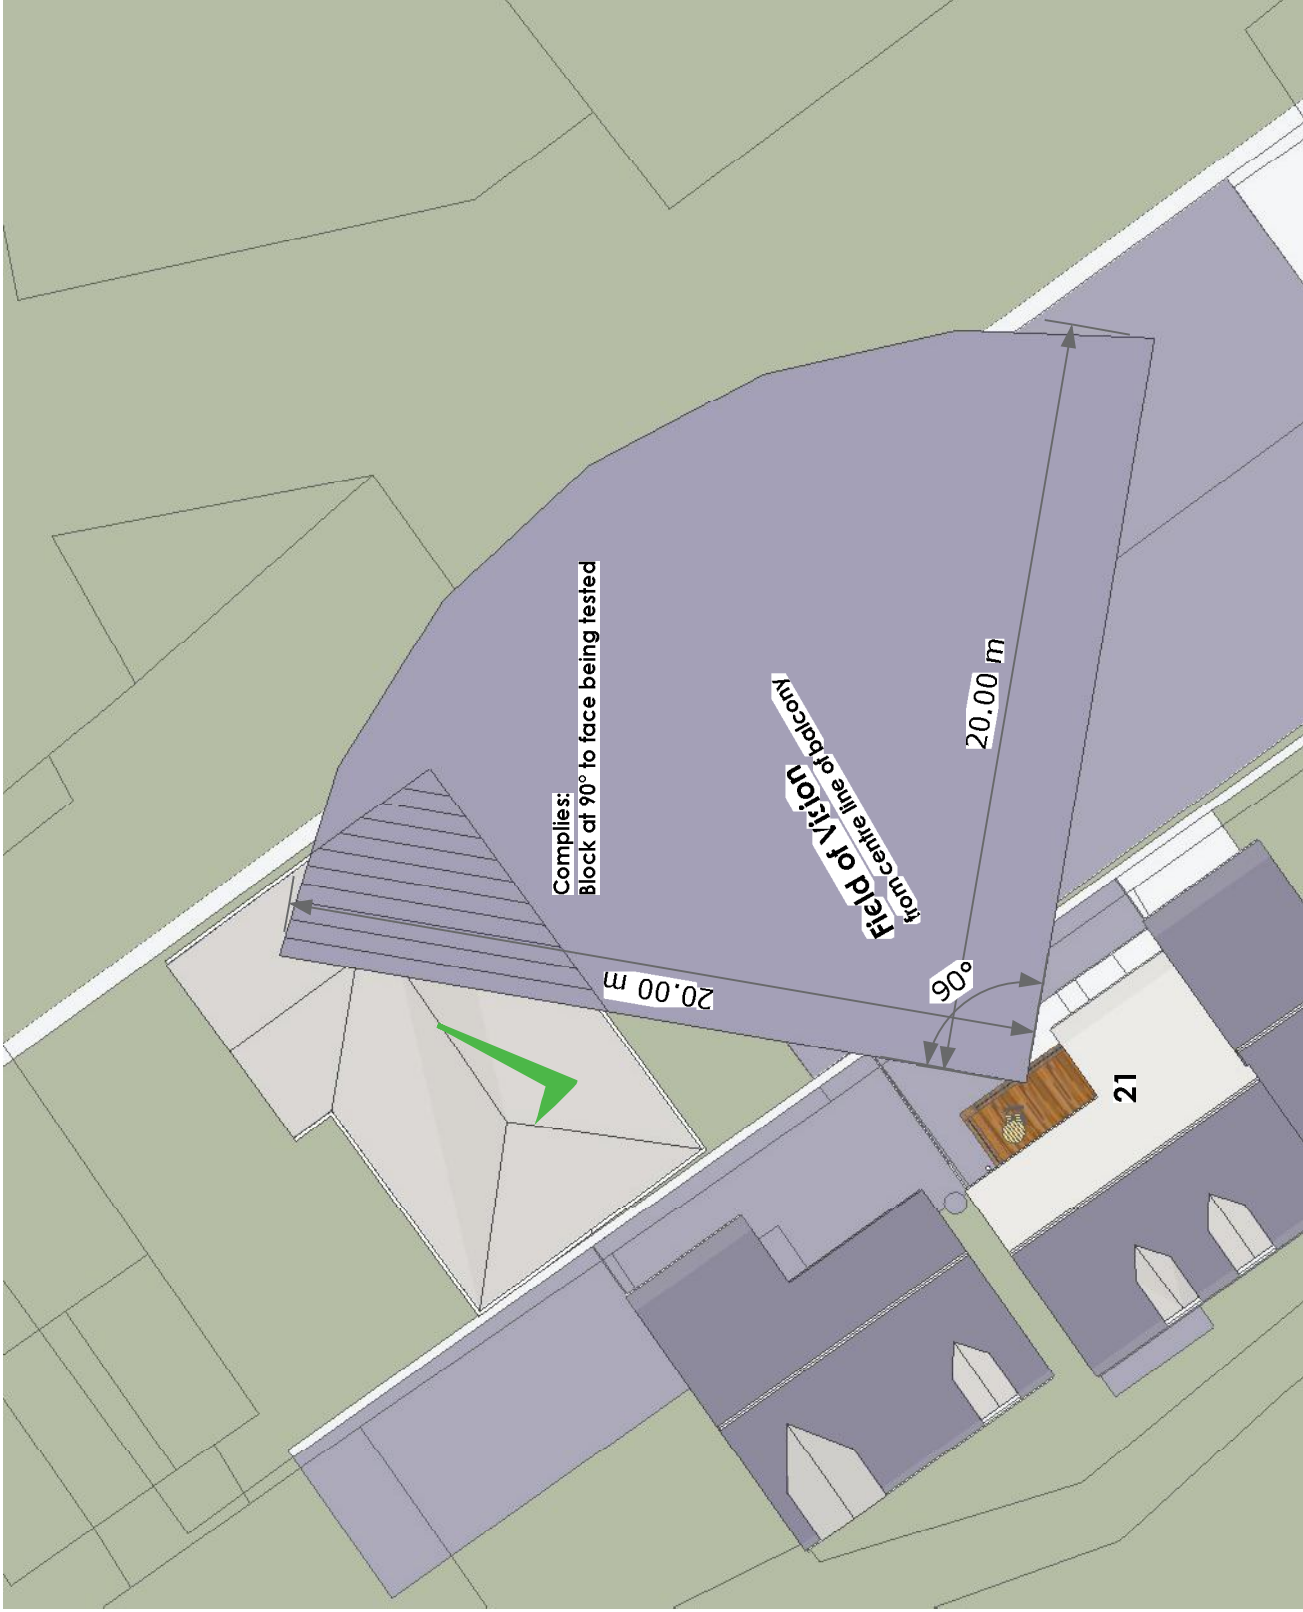

Proposed Privacy Arc 1:200

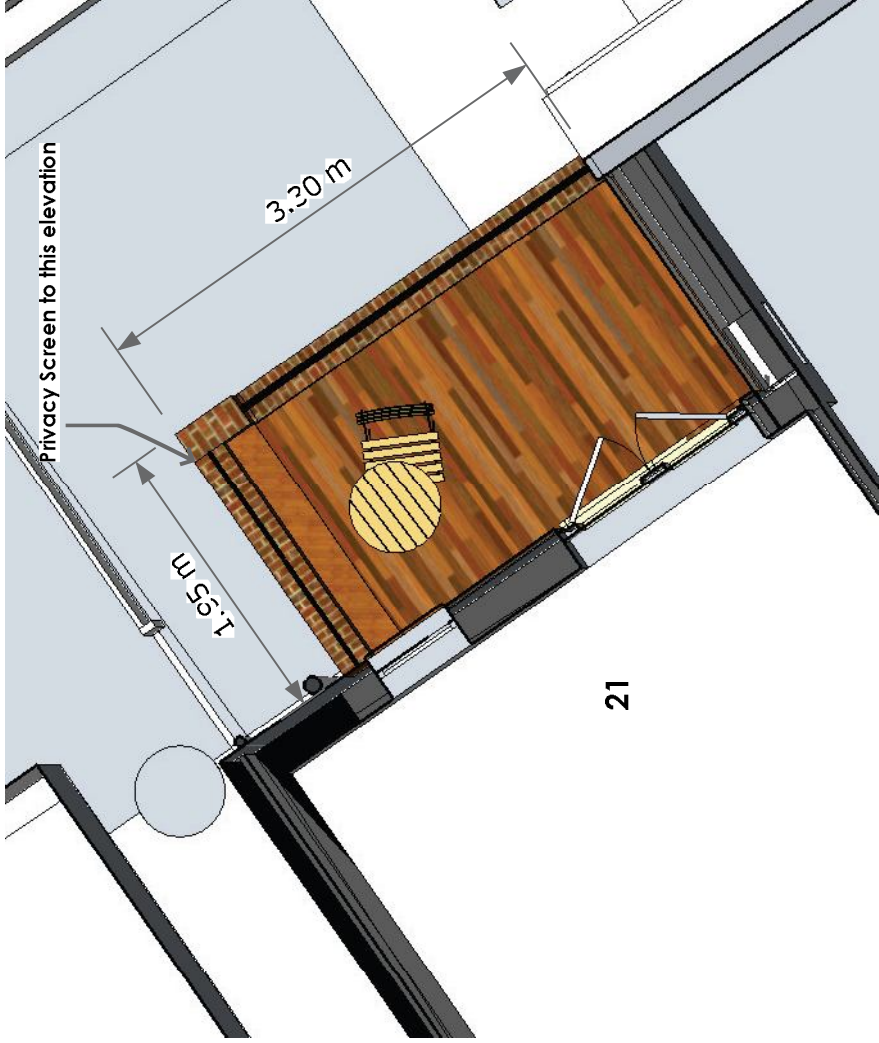

Proposed Balcony at First Floor 1:50

