




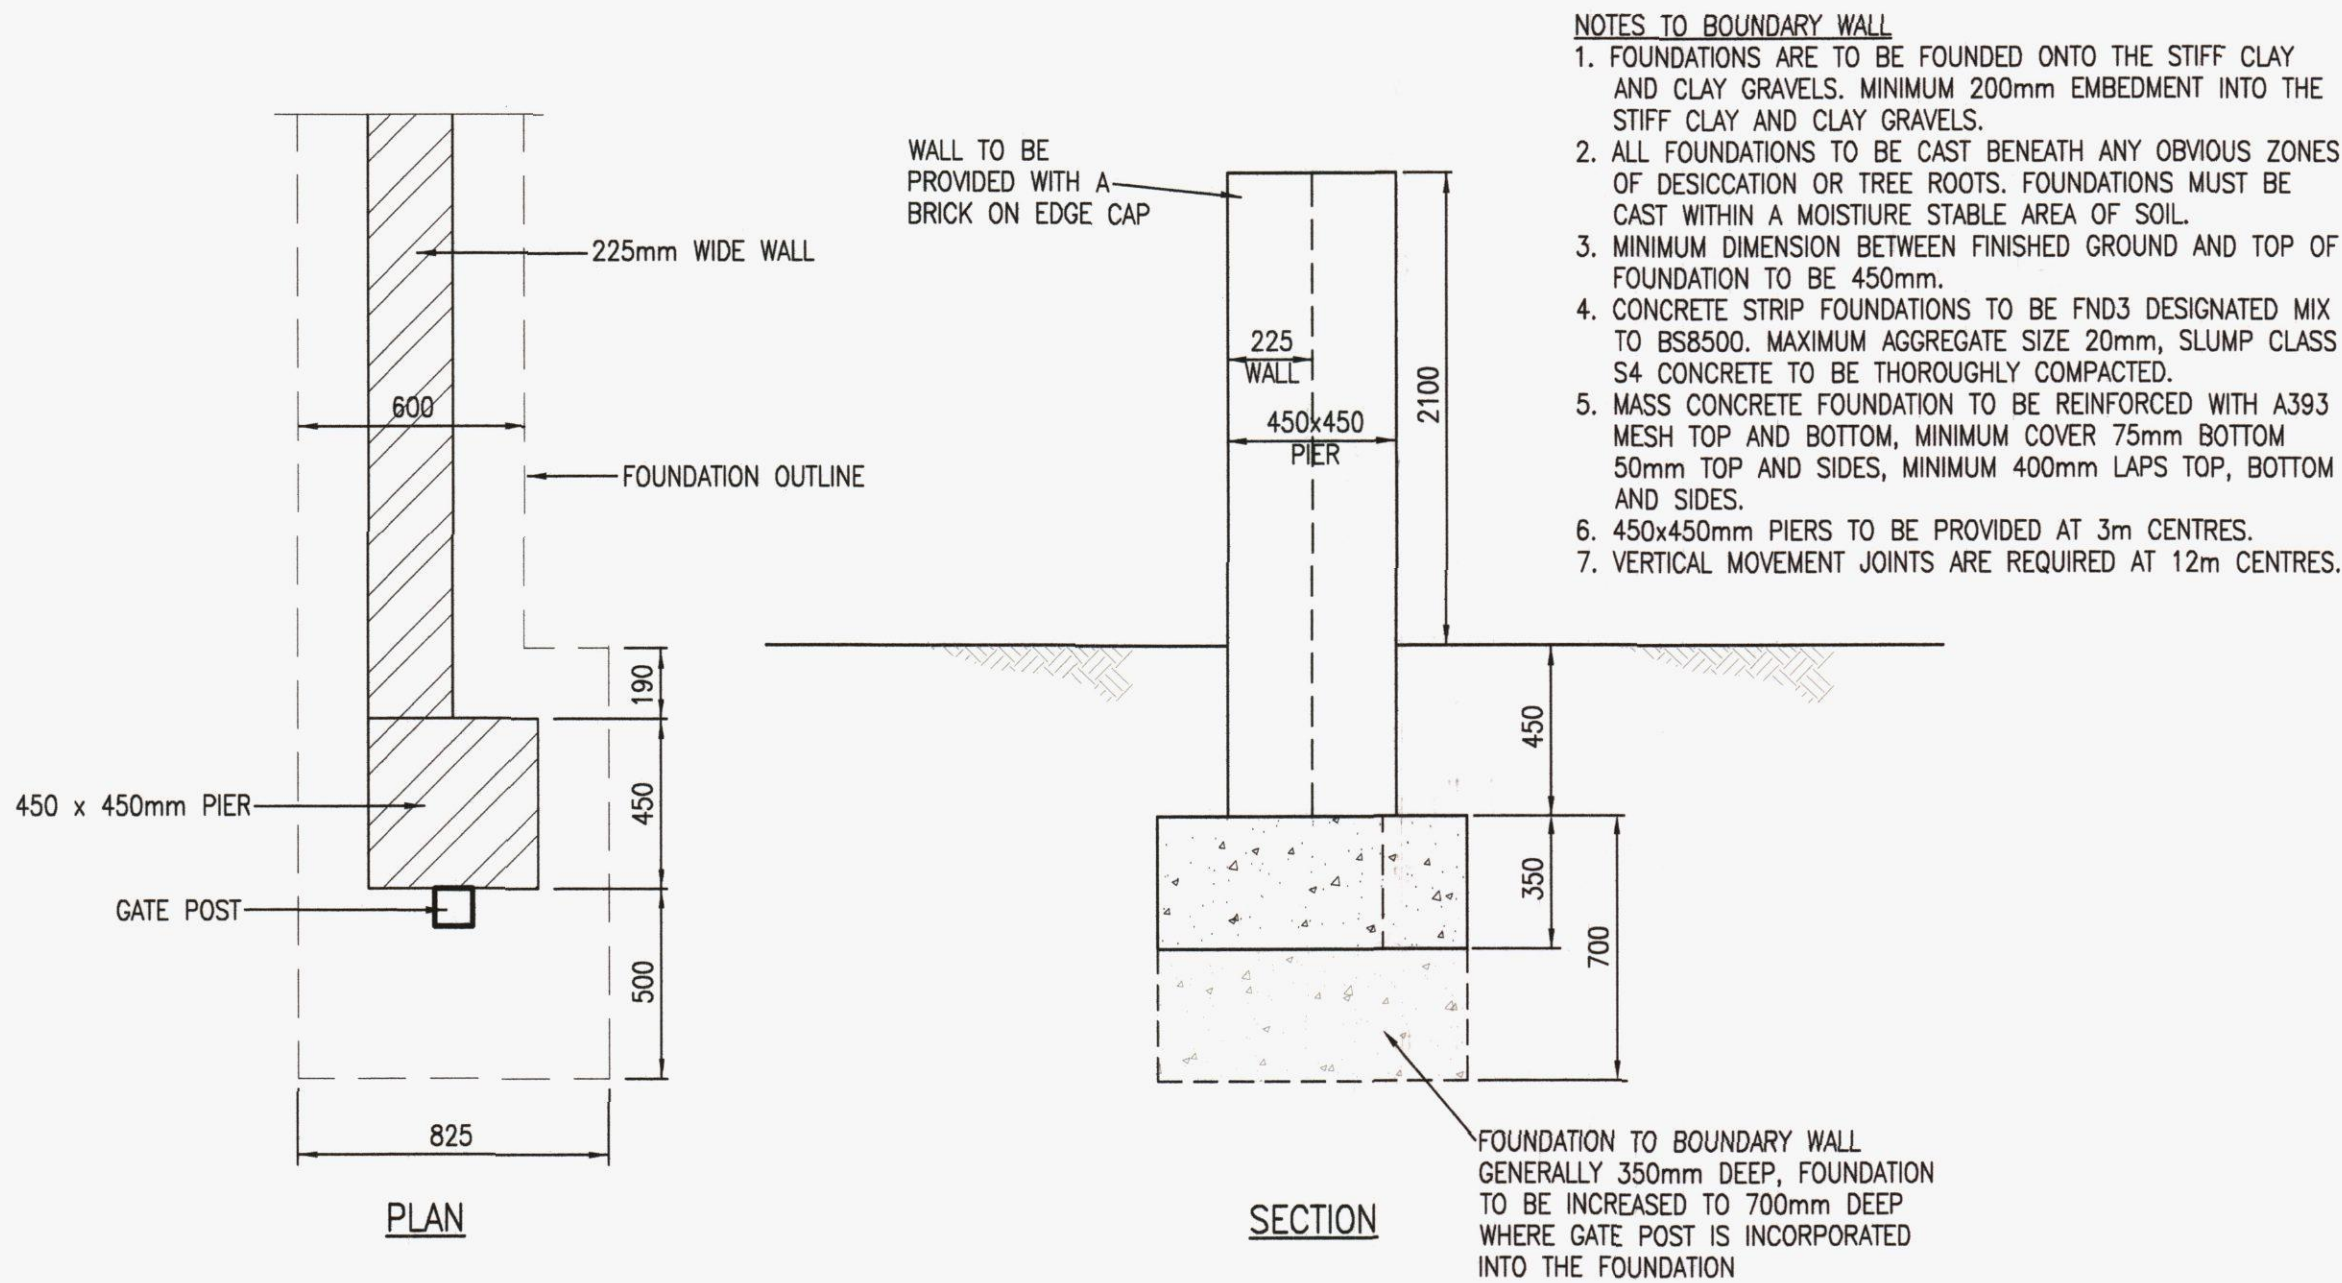


BOUNDARY WALL DETAIL

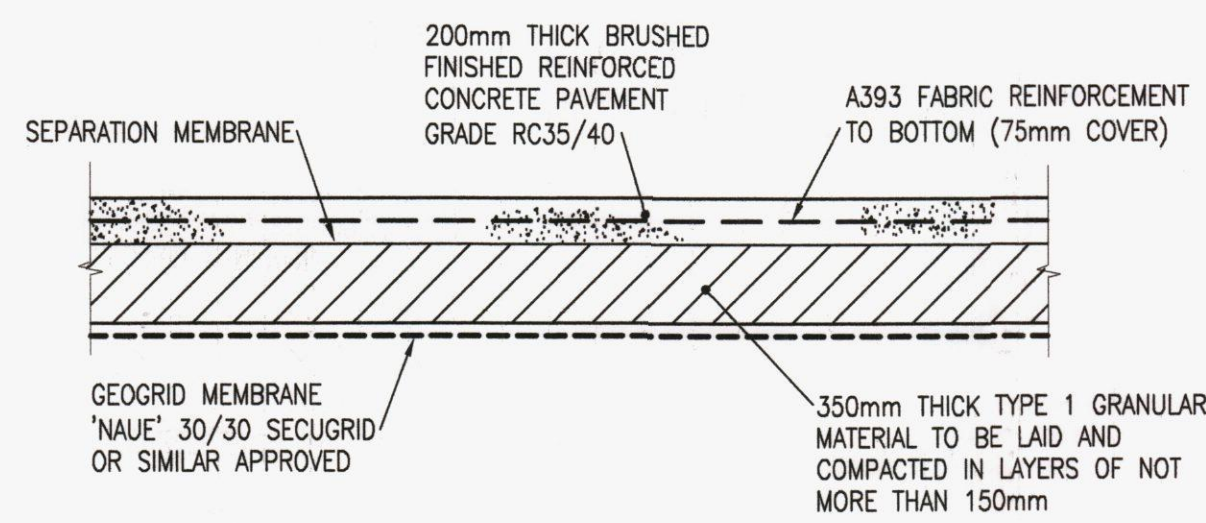


TYPICAL FWS PUMP STATION REINFORCED PAVING DETAIL

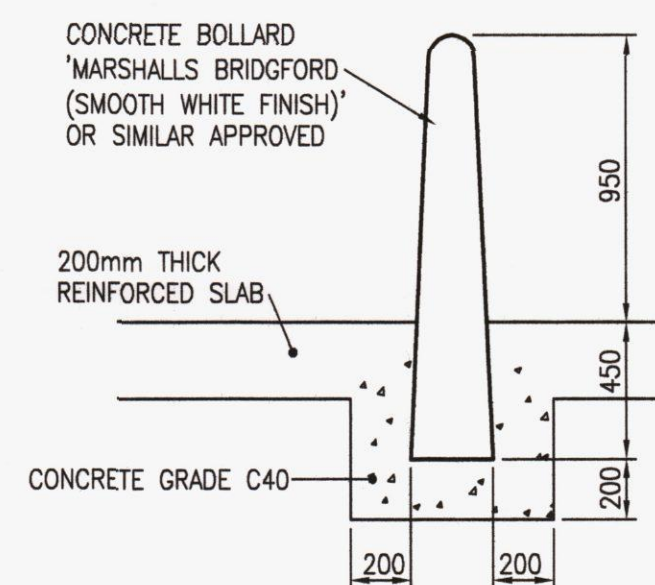


TYPICAL FWS PUMP STATION BOLLARD DETAIL

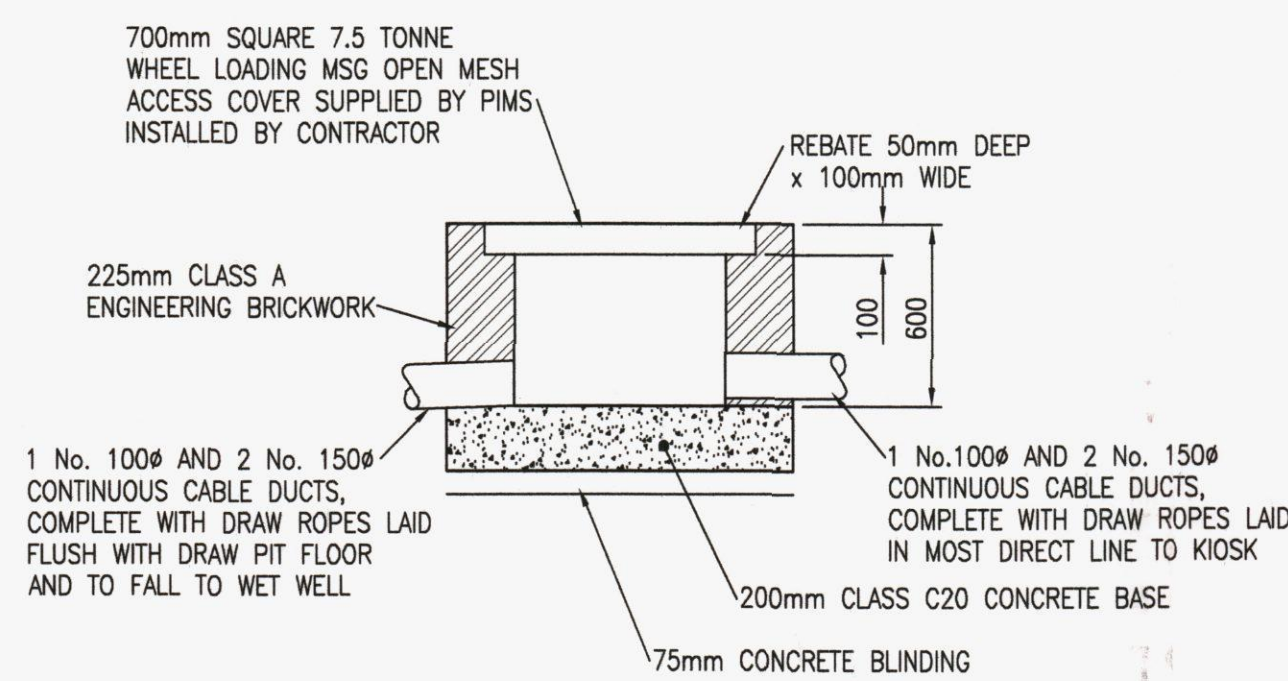

FWS PUMP STATION DRAW PIT DETAIL

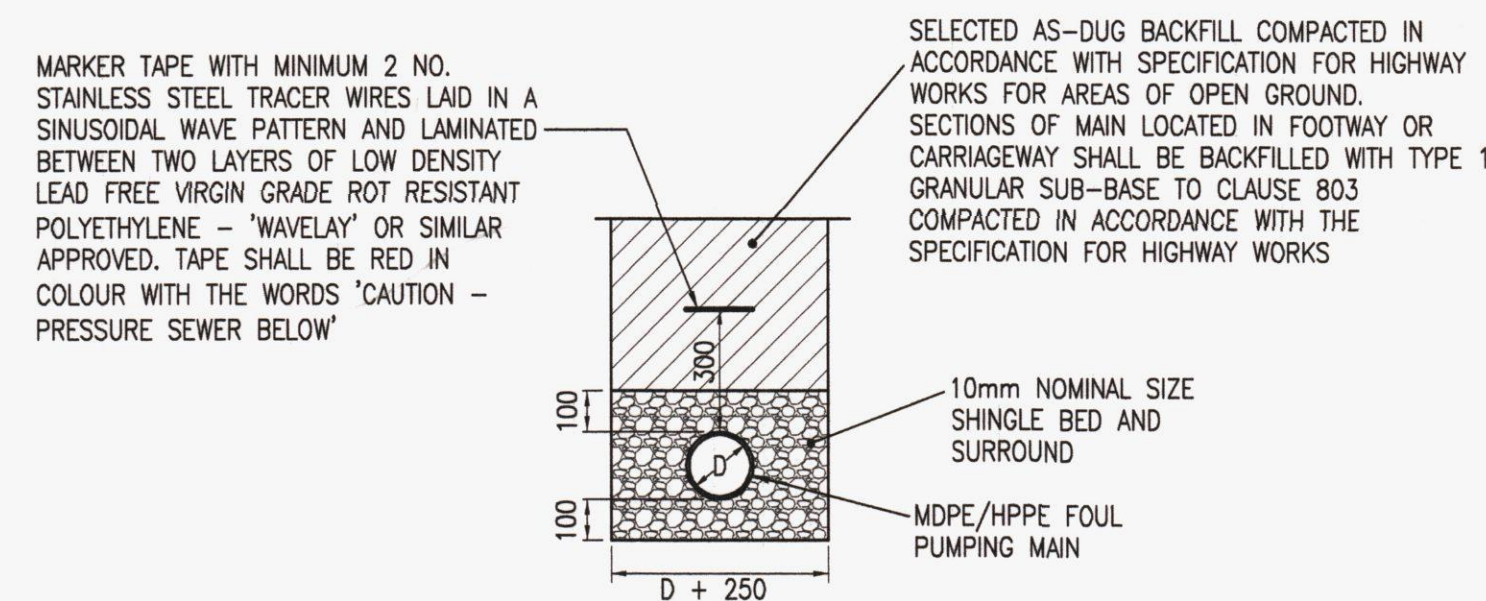

TYPICAL BED AND SURROUND DETAIL TO RISING MAIN

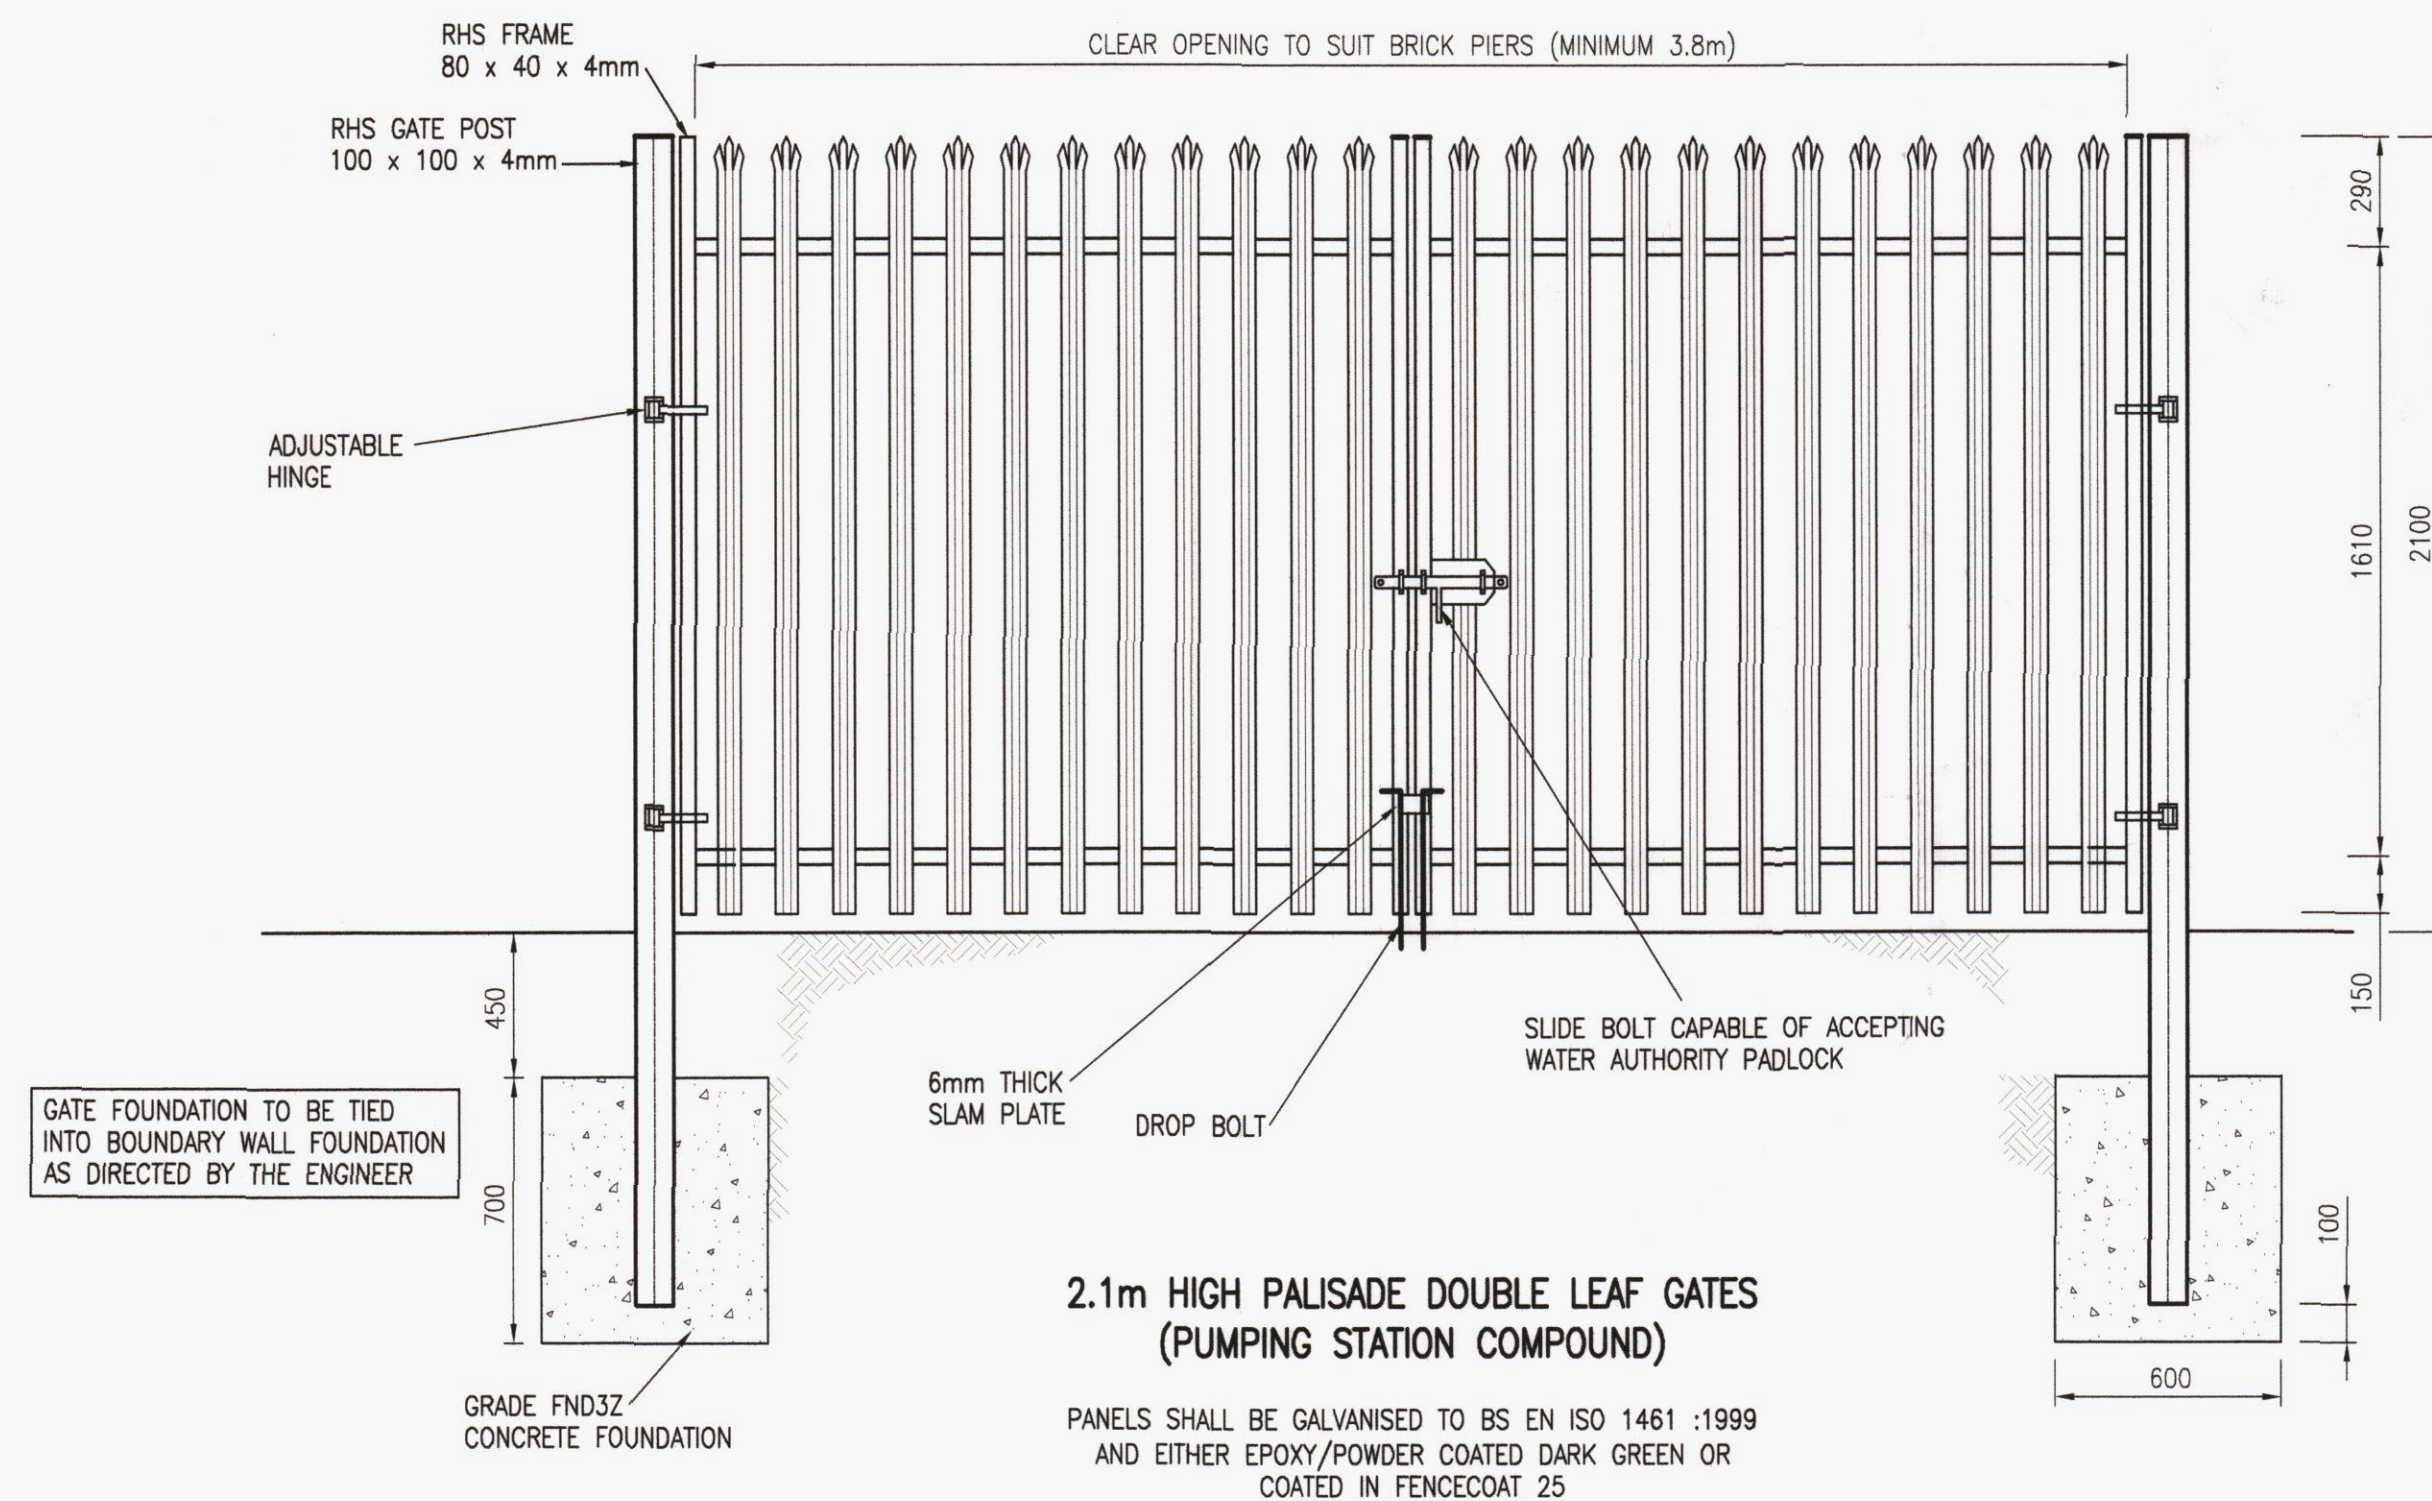

NOTES:

1. DO NOT SCALE FROM THIS DRAWING.
2. ALL DIMENSIONS ARE IN MILLIMETRES, UNLESS STATED OTHERWISE.
3. THIS DRAWING SHALL BE READ IN CONJUNCTION WITH ALL RELEVANT SCHEME DRAWINGS AND SPECIFICATIONS.
4. ALL WORKS WITHIN THE PUBLIC HIGHWAY SHALL BE CARRIED OUT AND COMPLY WITH THE REQUIREMENTS OF THE DTP 'TRAFFIC SIGNS MANUAL CHAPTER 8 - TRAFFIC SAFETY MEASURES AND SIGNS FOR ROAD WORKS AND TEMPORARY SITUATION'.
5. ALL EXISTING LEVELS TO BE CONFIRMED ON SITE PRIOR TO COMMENCEMENT OF ANY WORKS.
6. THE CONTRACTOR SHALL UNDERTAKE EQUILIBRIUM CBR TESTS OF THE SUBGRADE MATERIAL. ROAD CONSTRUCTION TO BE ALTERED AS REQUIRED DUE TO CBR TEST RESULTS.
7. THE CONTRACTOR SHALL NOTIFY THE ENGINEER OF ANY OCCURRENCES OF SOFT SPOTS IN THE SUBGRADE MATERIAL WITHIN THE CARRIAGEWAY NOTIONAL LOAD LINE. SOFT SPOTS SHALL BE REMOVED AND REPLACED WITH COMPACTED CAPPING MATERIAL AS AGREED WITH THE ENGINEER.
8. HANDLING OF KERBS, EDGINGS AND PAVIORS (I.E. LIFTING, PLACING, MANOEUVRING) SHALL BE BY MECHANICAL OR SIMILAR PLANT APPARATUS.
9. ALL PROPRIETARY PRODUCTS TO BE INSTALLED IN ACCORDANCE WITH THE MANUFACTURERS RECOMMENDATIONS.



PRELIMINARY ISSUE

Rev	Description	Drn	Chk	Date
REVISIONS				
Preliminary Issue	✓	Submitted for S104		
Planning Issue		Issued for Tender		
Submitted for S38		Issued for Construction		
Submitted for S278		As Built		
DRAWING STATUS				

STUART MICHAEL ASSOCIATES
CONSULTING ENGINEERS

Stuart Michael Associates Ltd
Coombe House, Coombe Square, Thatcham, Berkshire RG19 4JF
T: 01635 867 711 E: mail@stuartmichael.co.uk
F: 01635 861 715 W: www.stuartmichael.co.uk

CRAYFERN HOMES LTD

JOB TITLE
SCRATCHFACE LANE BEDHAMPTON

DRAWING TITLE
CONSTRUCTION DETAILS SHEET 6

DATE
JUNE 2013

DRAWN
MSR

CHECKED
MSR

SCALE
N.T.S.

© 4423.523