

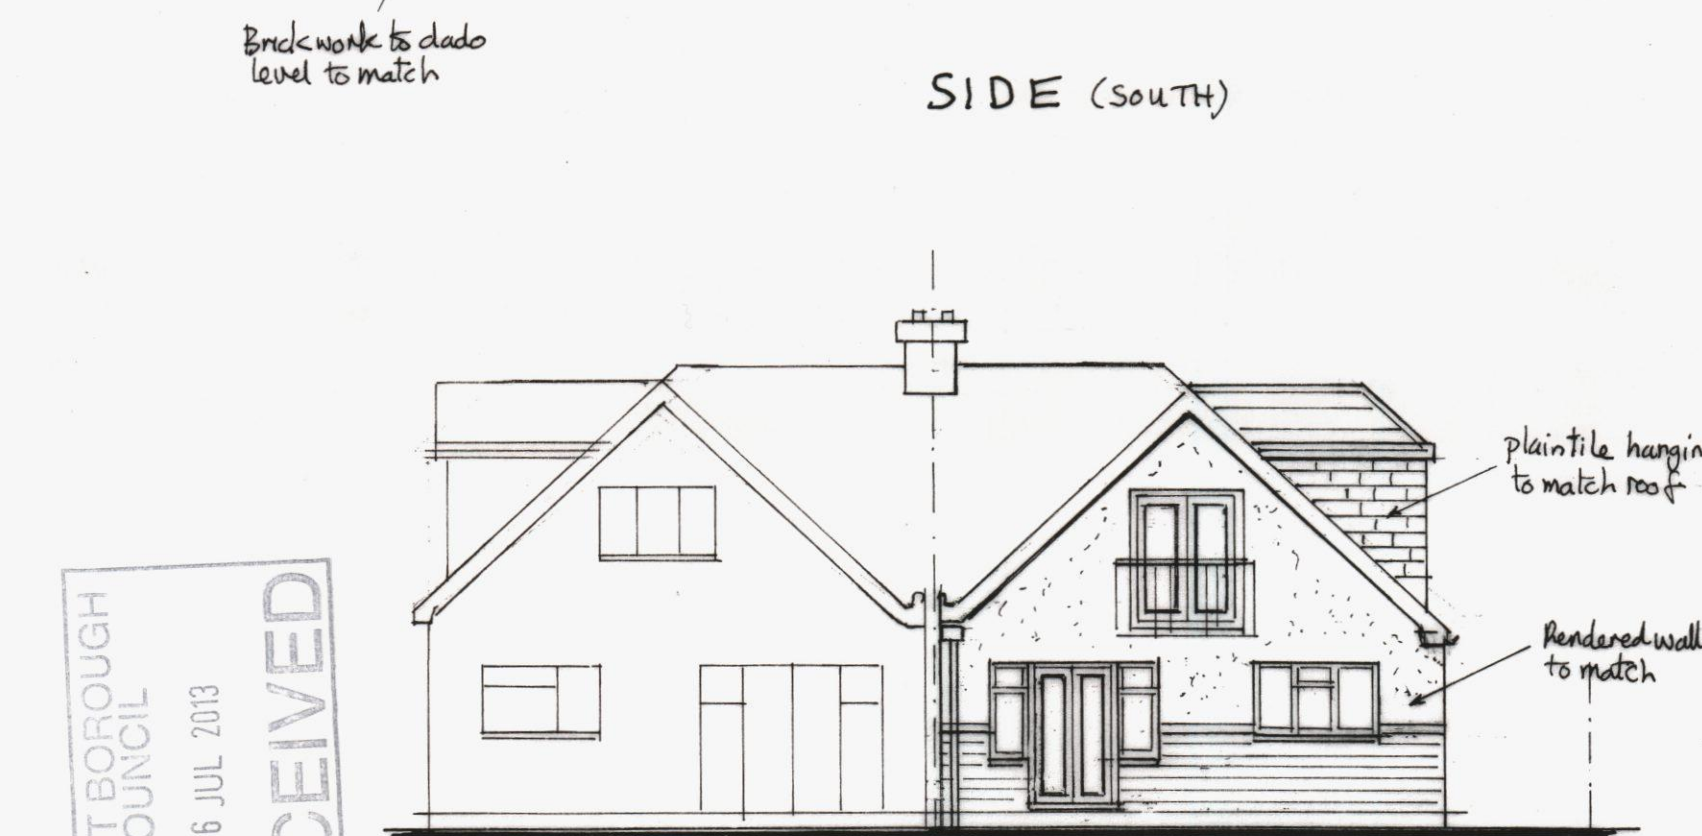
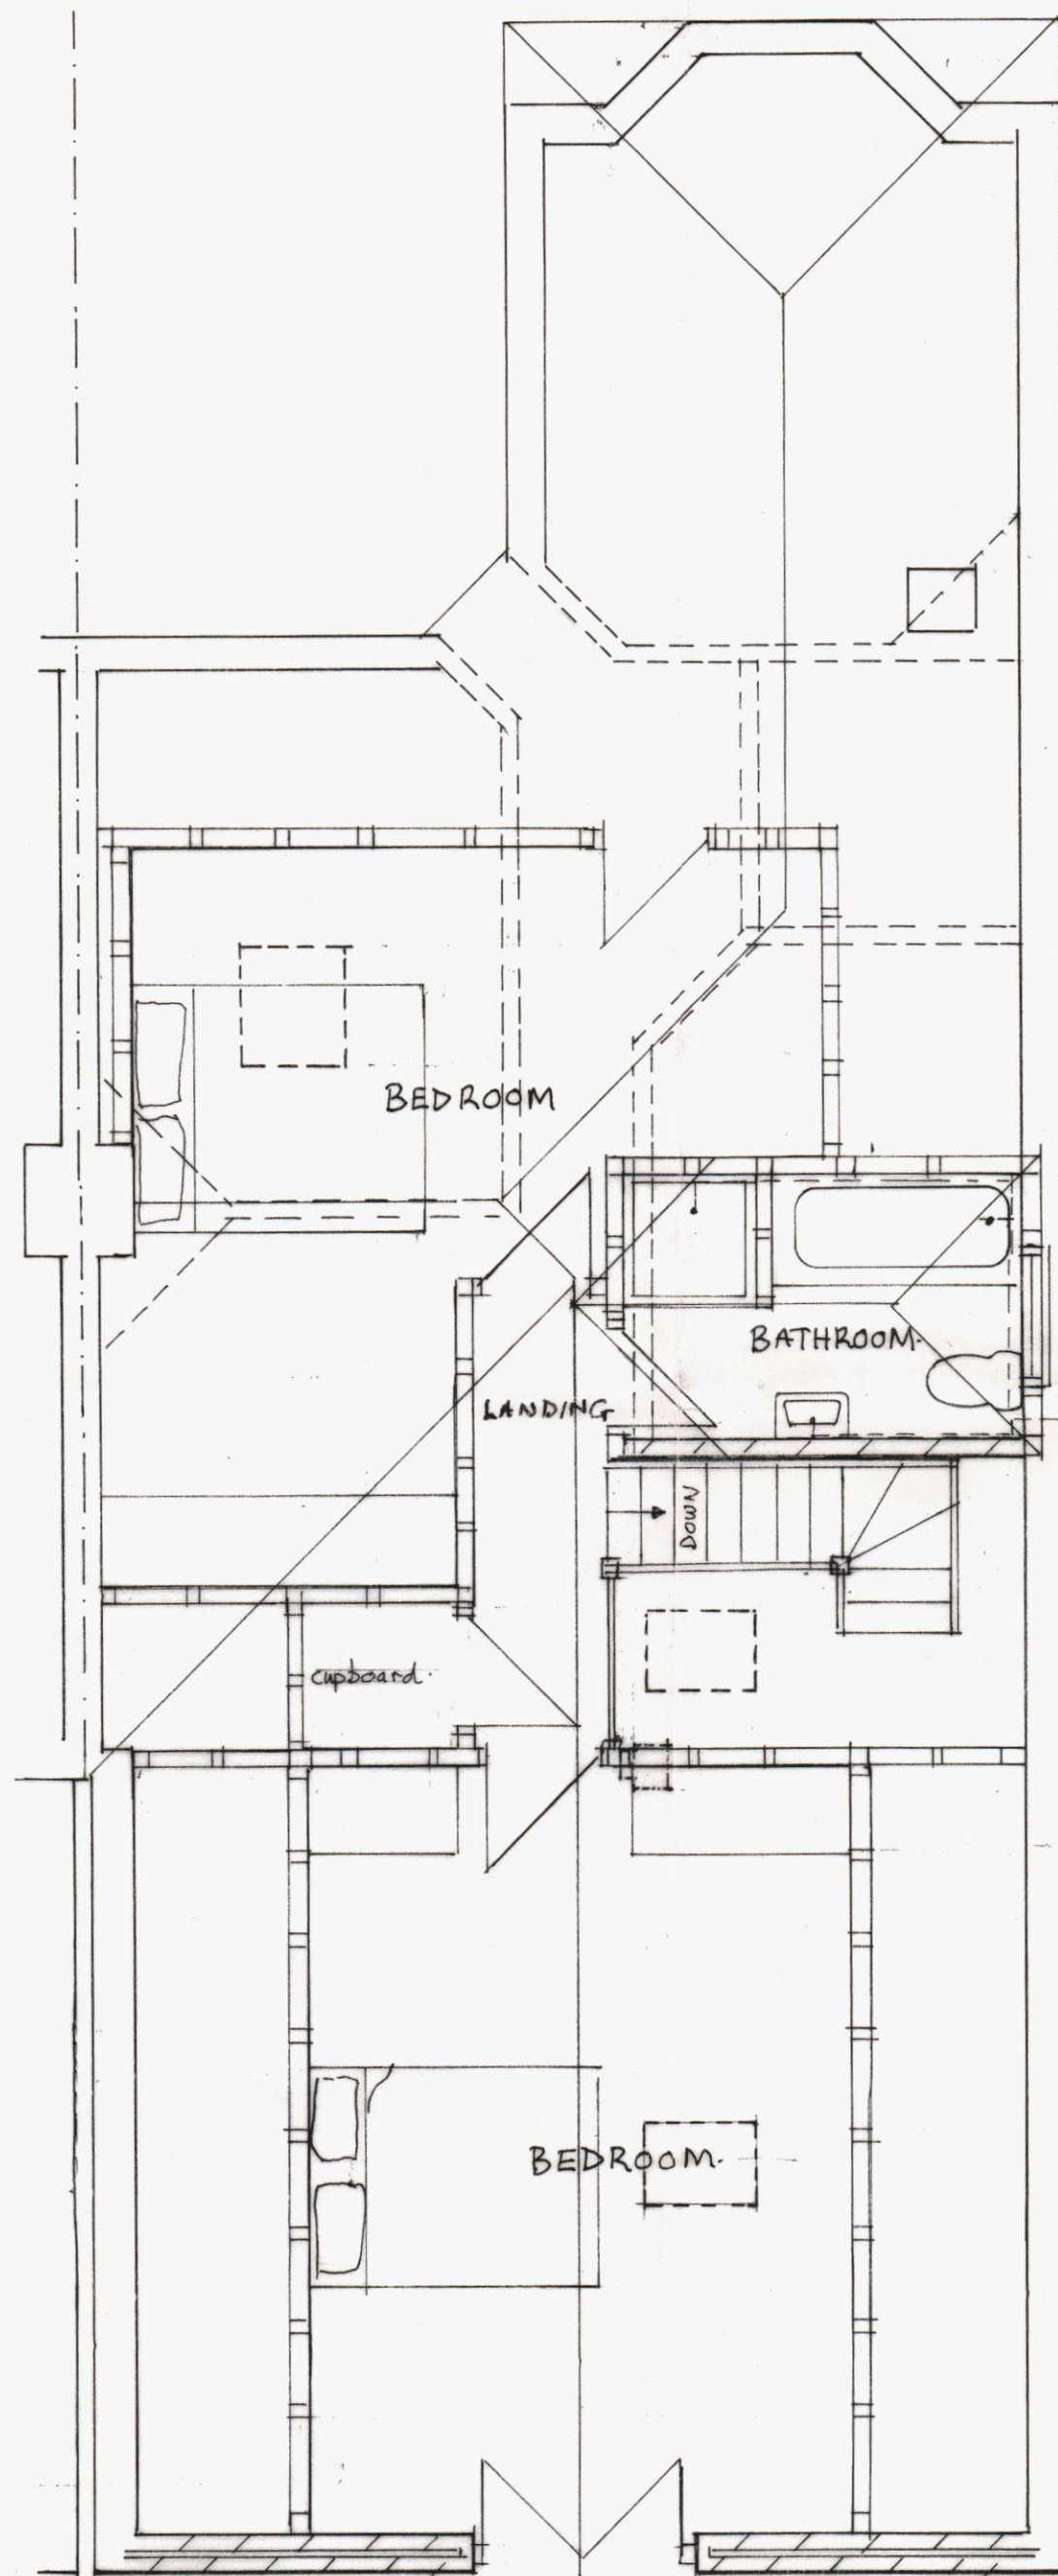


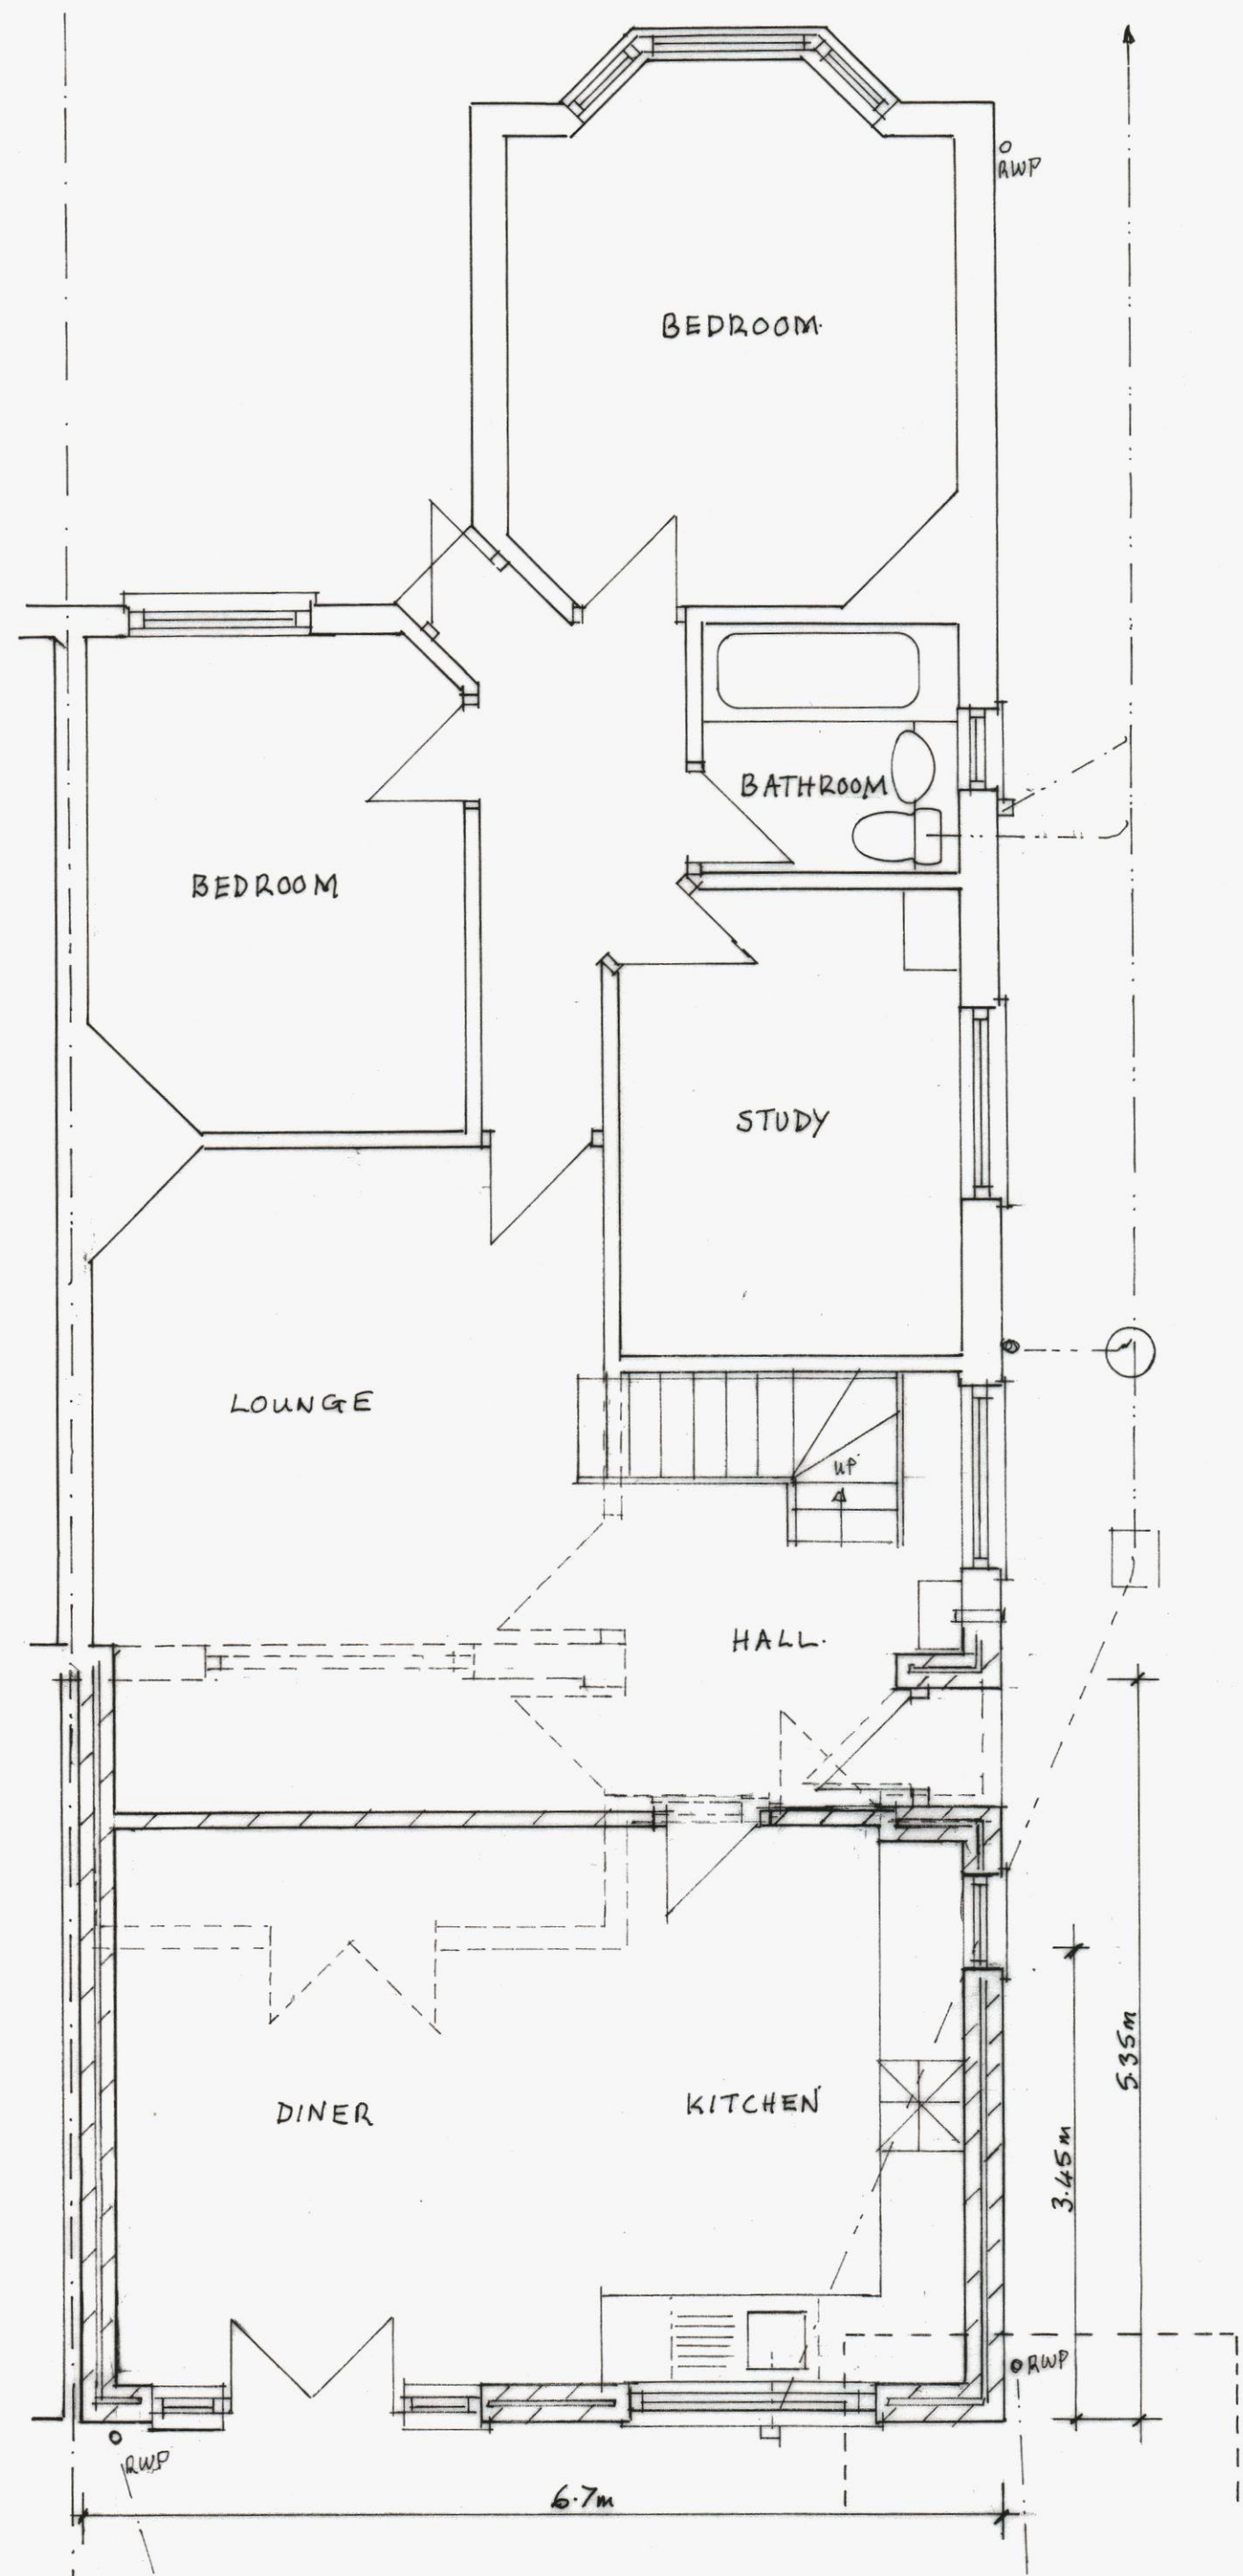

HAVANT BOROUGH COUNCIL
16 JUL 2013
RECEIVED

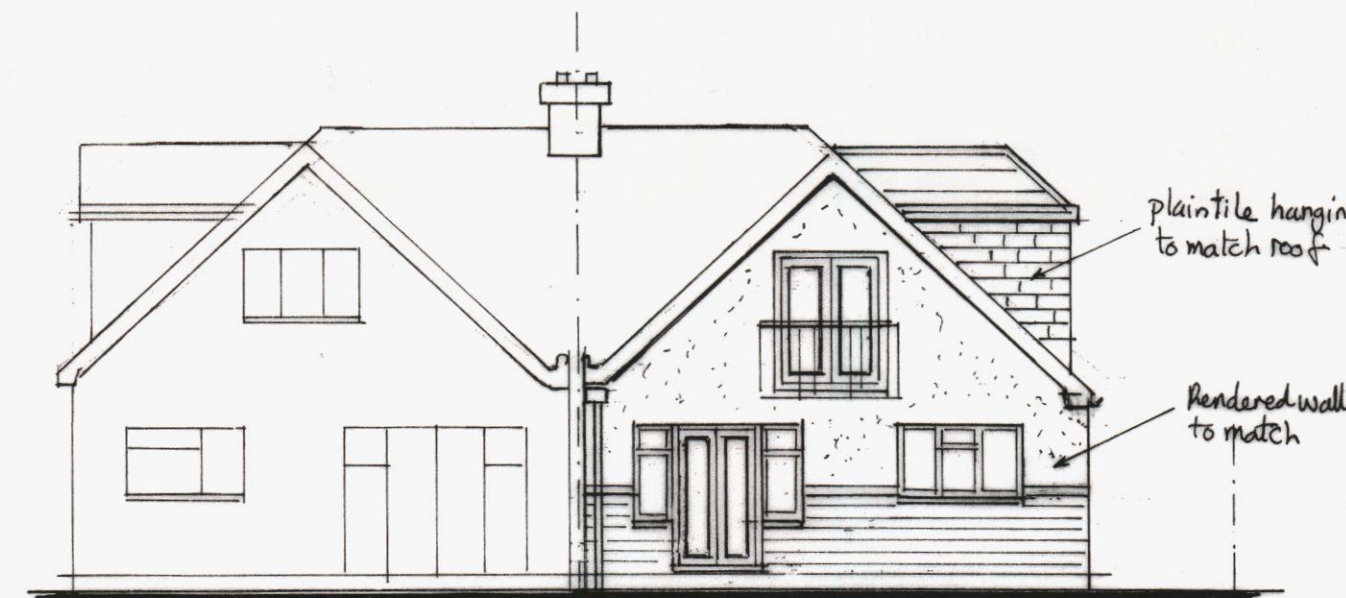

PROPOSED ELEVATIONS SCALE 1:100 @ A2

Amendments: 13-07-2013

1. Number of Velux windows reduced to two.
2. All first floor side elevation windows to have obscure glass.
3. Any open able areas to first floor side elevation windows to be 1.7m above the floor level.
4. Three parking spaces to be provided in the front garden and new hard surfaces to drain onto the property to a soak away or permeable surface to be used. (see Block Plan)

Title: PROPOSED REAR EXTENSION & LOFT CONVERSION (Proposed Plans & Elevations)

Address: 8 BEECHWOOD AVENUE
WATERLOOVILLE
HANTS PO7 7LR

Client: MR J MARDON
Tele: 023 92 474507

Scale: 1:50 & 1:100 Date: 11 May 2013