

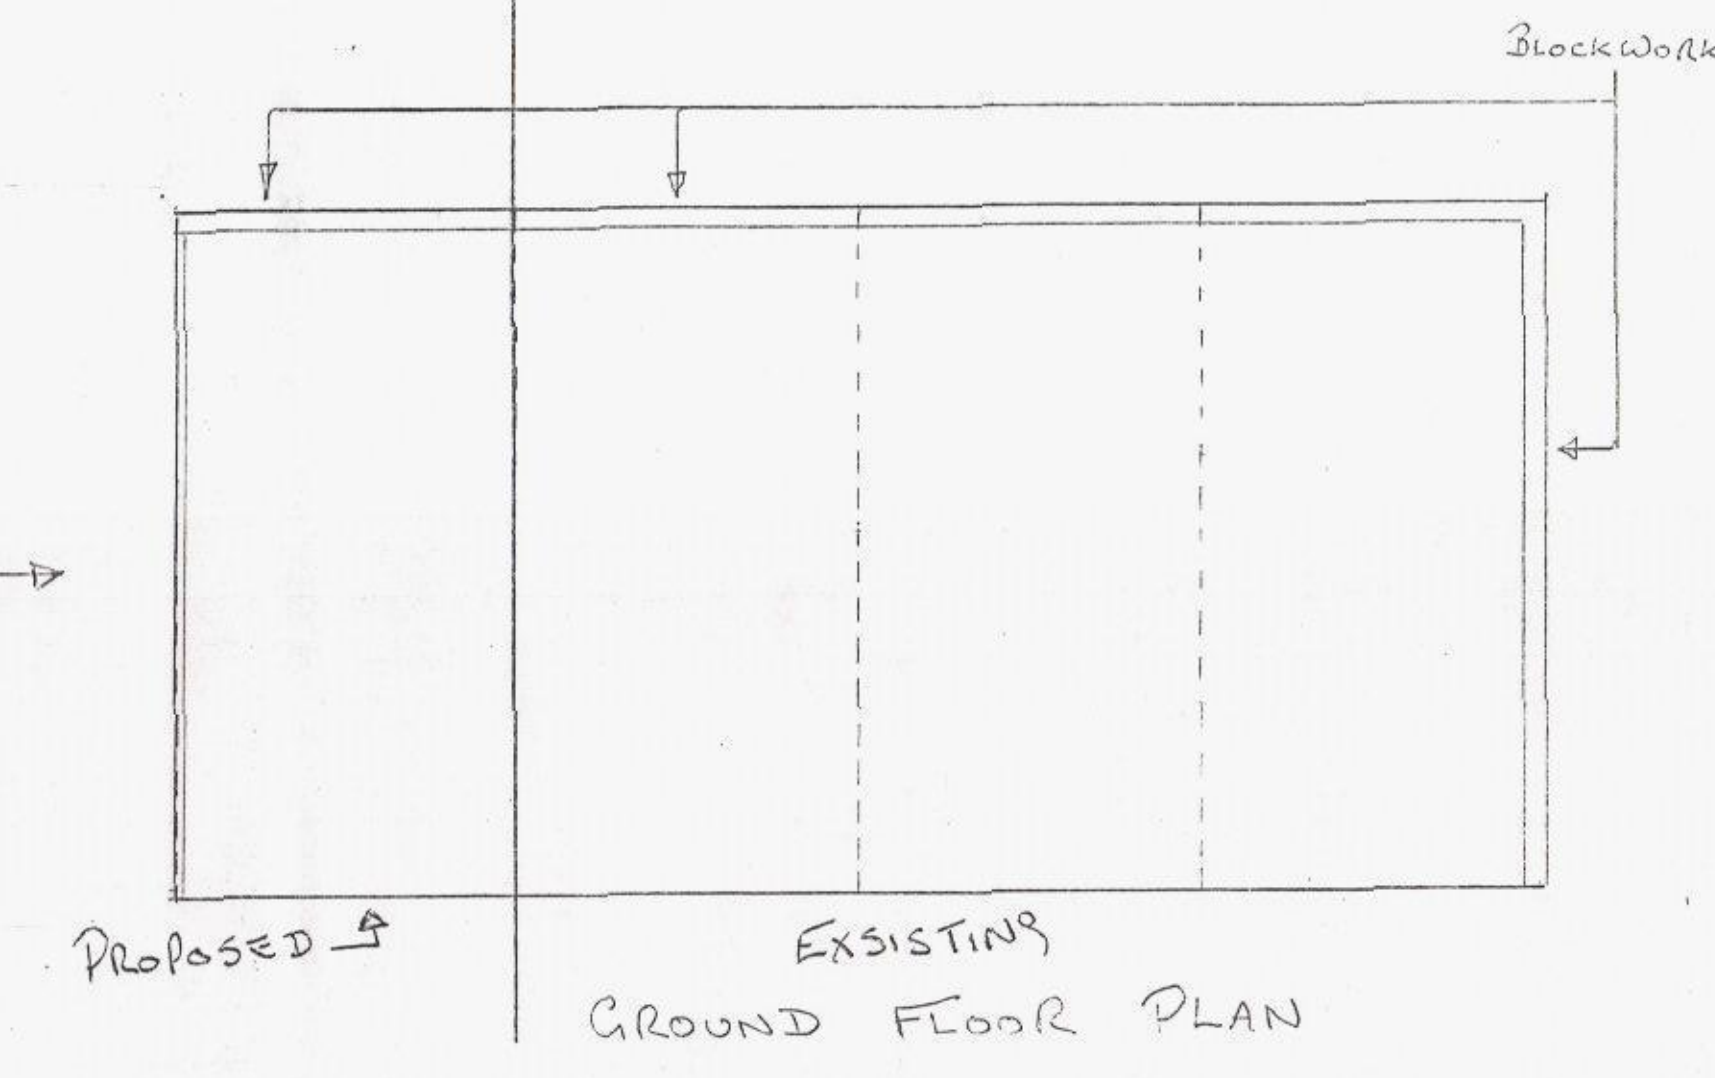



HAVANT BOROUGH COUNCIL
20 MAY 2013
RECEIVED

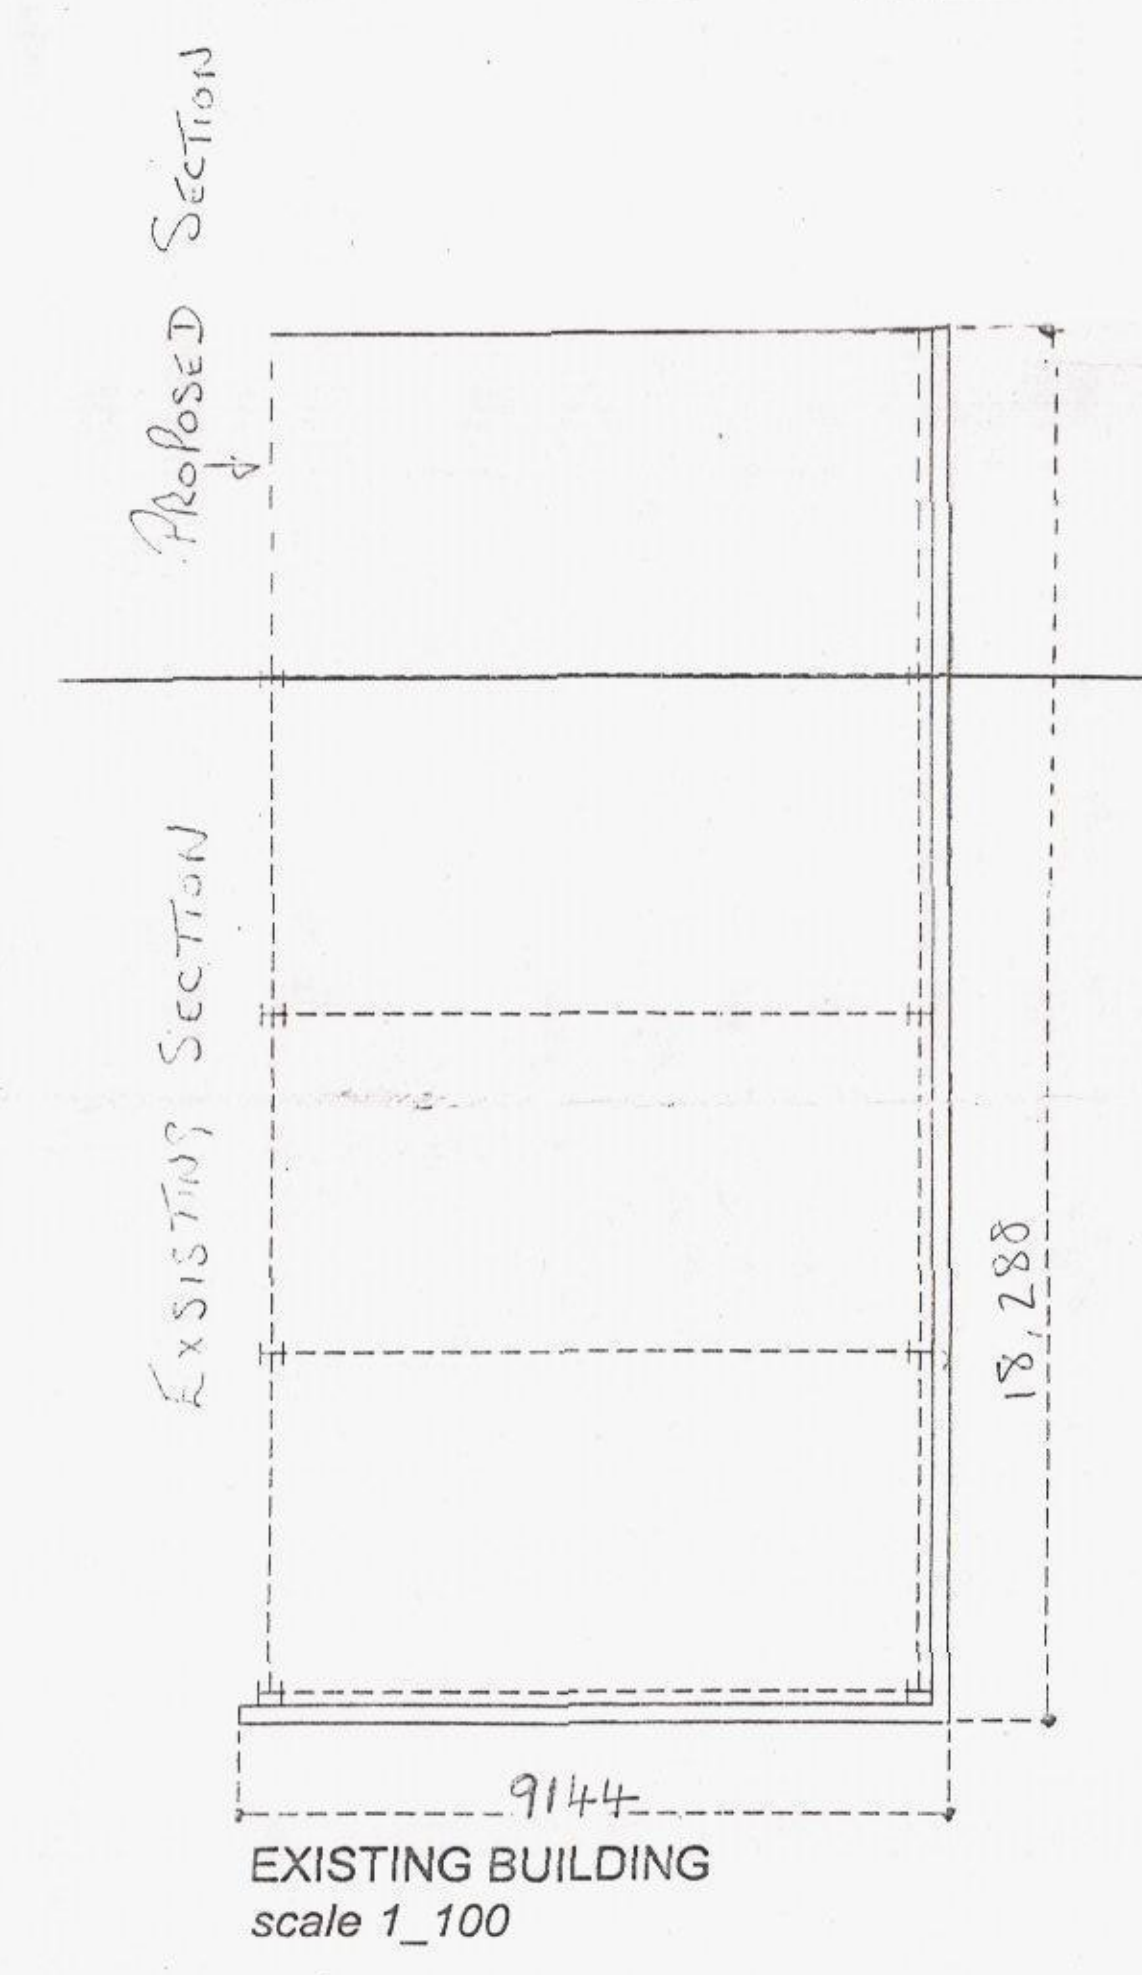




FULL HEIGHT SHEETING
TO END

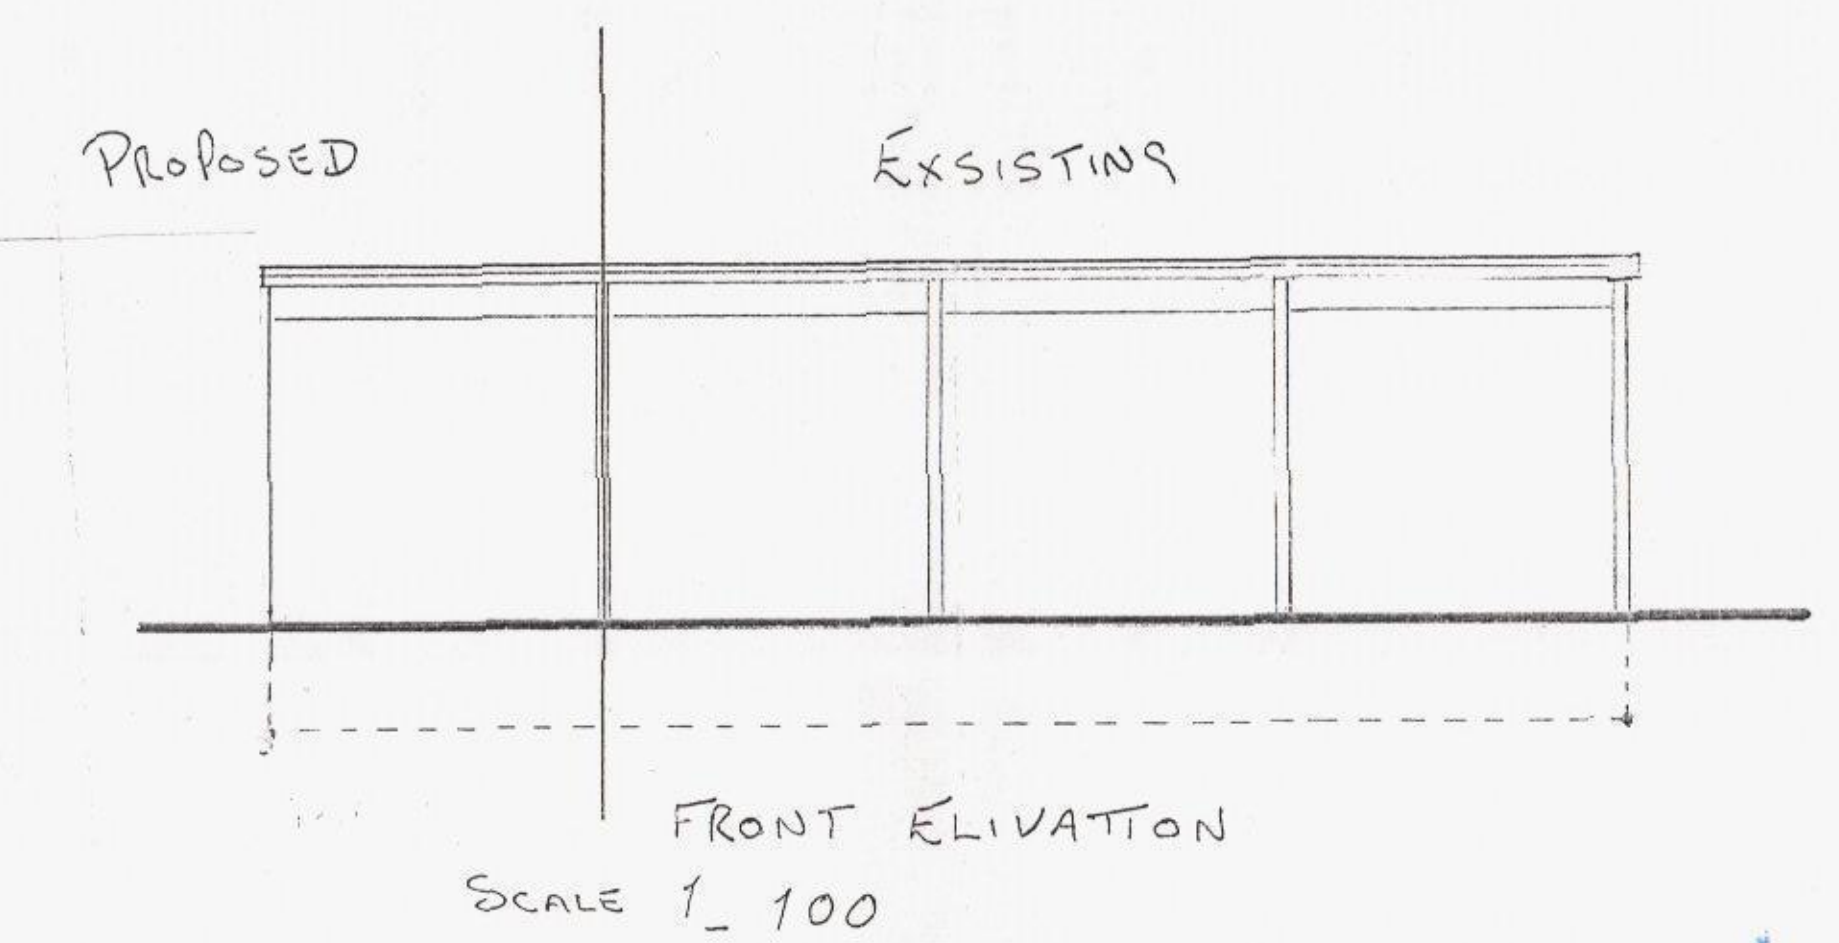

StreetWISE

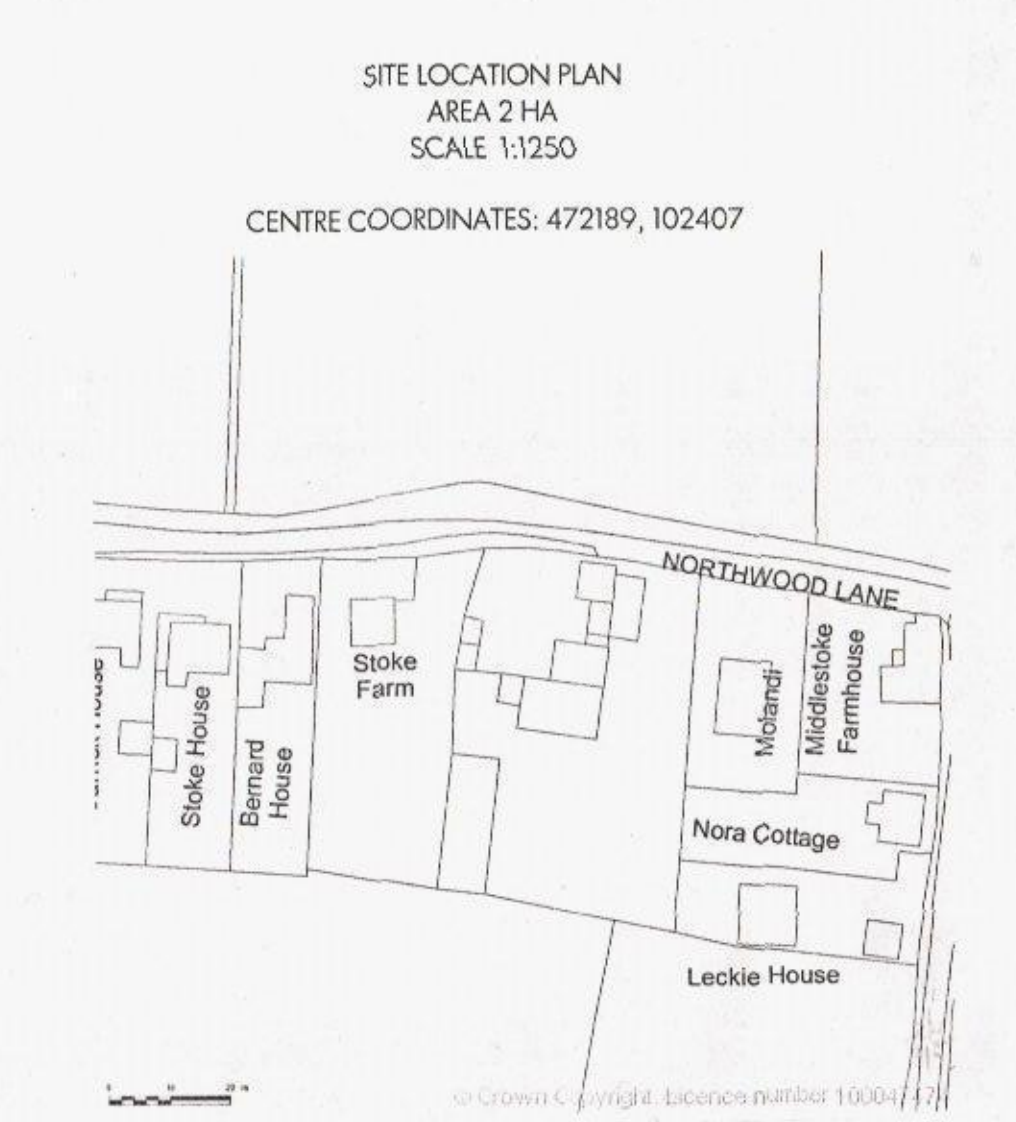

Supplied by Streetwise Maps Ltd
www.streetwise.net
Licence No: 100047474
08/01/2012 19:28

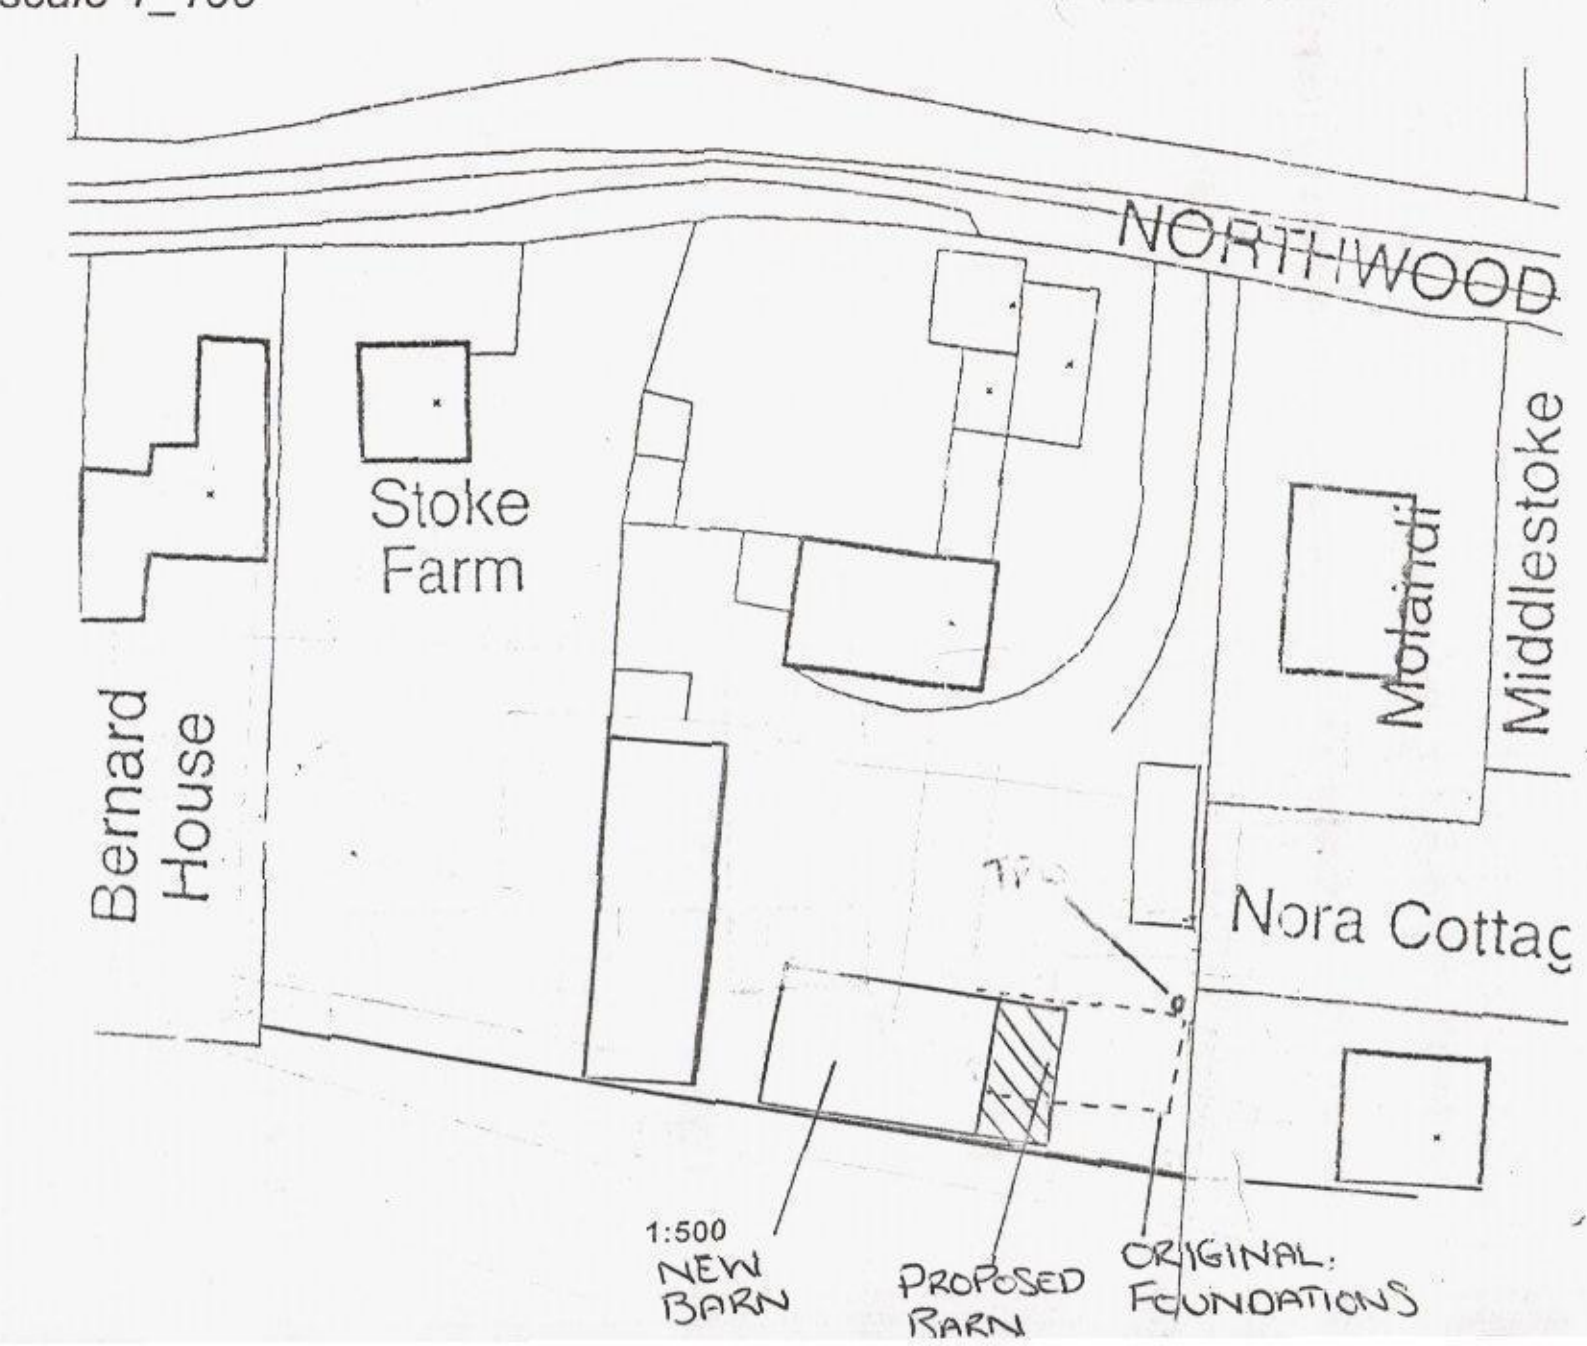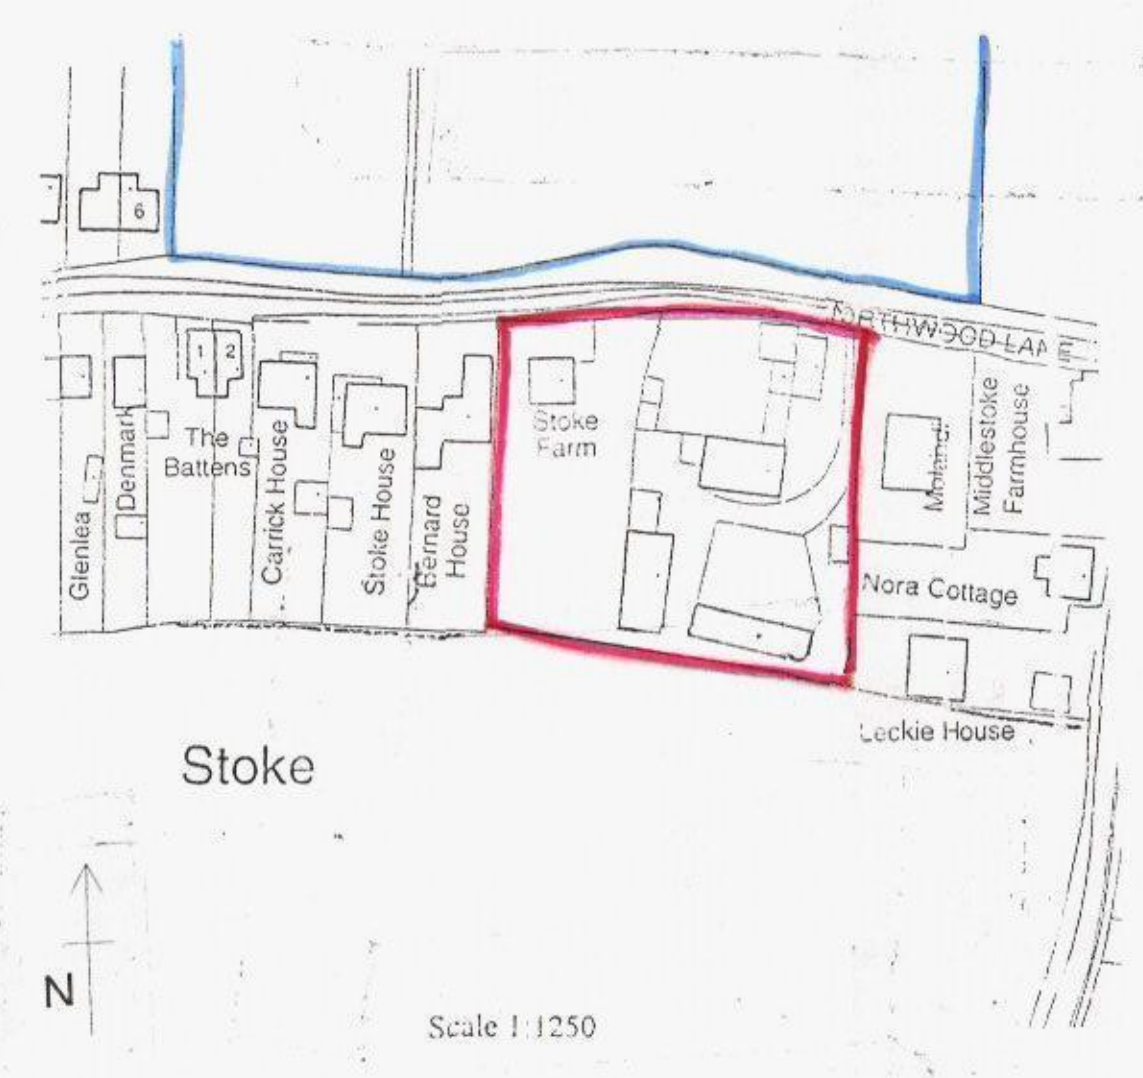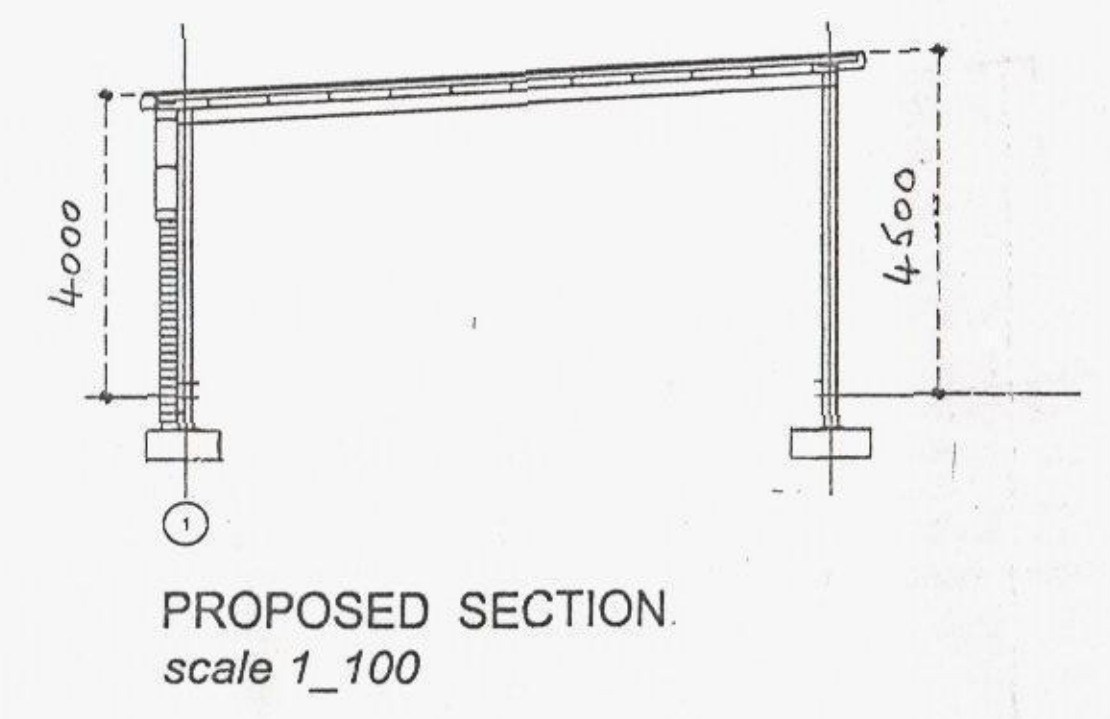

REF: VA4

STOKE FARM
NORTHWOOD LANE
HAYLING ISLAND
REPLACE EXISTING BARN

DATE - 07/05/2013

CONTACT MR NORTH
023 9246 3326