


**PROPOSED FIRST FLOOR REAR ADDITION.
21, GARDEN CLOSE, HAYLING ISLAND, HANTS.
FOR MR & MRS C. IVE.**

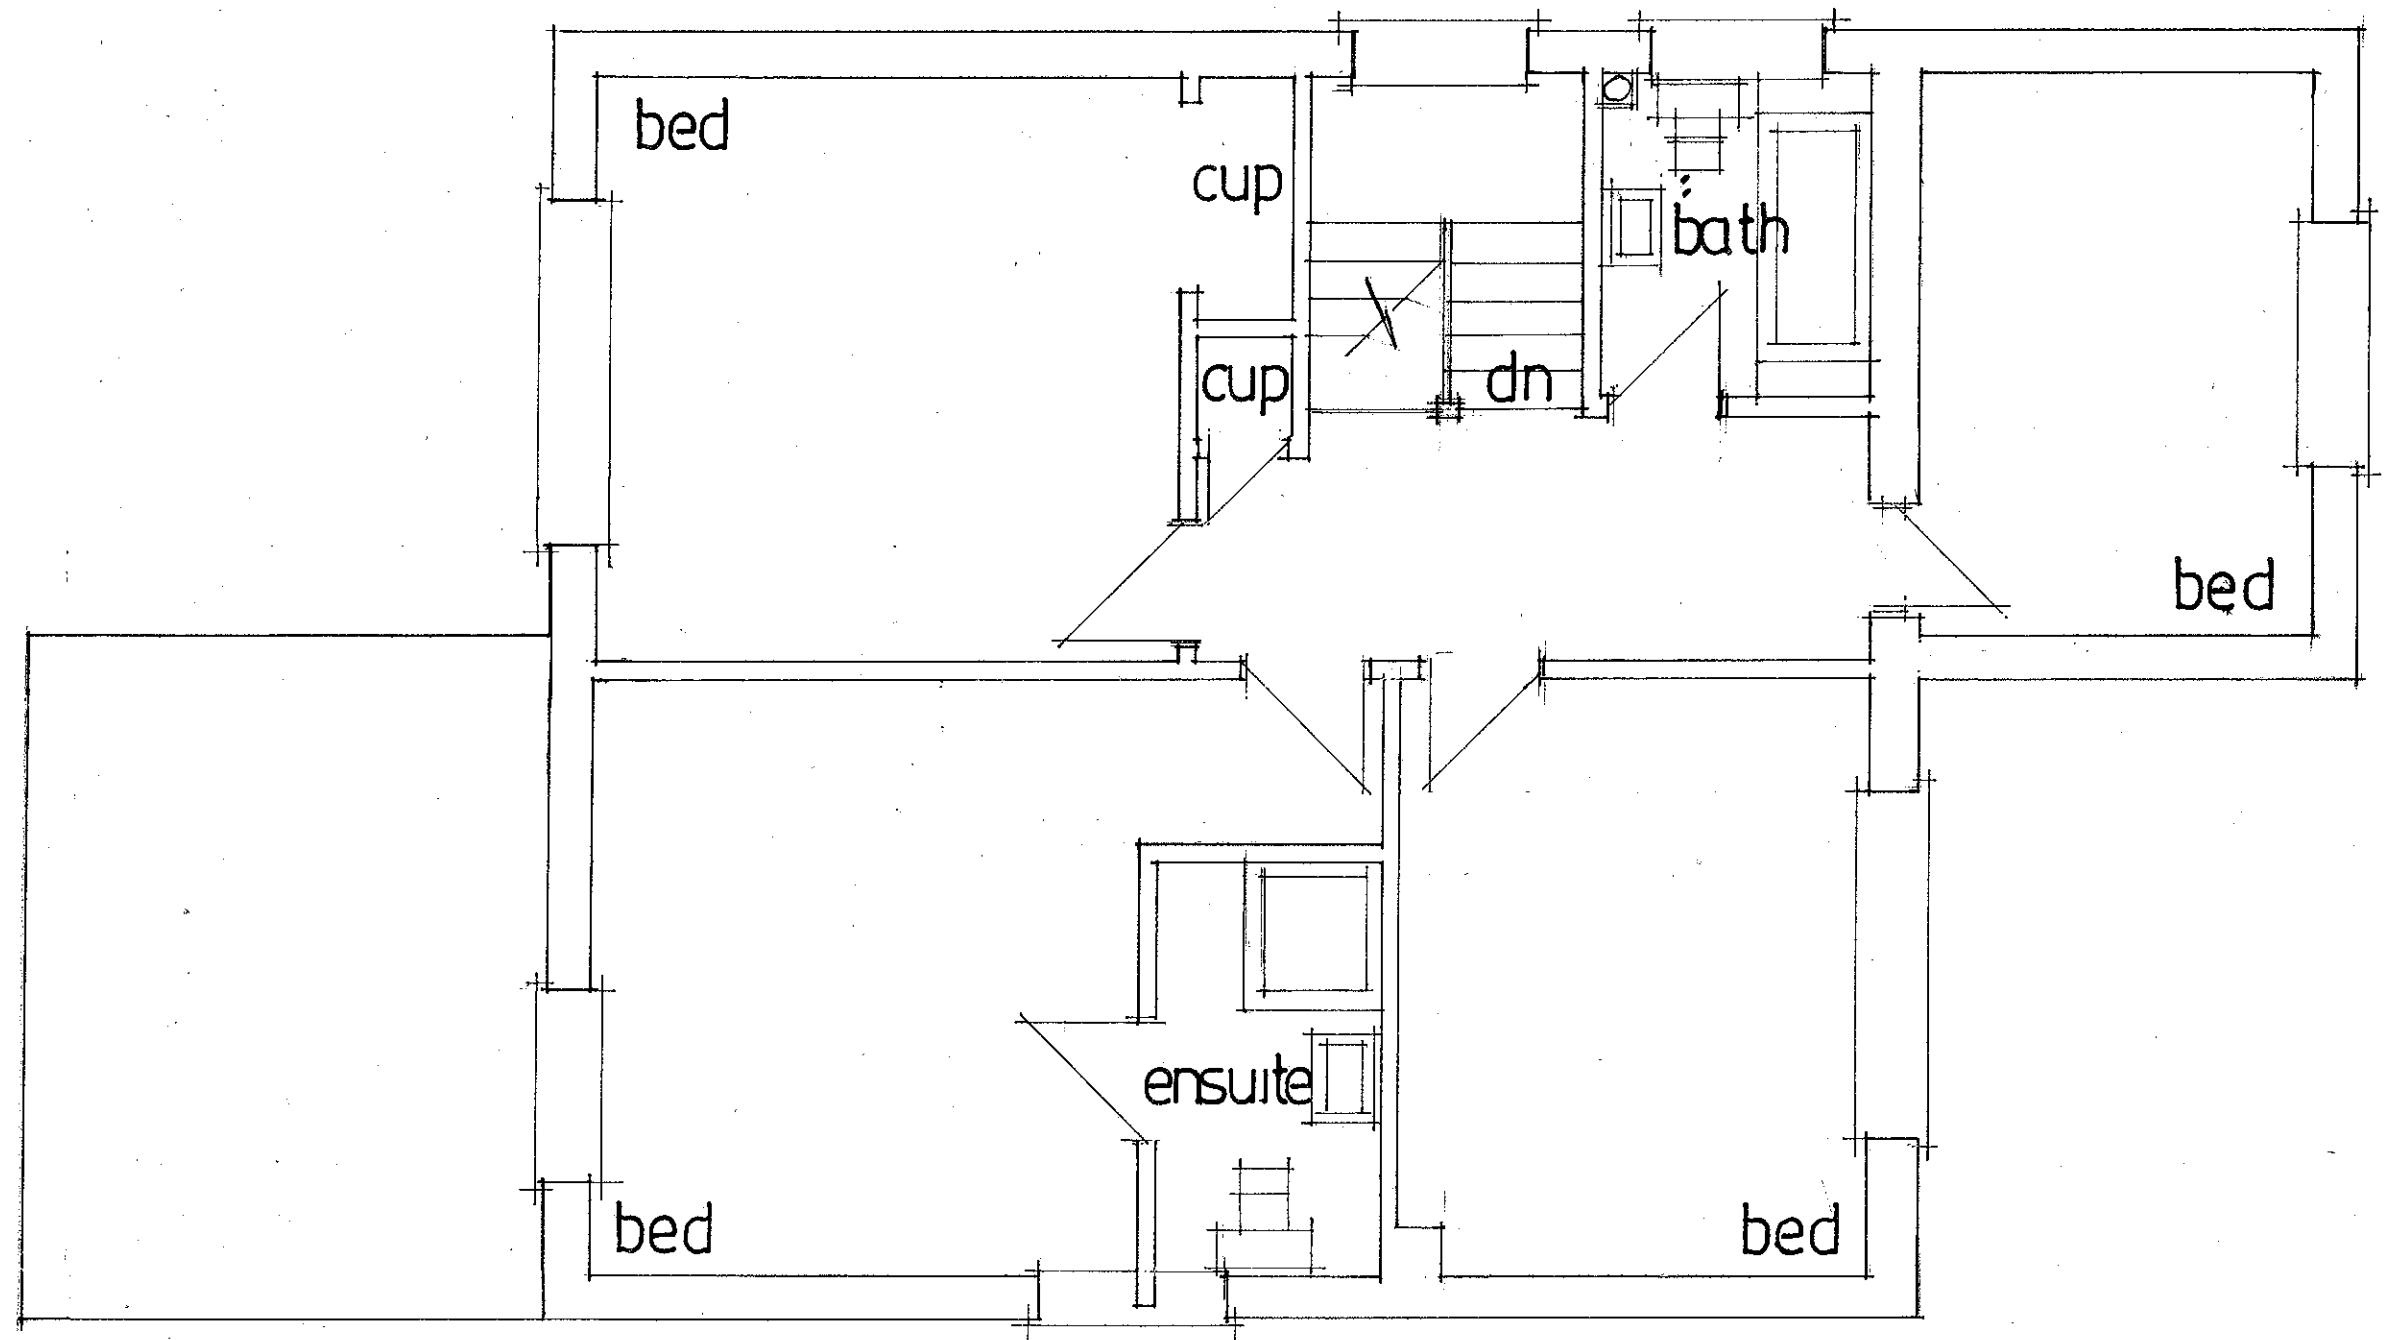

date jan 2014
scale 1:50

EXISTING FIRST FLOOR

PETER J. WALKER MRICS
CHARTERED SURVEYOR
182 SEAFRONT, HAYLING ISLAND, HANTS
PO11 9 AN

TEL: 02392 467571