

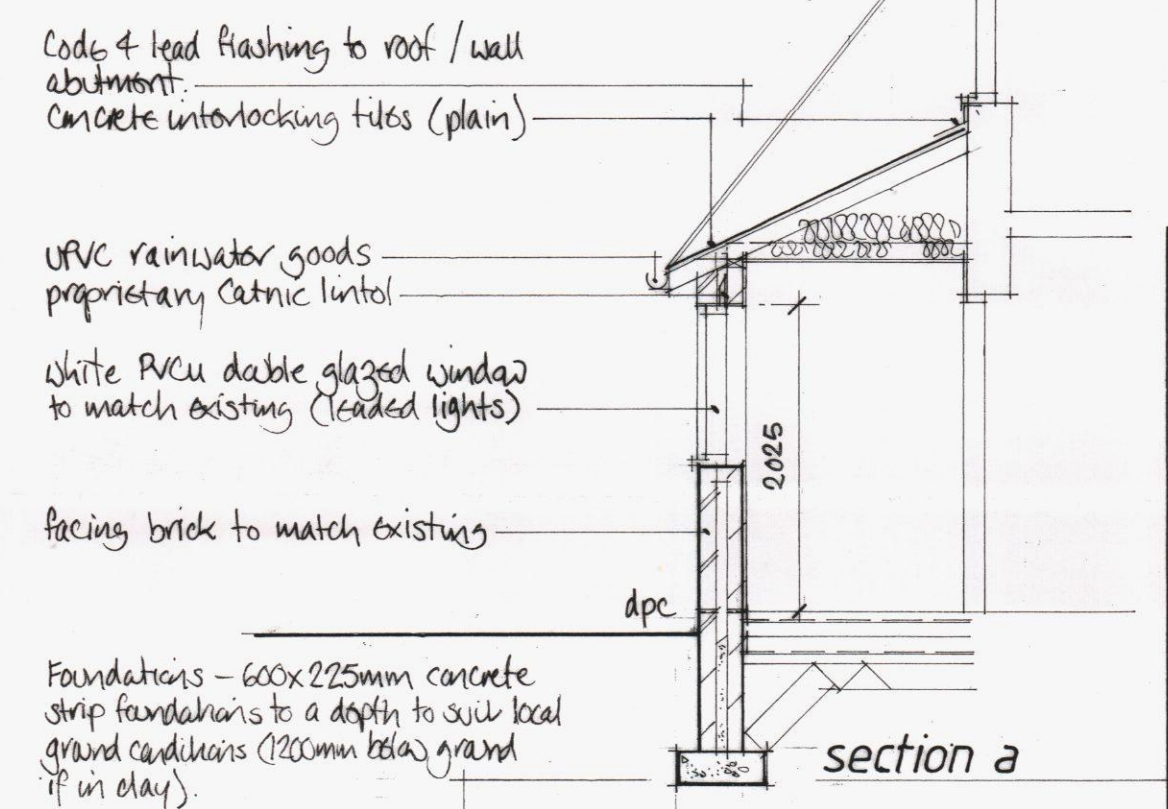
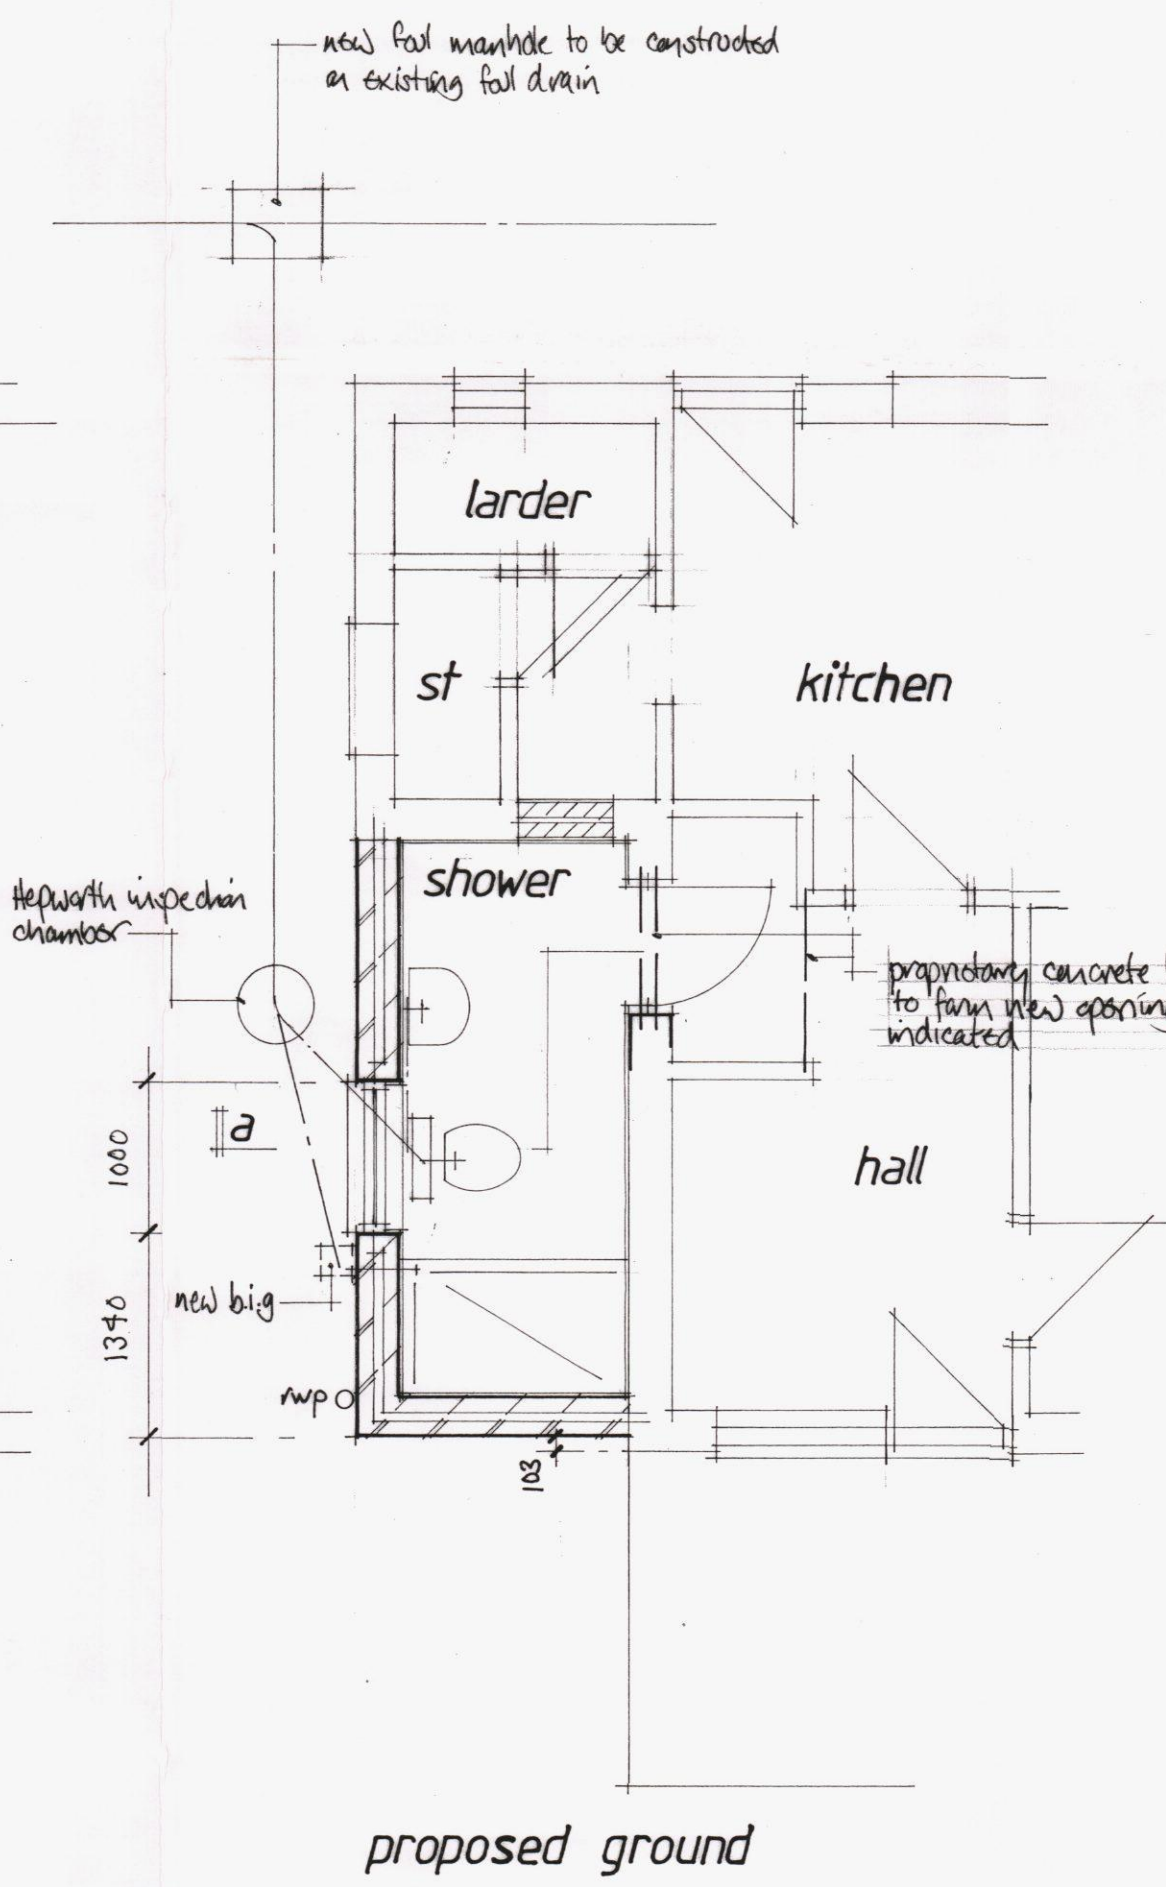


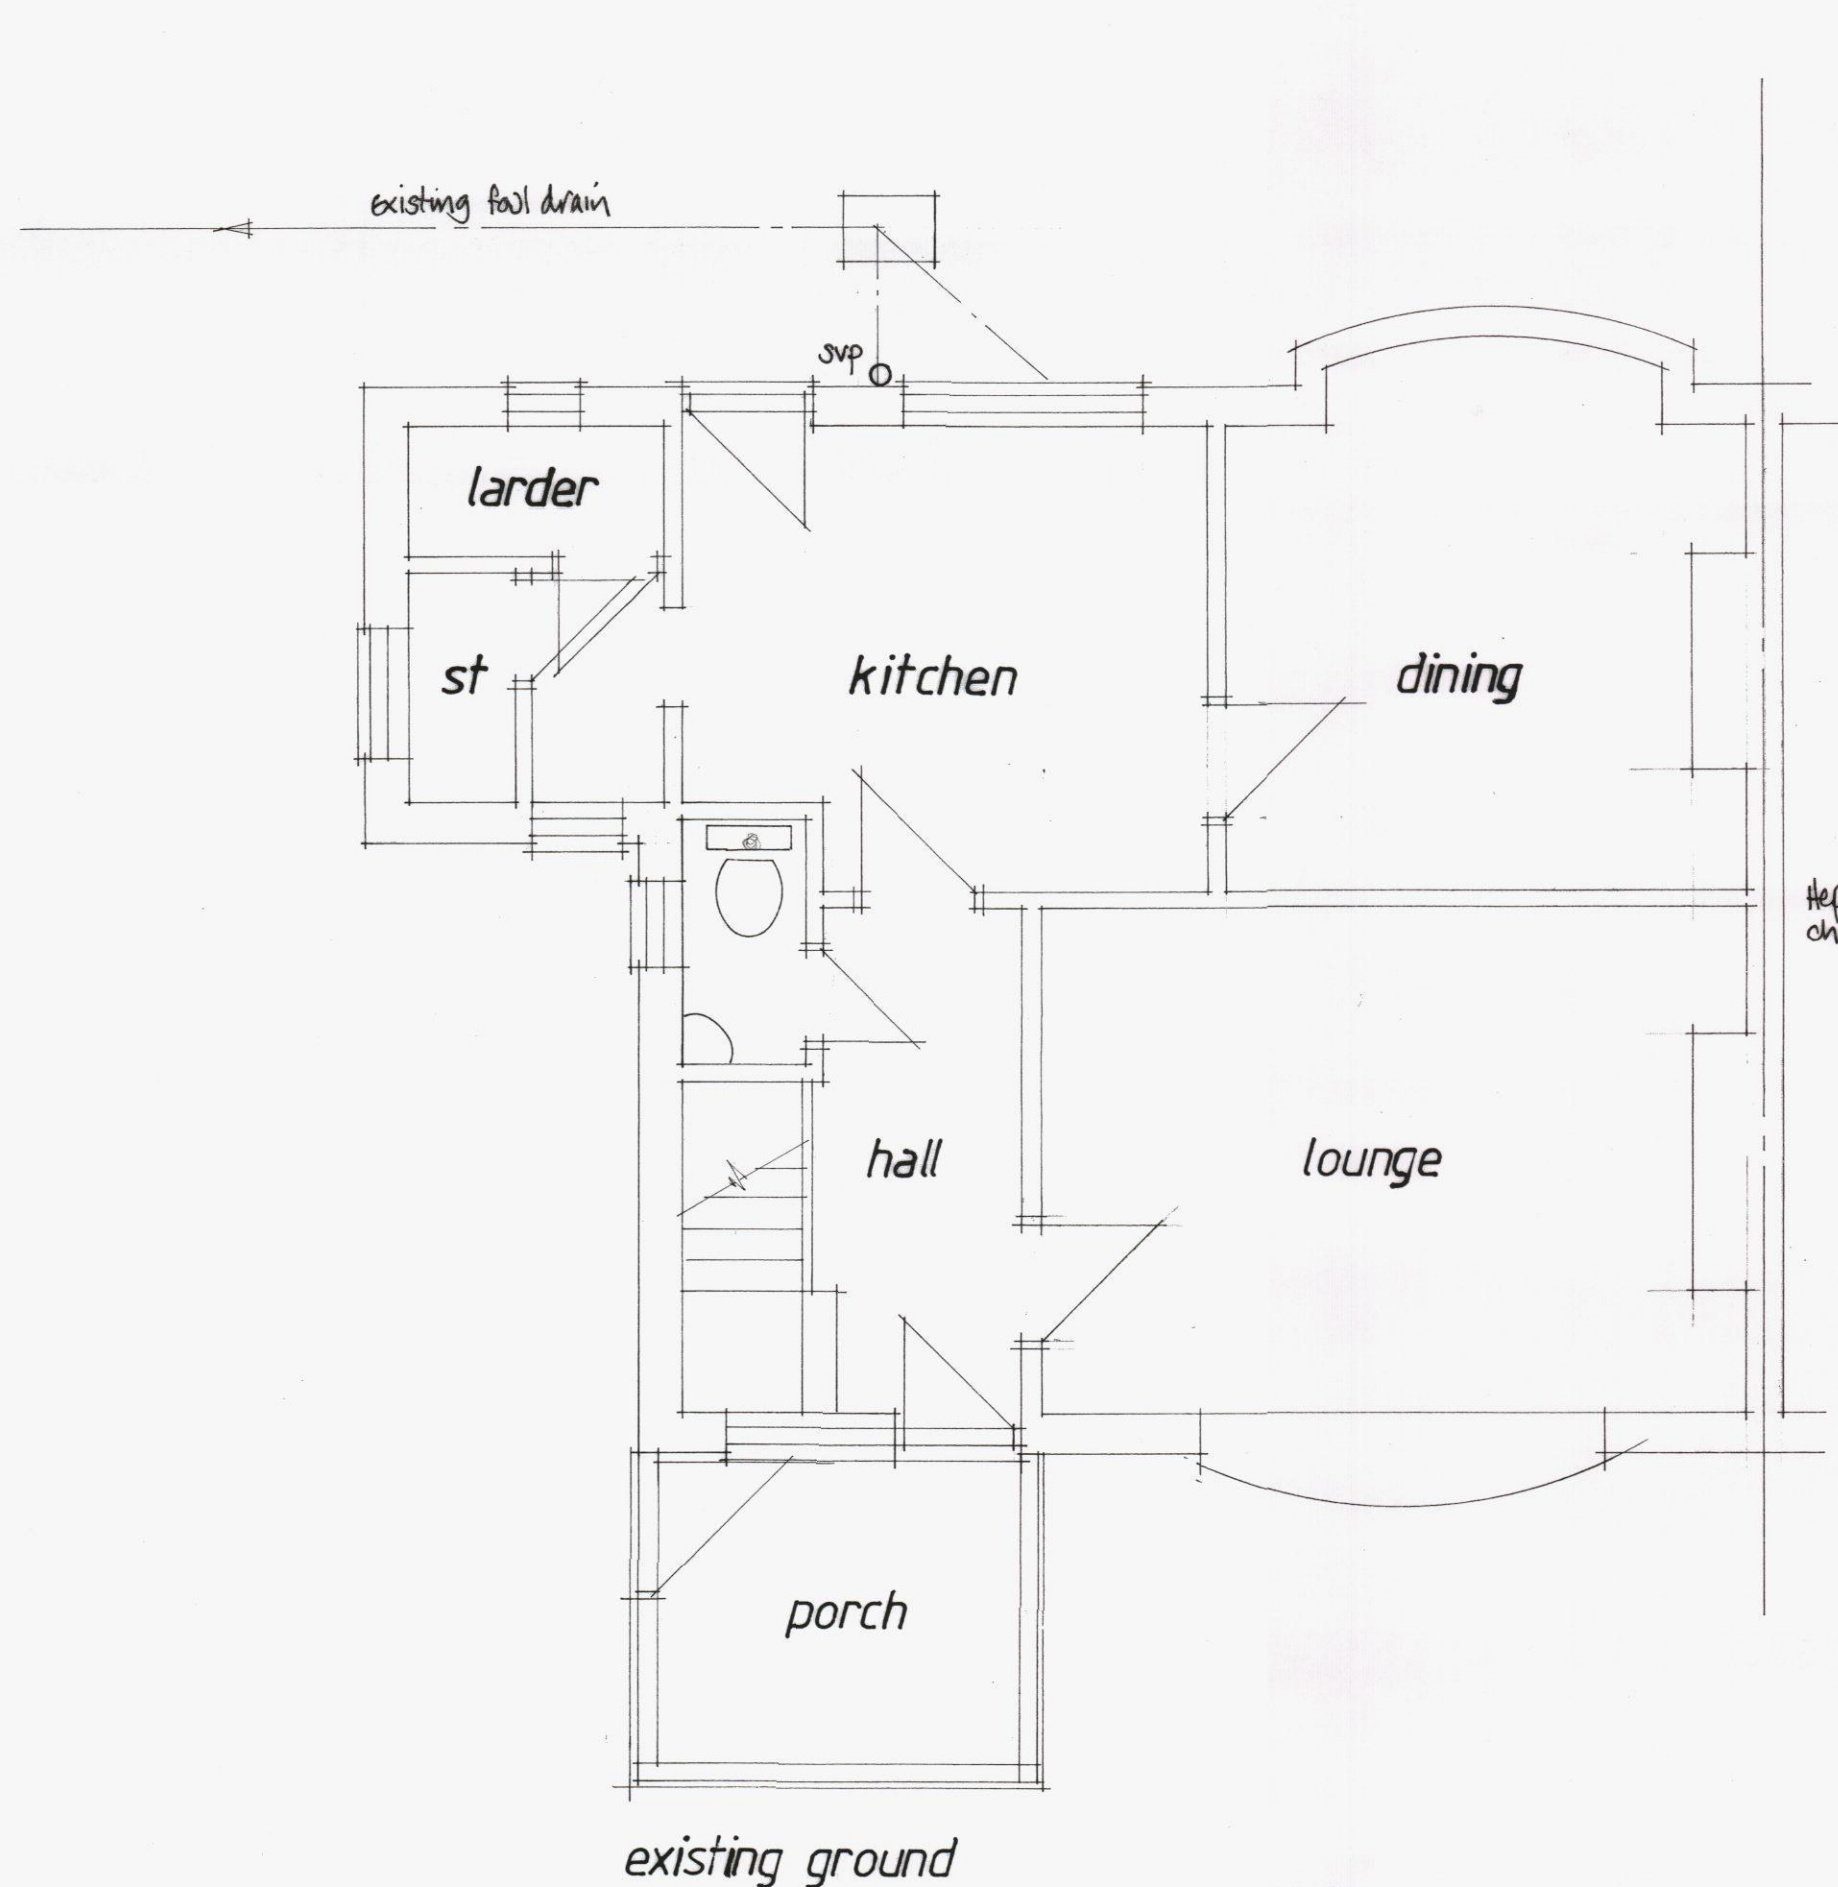

26 Lower Road
Bedhampton

Proposed single storey
side extension

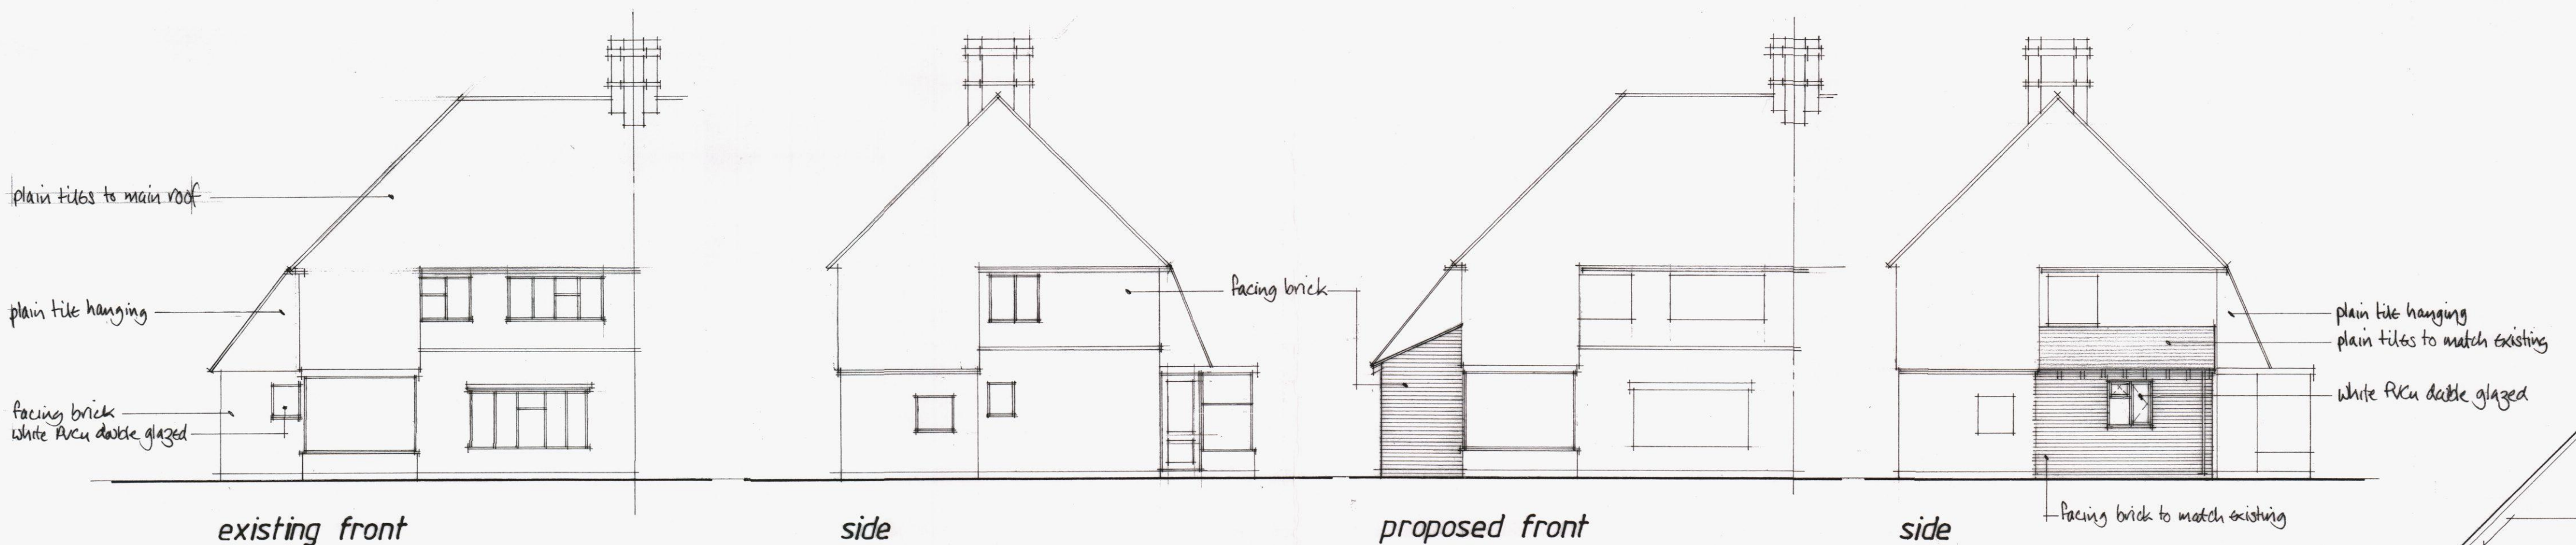

1:50 1:100 Nov 13

26 / 01