

FASCIA INFILL

Install new grey infill panel to head of fascia sign; powder coated aluminium grey RAL 7046 30% gloss.

FASCIA SIGN

Remove existing non illuminated individual lettering fascia. Install new non illuminated Challenger brand heritage fascia sign (1000mm high).
HX-CH-HTE-1000.

STREET NUMBER

Install new street number vinyl to new fascia.

MARKETING

Retain existing poster unit and replace posters (Stall-riser obscures the lower portion of the new floor mounted units).

MANIFESTATION

Remove existing manifestation and replace with new double roundel Challenger brand manifestation.

SHOP FRONT FRAME & PANELS

Existing blue finish to frame surface to be made good. Re-paint blue in new Challenger paint finish, Mouse Grey RAL 7005. ***NOTE - Main contractor to investigate surface material of shop front frame to ensure it can be painted***

STATUTORY NOTICES

Remove existing signs and install new 3no. statutory notices in position indicated.

AUTO DOOR SIGNS

Remove existing signs and install new Auto Door vinyl signs.

URL GRAPHIC

Install double door
URL graphic to door.

NO SMOKING

Install new no smoking sign to window.

ATM


Remove existing marketing and install 1no. new Challenger brand illuminated full width ATM collar. (HX-CH-ATM-FW).

PROJECTING SIGN

**Remove existing remote projecting sign.
Install new Challenger brand remote internally illuminated projecting sign. (600mm high).
HX-CH-SPS-IL-RM-600.**

WINDOW MANIFESTATION

Remove existing window blind and install Challenger grey privacy film to window.

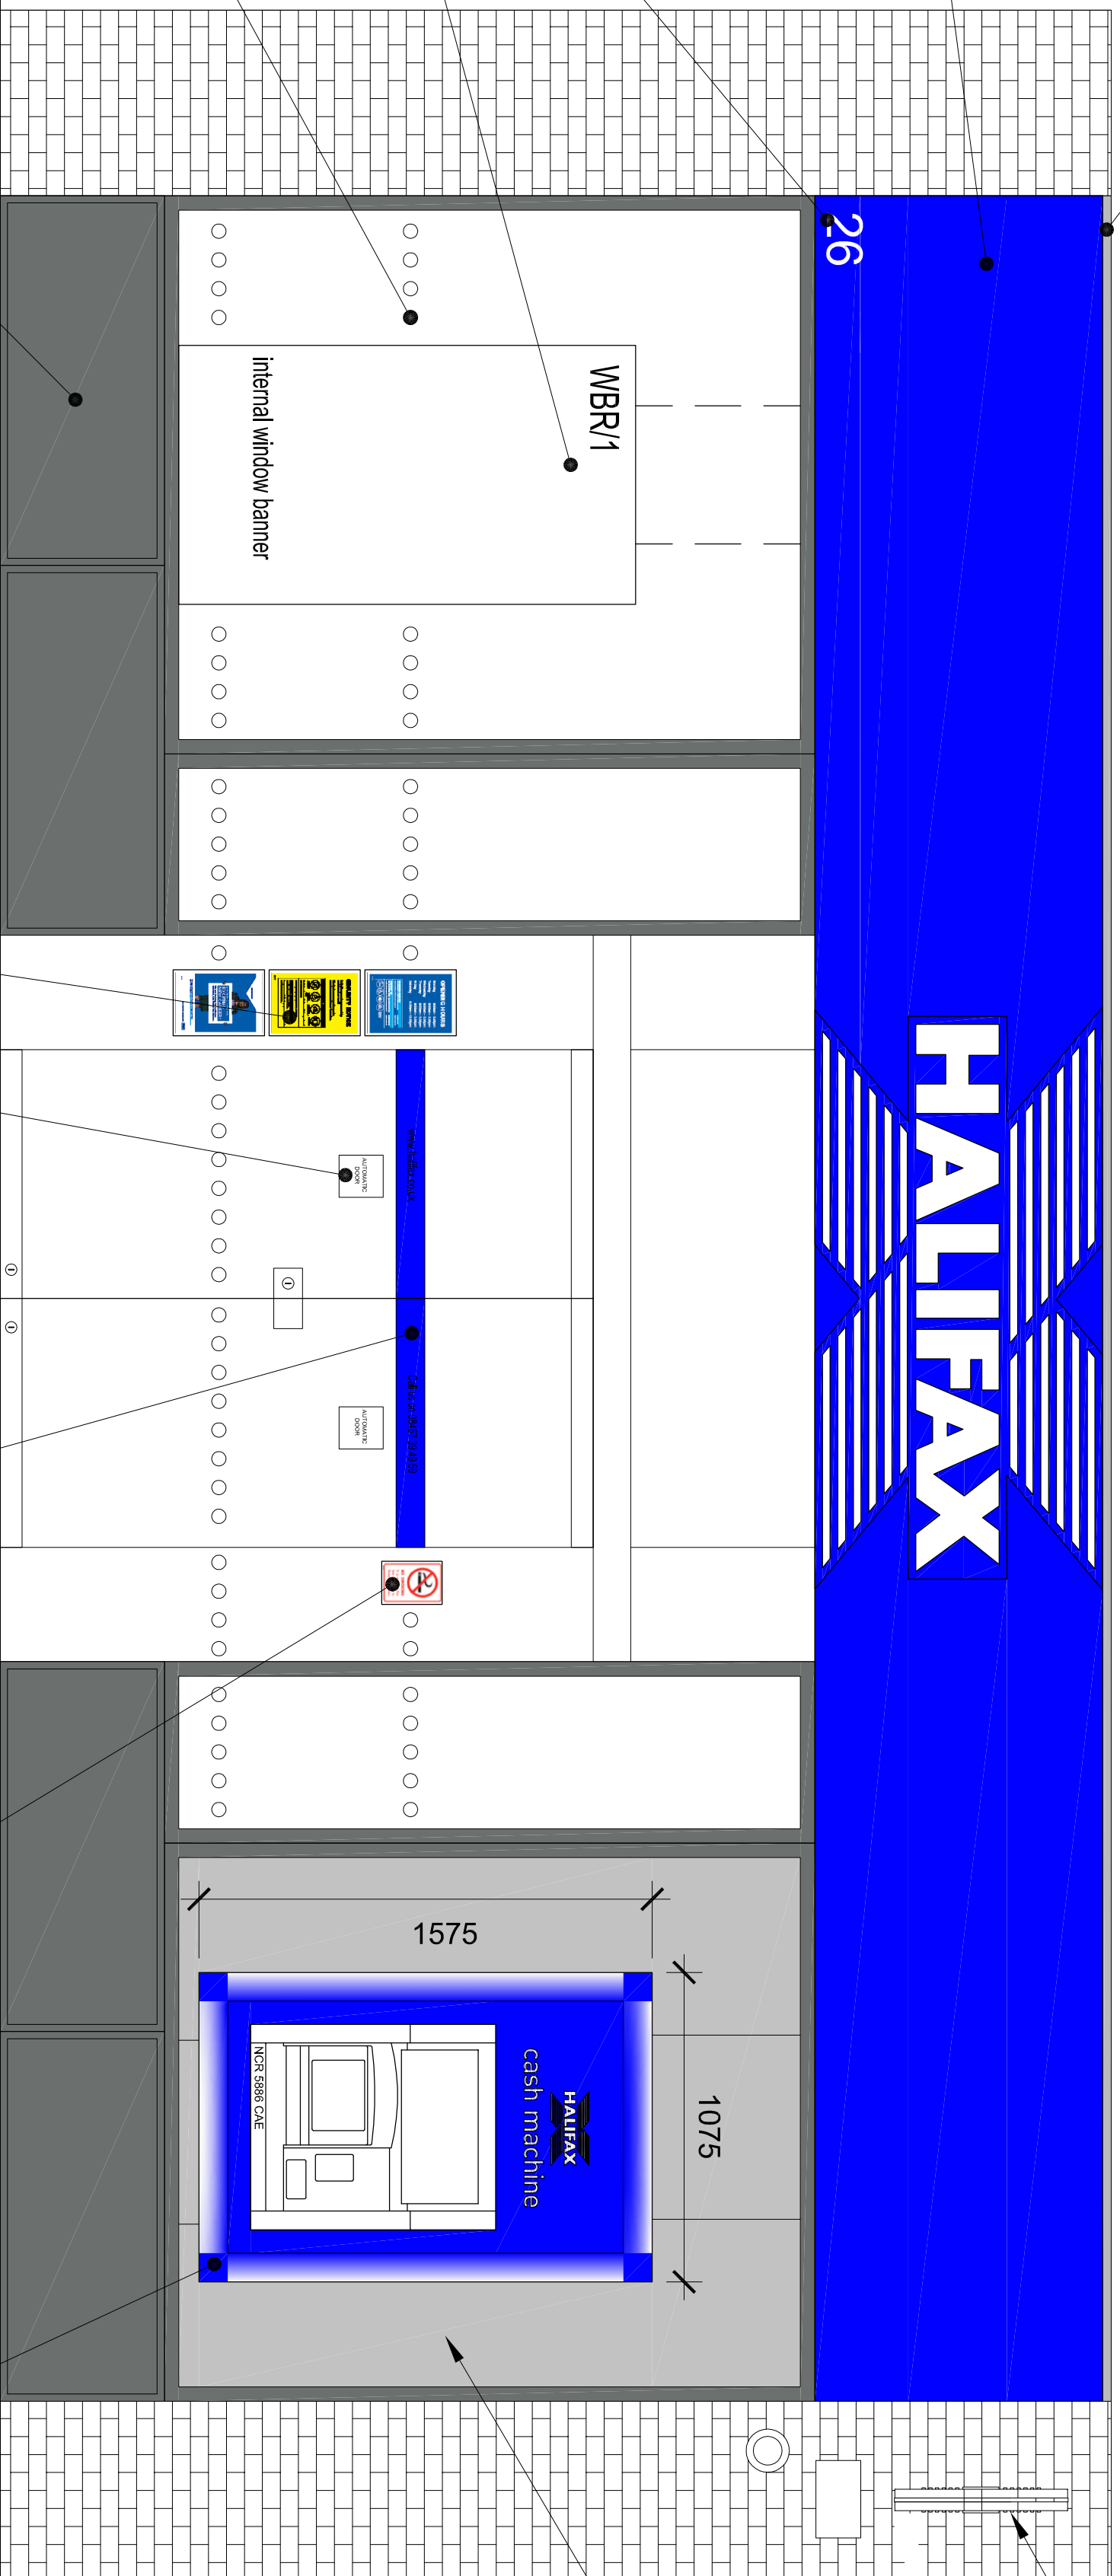

			xx
REV	DATE	REVISION	INITIALS

S&W DESIGN

Aspect House · Manchester Road · Altrincham
Cheshire · WA14 9HG
t: +44 0 161 926 0000
f: +44 0 161 926 0001
www.sjdesignwood.co.uk

Contractors Reference: D9944 - 002

COMMENTS

LLOYDS BANKING GROUP

ALL INFORMATION IS TO BE GIVEN PRIOR TO COMMENCING WORK. REFRAINING FROM CO-OPERATION WITH PROTECTS REPUTATIONS.

THE SHOWN IS THE PROPERTY OF LLOYDS BANKING GROUP AND CANNOT BE REPRODUCED BY THEM. THE DRAWING IS ISSUED ON CONDITION THAT IT WILL NOT BE USED OR DISCLOSED BY OR FOR ANY OTHER PERSON WITHOUT THE WRITTEN PERMISSION OF LLOYDS BANKING GROUP.

DRAWINGS SHOULD BE RETURNED TO LLOYDS BANKING GROUP.

GROUP PROPERTY

BRIGHTON, PO BOX 17, CHURCHILL SQUARE, CHURCHILL WAY BRIGHTON, BN1 9AB
ENGLAND
BIRMINGHAM, 12 MARSH CHURCHILL SQUARE, ENGLAND B3 1BN
LONDON, MARK LANE, LONDON EC3A 7BP, ENGLAND, UK, INFO

PROJECT ADDRESS	SCALE
Halifax Havant 26 West Street 26 West Street H/A/VANT POS 1PG	A1 - 1:20
DRAWING DESCRIPTION	DATE
Elevation General Arrangement PROPOSED	31.07.13
DRAWING NUMBER	DRAWN BY
50961562-A001-EI-1101	LGS
	REVISION
	/