
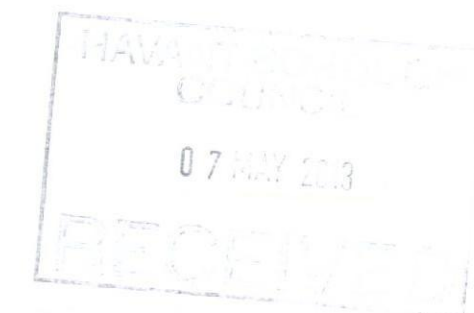


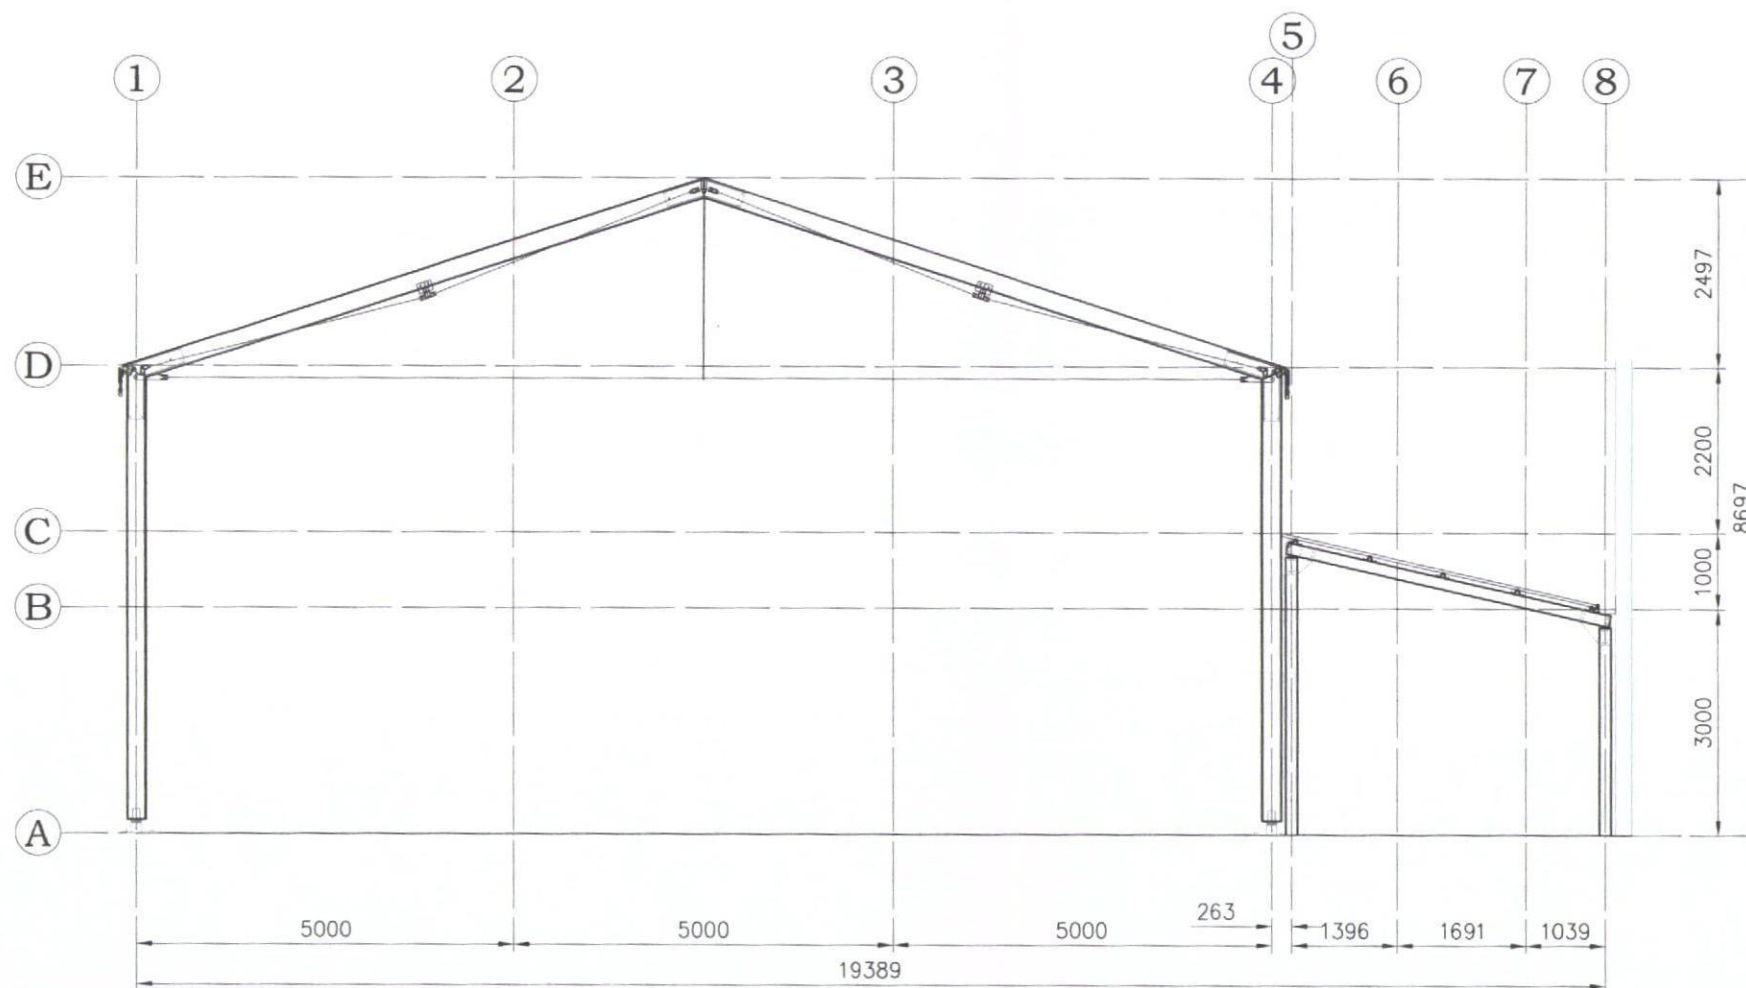

ARVdesign

Rev	Comment	Date
Designer:	Ross Vinter	

Client: Smart-Space Buildings Ltd

Project: New Warehouse & Link Building
for Hampshire Cosmetics, Waterlooville

Title: Section

Job No.	20199
Drawing No.	DRG04
Revision No.	00
Scale:	1:100 @ A3

© ARV Design
4 Lang Rigg, South Queensferry, EH30 9WN
www.arvdesign.co.uk ross@arvdesign.co.uk
07921 993 680