

CDM Regulations 2007 : Reg. 11

In preparing the design shown on this and related drawings Upton McGougan has considered and, where reasonably practicable, avoided foreseeable risks.

Significant risks, which remain, are listed below and identified thus  and should be given particular attention by all those carrying out works of construction or of future maintenance.

1. no significant risks
- 2.
- 3.



None of the above is deemed to relieve any contractor of his obligations under all applicable health and safety legislation.

NOTES

— 225 THICK HIGH DENSITY TYPE CLASS B SOLID CLAY ENGINEERING BRICKS TO BS EN 771-1 AND CLAUSE 2406 Laid on mortar to CLAUSE 2404


NOTES

THIS DRAWING IS TO BE READ IN CONJUNCTION WITH ALL RELEVANT ARCHITECTS, ENGINEERS, SERVICES AND SPECIALIST DRAWINGS AND SPECIFICATION.

2. ANY DISCREPANCIES IN DIMENSIONS OR DETAILS ON OR BETWEEN THESE DRAWINGS SHOULD BE DRAWN TO THE ATTENTION OF THE ARCHITECT AND/OR THE ENGINEER IN WRITING FOR CLARIFICATION.

3. ALL DIMENSIONS ARE IN MILLIMETRES. ALL LEVELS ARE IN METRES. DO NOT SCALE THIS DRAWING, PRINT, PLOT OR DISK.

4. THIS DRAWING IS THE COPYRIGHT OF THE CONSULTANTS AND MUST NOT BE REPRODUCED OR USED WITHOUT THEIR PERMISSION.

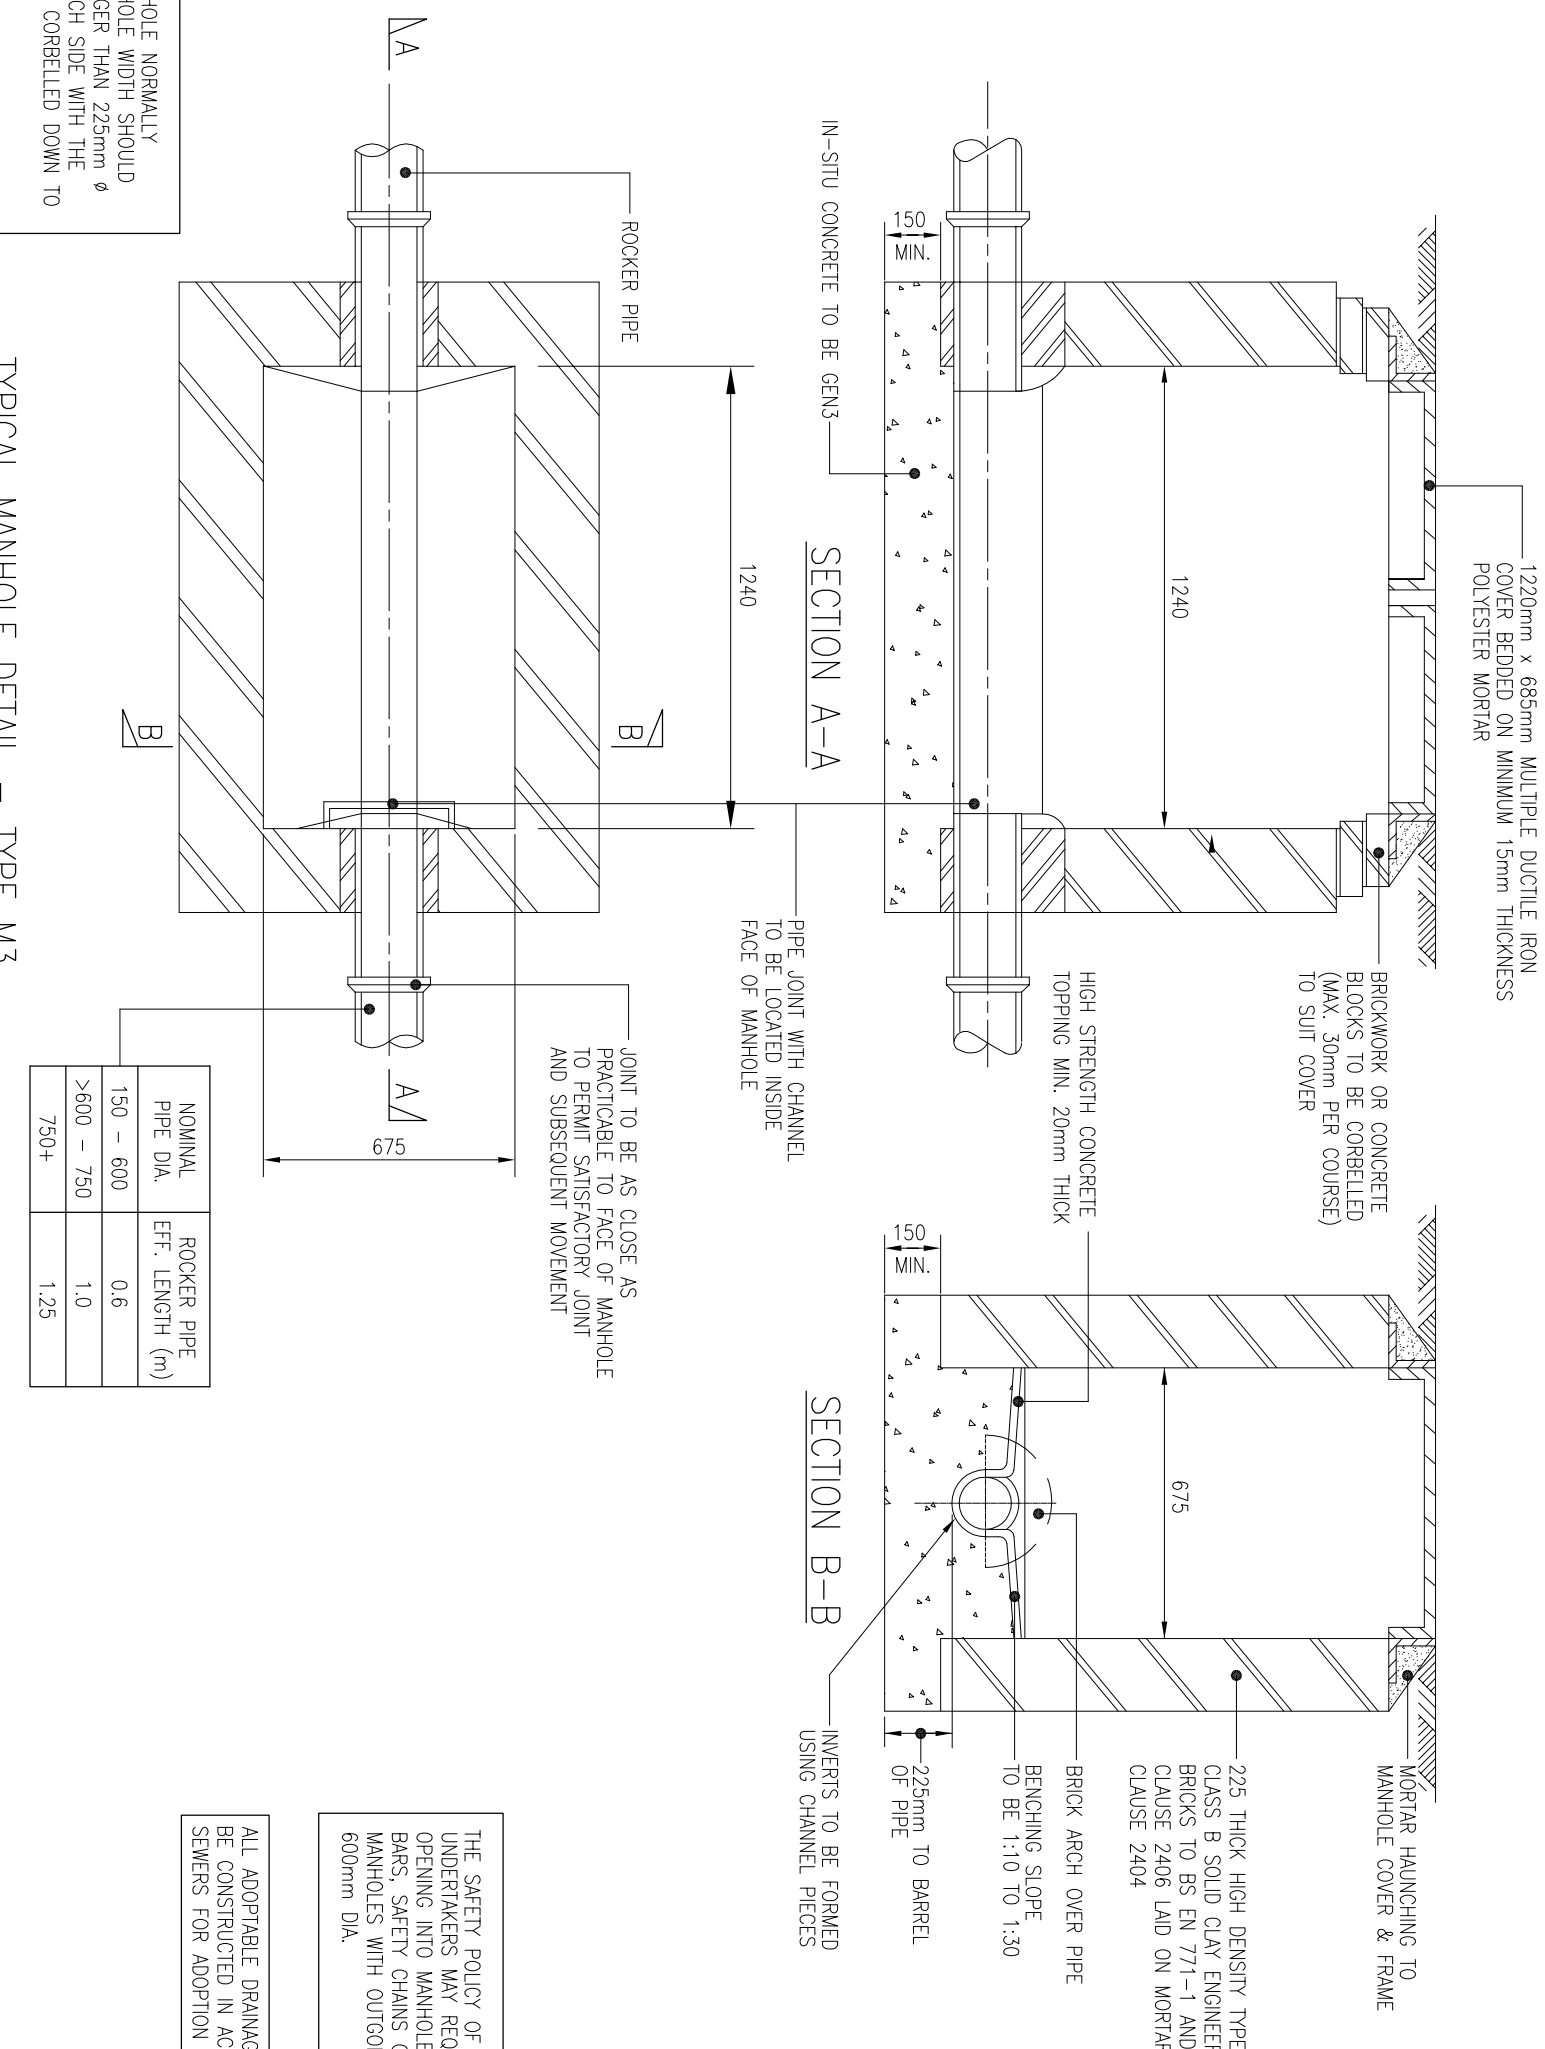

TYPICAL MANHOLE DETAIL - TYPE M3
(DEPTH FROM COVER LEVEL TO SOFFIT OF PIPE 1.0 - 1.5m)

Project
HARTS FARM WAY
HAVANT

Drawing Title
TYPE M3 MANHOLE
CONSTRUCTION DETAIL



Upton McGougan Ltd
Partnership House
Moorside Road, Winchester
Hampshire, SO23 7RX
Tel: 01962 834400
Fax: 01962 834411
Website: www.uptonmcgougan.com
email: info@uptonmcgougan.com



MCGUGAN
CONSULTING ENGINEERS

PRELIMINARY

08 JULY 2013
This supersedes earlier issues of this drawing

PRELIMINARY ISSUE	P1 JK MD 08.07.
Revision	Suff By App Date

Scale
NOT TO SCALE
(AT A2 SIZE)

Drawing Number	Rev
034.0036-2154	P1