

CDM Regulations 2007 : Reg. 11

In preparing the design shown on this and related drawings Upton McGougan has considered and, where reasonably practicable, avoided foreseeable risks. Significant risks which remain, are listed below and identified thus ⚠ and should be given particular attention by all those carrying out works of construction or of future maintenance.

1. no significant risks


2.

3.
- 

None of the above is deemed to relieve any contractor of his obligations under all applicable health and safety legislation.

NOTES

1. THIS DRAWING IS TO BE READ IN CONJUNCTION WITH ALL RELEVANT ARCHITECTS, ENGINEERS, SERVICES AND SPECIALIST DRAWINGS AND SPECIFICATION.
2. ANY DISCREPANCIES IN DIMENSIONS OR DETAILS ON OR BETWEEN THESE DRAWINGS SHOULD BE DRAWN TO THE ATTENTION OF THE ARCHITECT AND/OR THE ENGINEER IN WRITING FOR CLARIFICATION.
3. ALL DIMENSIONS ARE IN MILLIMETRES, ALL LEVELS ARE IN METRES. DO NOT SCALE THIS DRAWING, PRINT, PLOT OR DISK.
4. THIS DRAWING IS THE COPYRIGHT OF THE CONSULTANTS AND MUST NOT BE REPRODUCED OR USED WITHOUT THEIR PERMISSION.

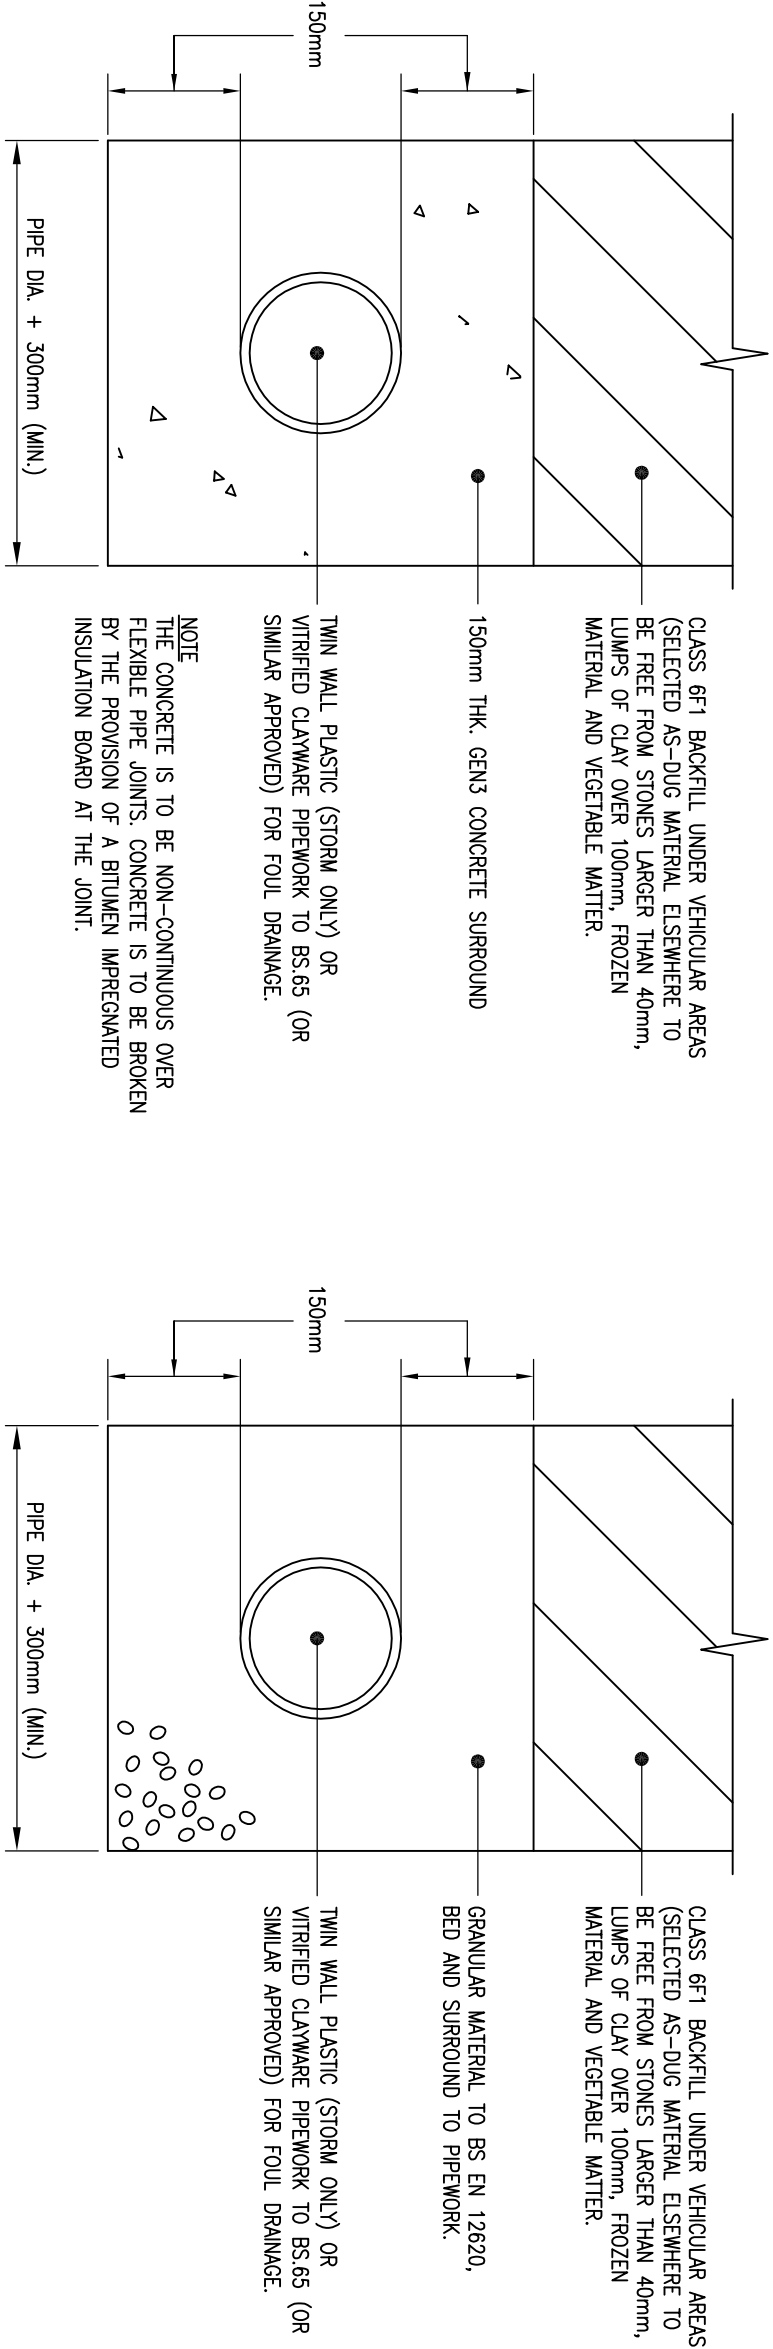

PIPE BEDDING DETAIL.

FOR PIPES LAID LESS THAN 0.9m IN VEHICULAR AREAS,
LESS THAN 300mm IN SOFT AREAS AND FOR PIPES LAID UNDER BUILDINGS

PIPE BEDDING DETAIL

FOR PIPES WITH MORE THAN 0.9m. COVER IN VEHICULAR AREAS
(OR MORE THAN 300mm COVER IN SOFT AREAS)

Project

HARTS FARM WAY
HAVANT

Drawing Title

PIPE BEDDING
CONSTRUCTION DETAILS



Upton McGougan Ltd
Partnership House
Moorside Road, Winchester
Hampshire, SO23 7RX
Tel: 01962 834400
Fax: 01962 834411
Website: www.uptonmcgougan.com
email: win@uptonmcgougan.com

INVESTORS
IN PEOPLE



UPTON
MCGOUGAN
CONSULTING ENGINEERS

PRELIMINARY ISSUE P1 LG 2007.13

Revision Drawn Date Checked Date

LG 20.07.13

Scale NOT TO SCALE (AT A3 SIZE)

Drawing Number 034.0036-2167 Rev P1

PRELIMINARY

20 JULY 2013

This supersedes earlier issues of this drawing