
With exception to local authority submissions, this document is not to be scaled. All dimensions are to be checked on site to the satisfaction of the contractor prior to ordering materials etc.

Rose in June - Proposed Sections



Section B-B

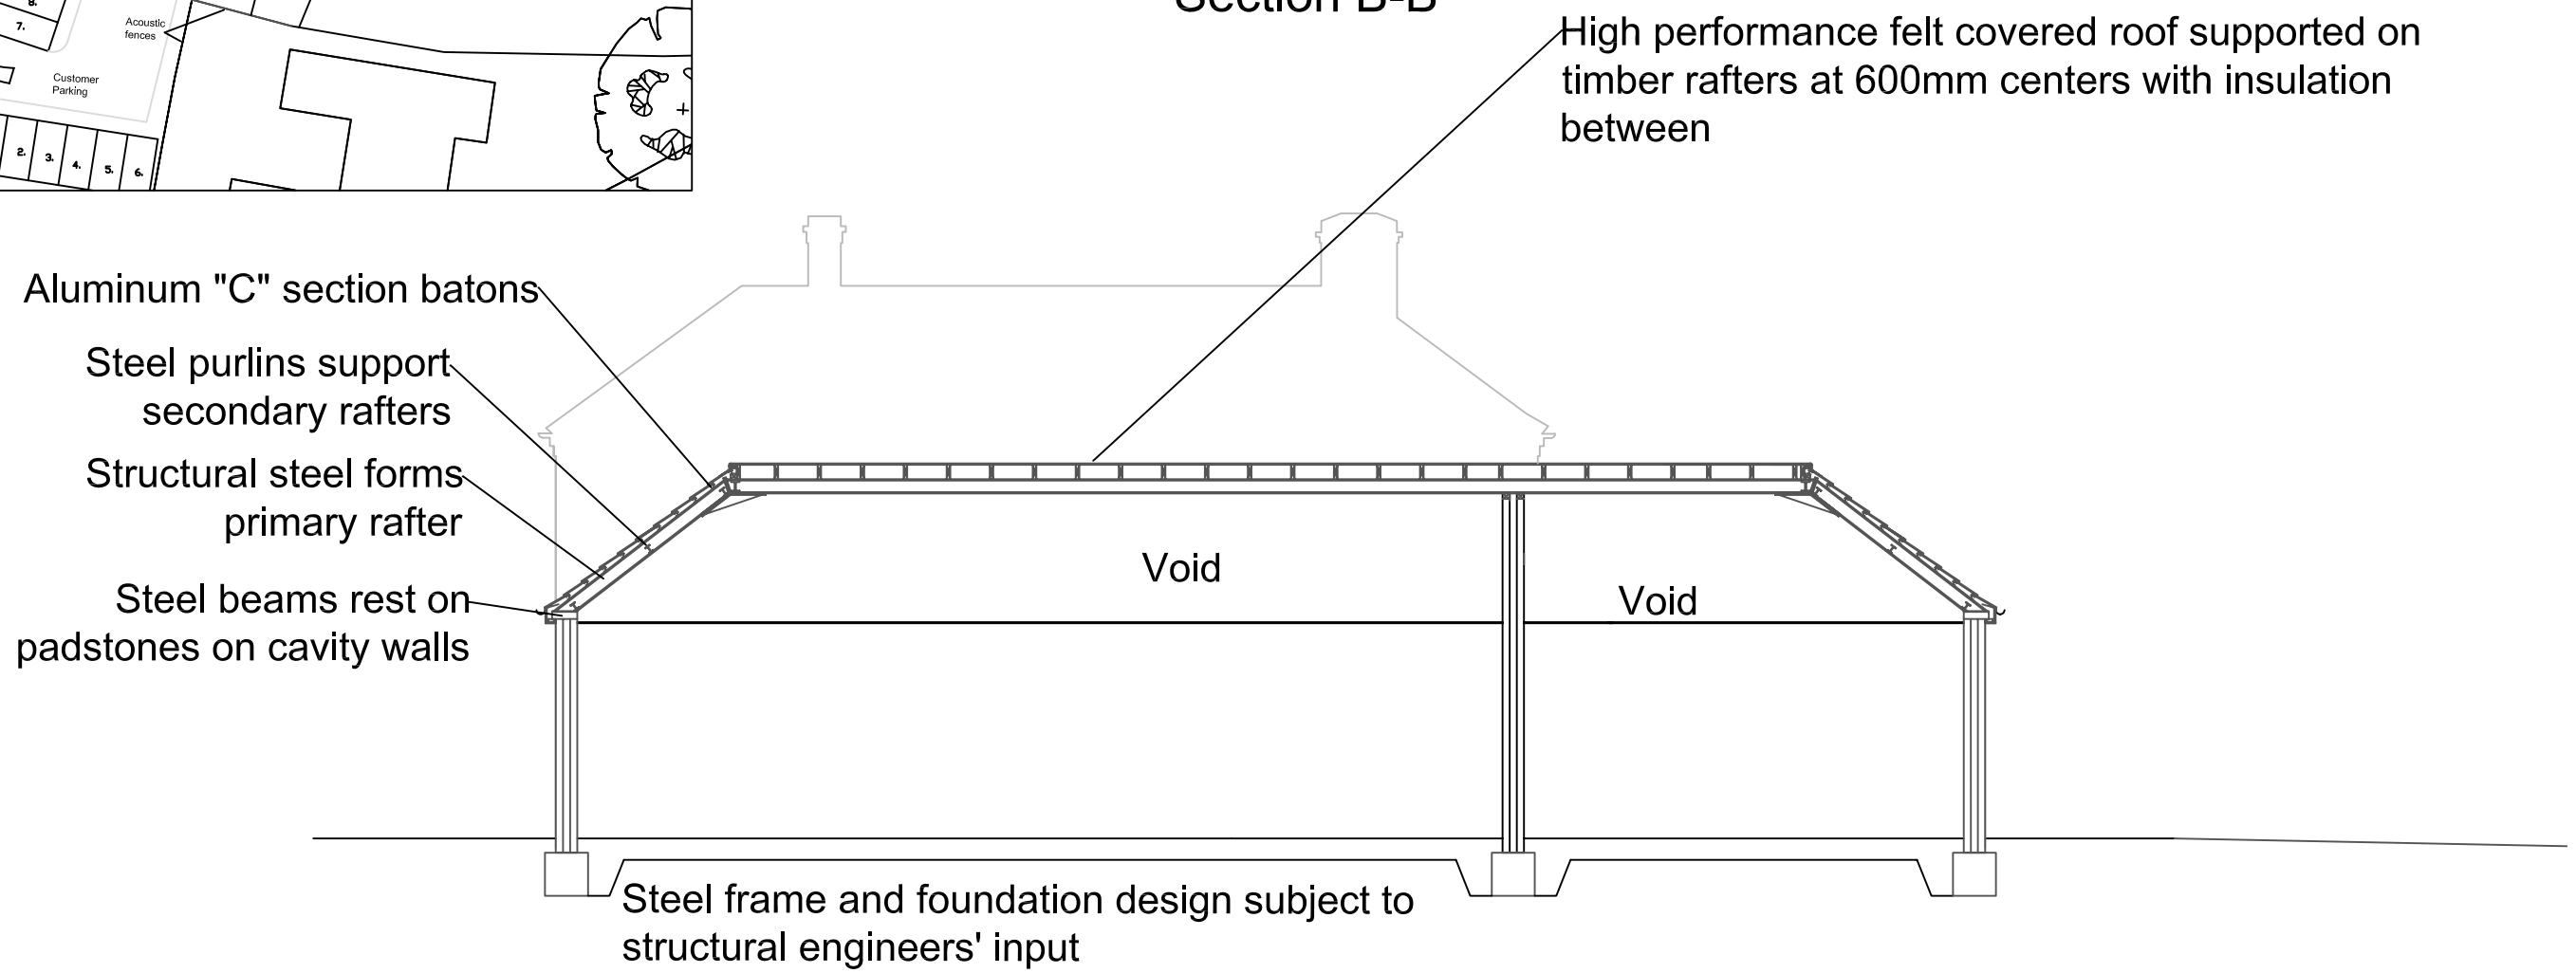

revisions

-	-	-	-	-	-
-	-	-	-	-	-
-	-	-	-	-	-
-	-	-	-	-	-
-	-	-	-	-	-
-	-	-	-	-	-
-	-	-	-	-	-

client

drawn by AF

checked by NEI

project
Rose in June
Hayling Island

drawing
Proposed section B - B

drawing no. P - 013

revision D

date 30/07/13

scale at A3 1:100

job no. SNBC251803

savills
Building & Project Consultancy
2 Charlotte Place
Southampton
SO14 0TB
t 02380 713 900
f 02380 713 901
e afraser@savills.com

This document is the intellectual property of Savills UK Ltd and the copyright is reserved by them. This document is issued on the condition that it is not copied, reproduced or retained by, nor disclosed to any third party, either wholly or in part without the written consent of Savills UK ltd.