





Dra D

With exception to local authority submissions, this document is not to be scaled. All dimensions are to be checked on site to the satisfaction of the contractor prior to ordering materials etc.

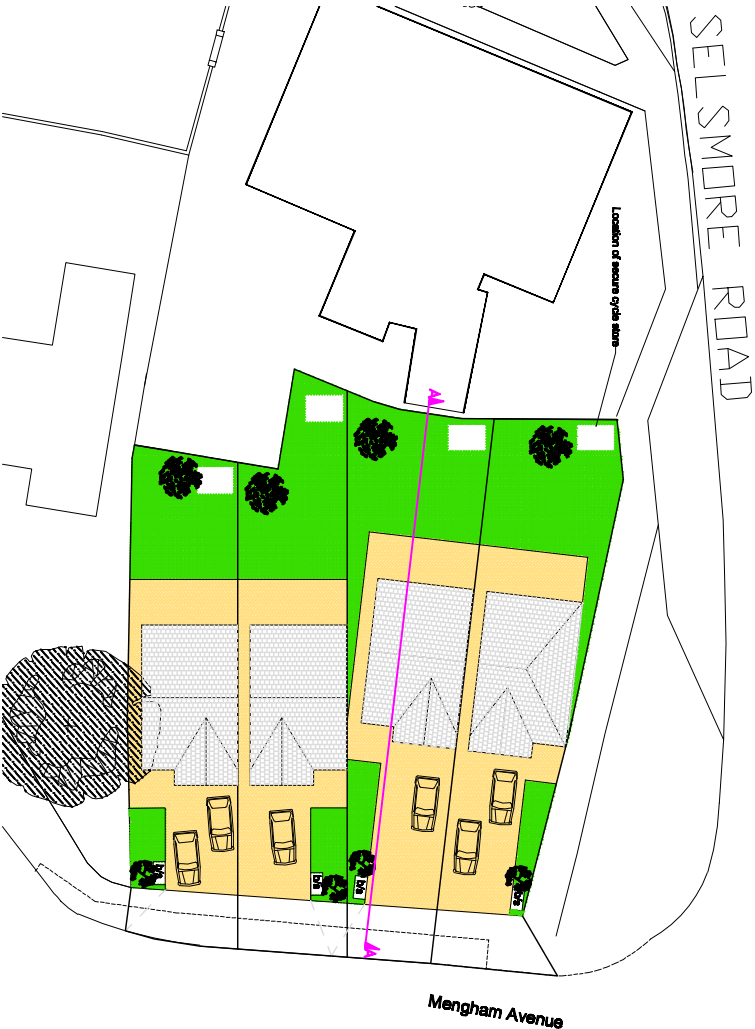


Scale 1:500

17.62m

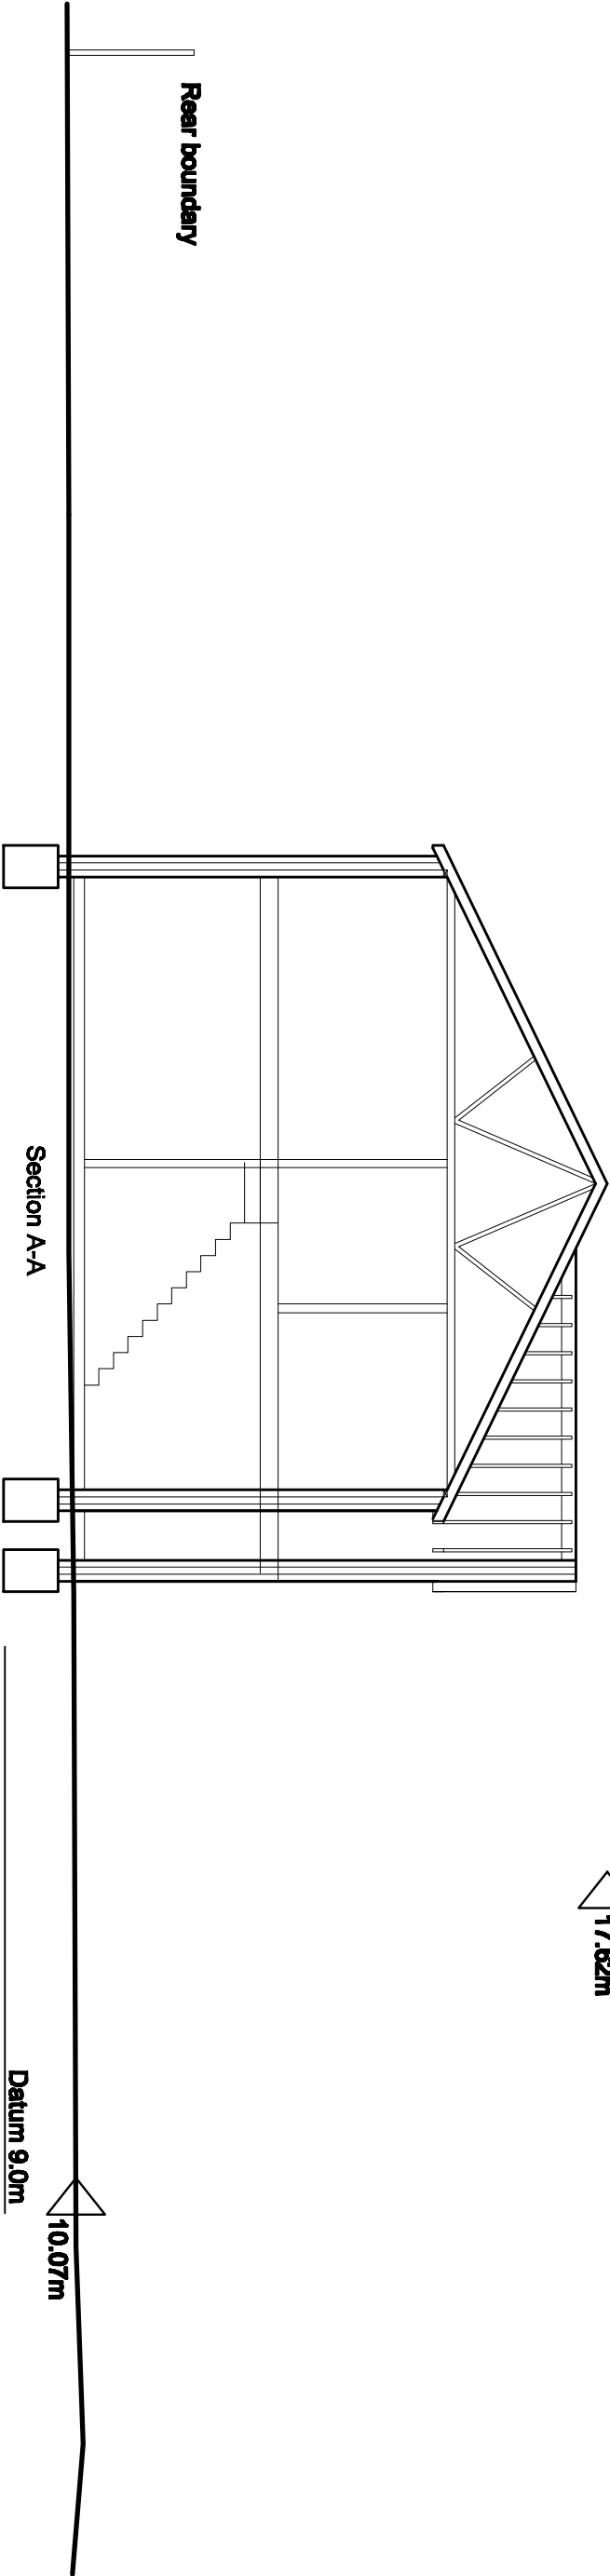

Block Plan 1:100

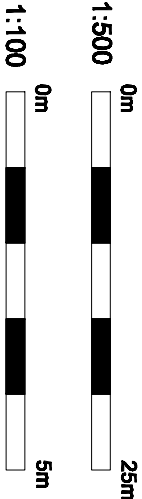

revisions

-
-
-
-
-
-
-
-

client

Monterrey Properties (Ltd)

drawn by

MM

project

Rose in June,
Haying Island

checked by

NEI

drawing

Proposed Section A-A

drawing no. revision

P - 206 -

date

04/06/13

scale at A3

See dwg

job no.

SNBC251803

Building & Project
Consultancy

2 Charlotte Place
Southampton
SO14 0TB
t 02380 713 800
f 02380 713 801



The document is the intellectual property of Savills UK Ltd and the copyright is reserved by them. This document is issued on the condition that it is not copied, reproduced or related by, nor disclosed to any third party, either wholly or in part without the written consent of Savills UK Ltd.