




LINEAR SCALE 1:200
A3 @ 1:200

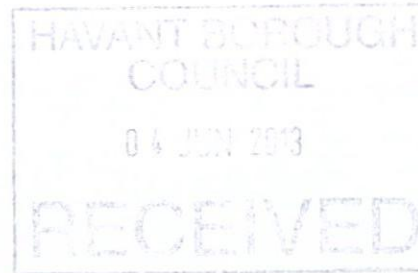


aadp

0845 365 1475
mail@aadp-ltd.co.uk
www.aadp-ltd.co.uk
Richmond Court, 94 Bailey Road, Park Gate, Southampton, SO31 1BA

A | 30.04.13 | Level update
rev. date: note:

For Illustrative Purposes Only
Levels & heights based on topographical survey data
and other information interpolated

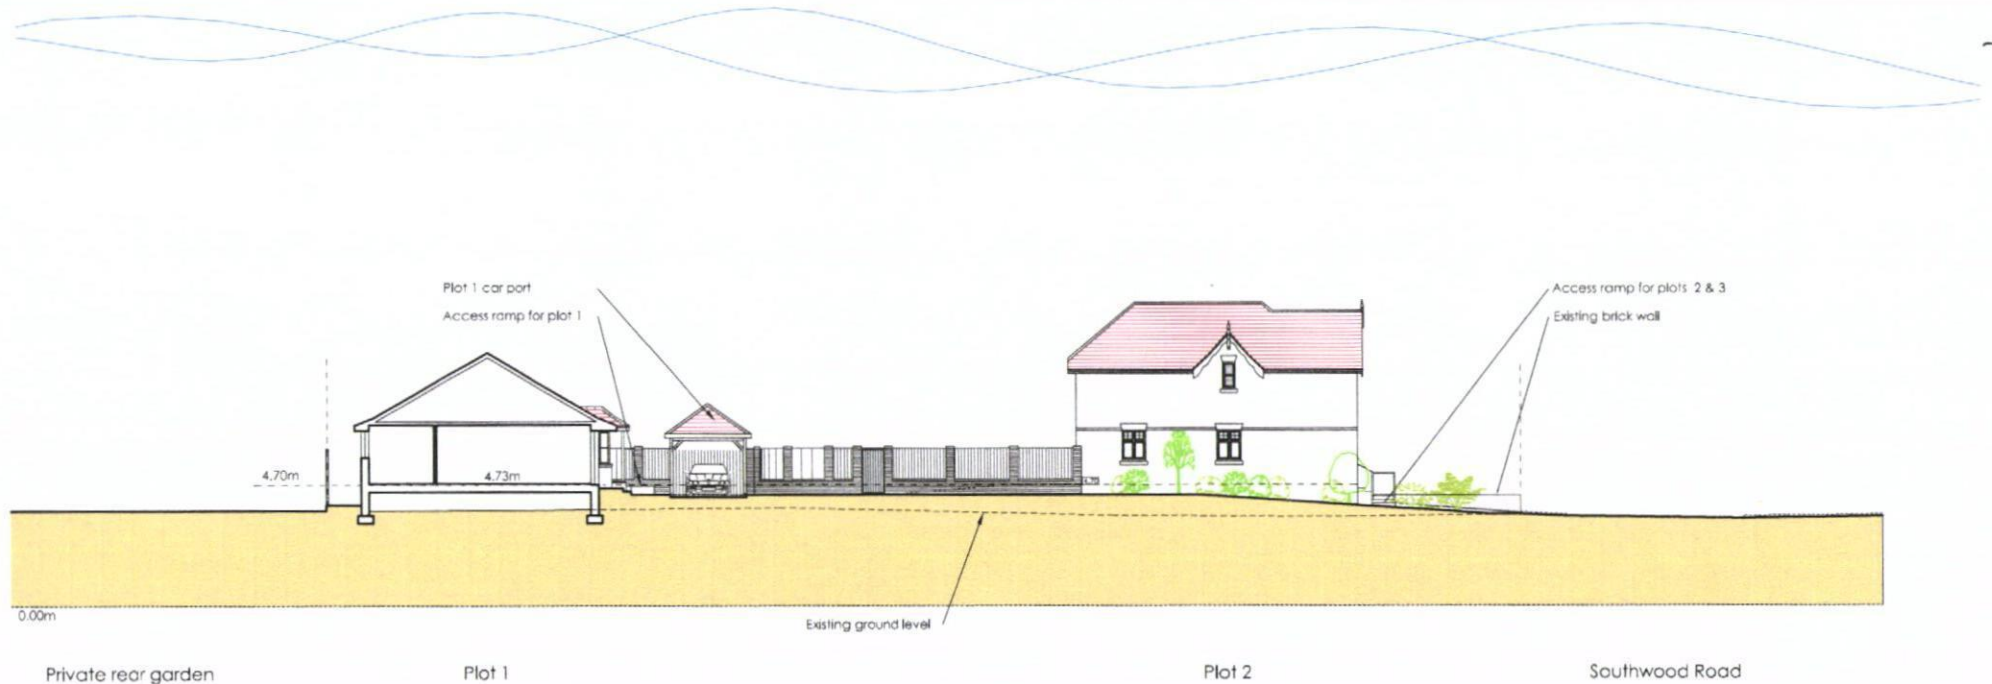

Site Section/ Elevation From Proposed Drive 1:200

Residential Development □ 151-153 Southwood Road □ Hayling Island □ Mr & Mrs Hartley □ 1614/ 07a