



# PROPOSED NEW GARAGE 13, SILVERDALE DRIVE, WATERLOOVILLE, HANTS FOR MR & MRS D. BANNER.

CATNIC LINTELS OVER ALL OPENINGS, SIZE IN ACCORDANCE WITH THE MANUFACTURERS SPAN TABLES MINIMUM 150MM END BEARINGS.

STRAP DOWN NEW ROOF WITH MILD STEEL ANCHORS MINIMUM CROSS SECTION 30MMx5MM AND AT 1.2M CENTRES.

FRAME UP FRONT PITCHED SECTION WITH FELT BATTENS AND TILES ON 100x50MM RAFTERS AND CEILING JOISTS AT 400MM CENTRES.


FLAT ROOF 3 LAYERS ASBESTOS BASED FELT TO BS 747 LAID TO CP 144 WITH 12.5MM CHIPPINGS OVER ON 25MM APPROVED ROOF DECKING ON 150x50MM JOISTS AT 400MM CENTRES.

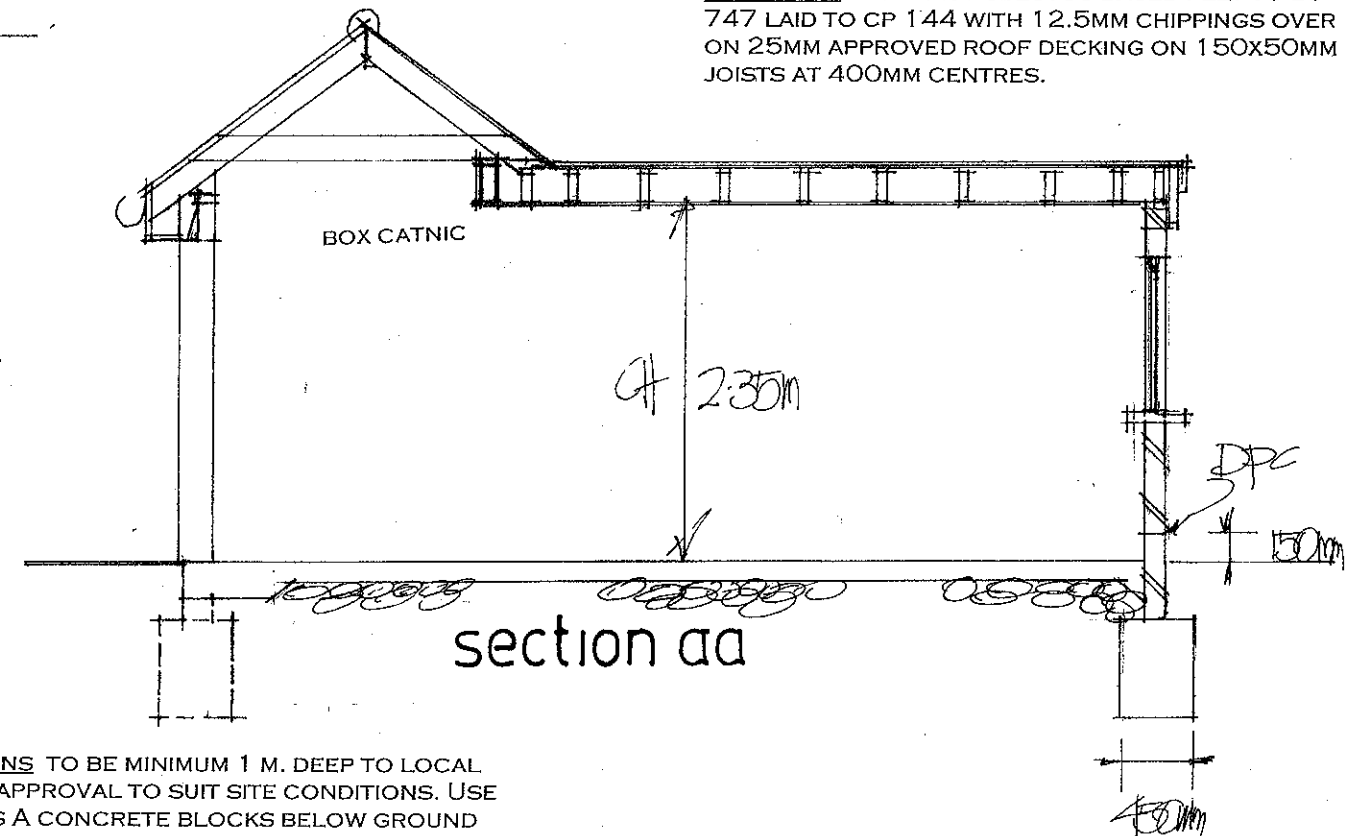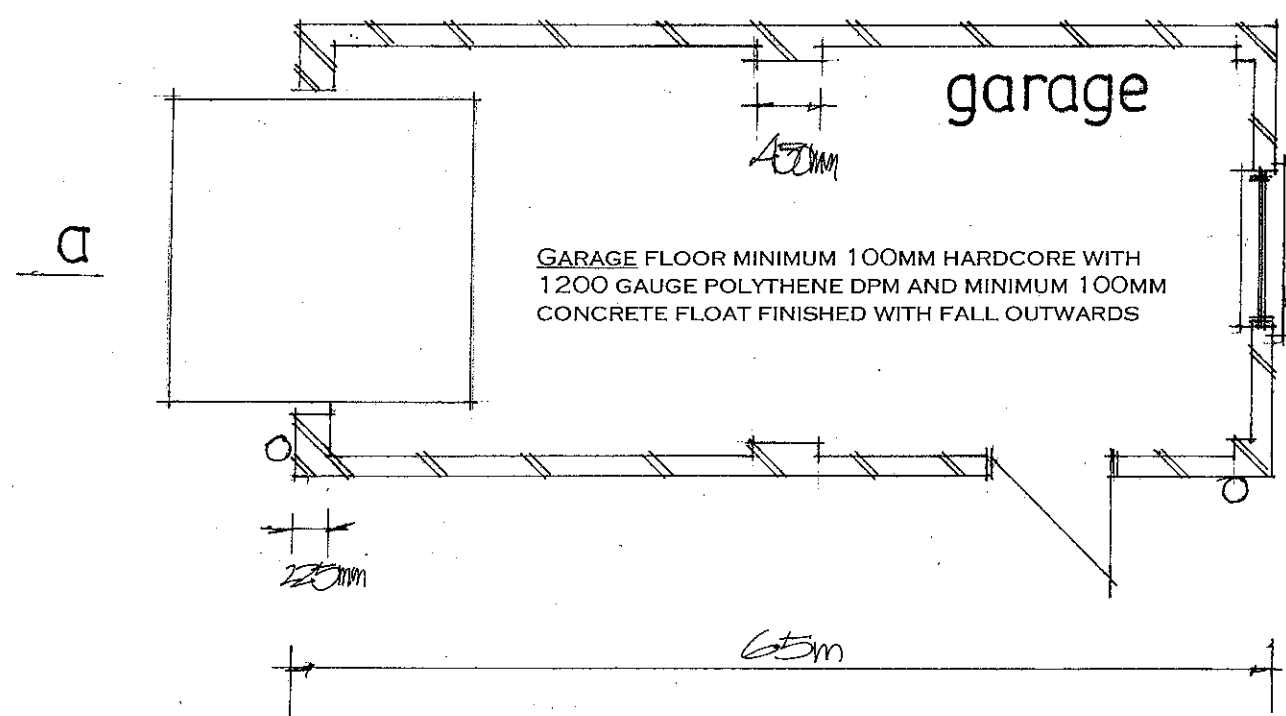

GARAGE WALLS 100MM BLOCKWORK OR 112MM FACEBRICK WITH 225/450MM PIERS AS SHOWN ALL TO MATCH EXISTING DWELLING

FOUNDATIONS TO BE MINIMUM 1 M. DEEP TO LOCAL AUTHORITY APPROVAL TO SUIT SITE CONDITIONS. USE ONLY CLASS A CONCRETE BLOCKS BELOW GROUND LEVEL. FOUNDATIONS ALSO TO COMPLY WITH NHBC PRACTICE NOTE WITH REGARD TO ANY TREES. NOTE TRENCH FILL FOUNDATIONS NOTE TO BE TAKEN BELOW INVERT OF EXISTING DRAIN.

RAINWATER DISPOSAL VIA 100MM DIAMETER GUTTERS AND DOWNPIPES TO NEW SOAKAWAYS MIN 5M FROM ANY BUILDING AND MIN 1M/3

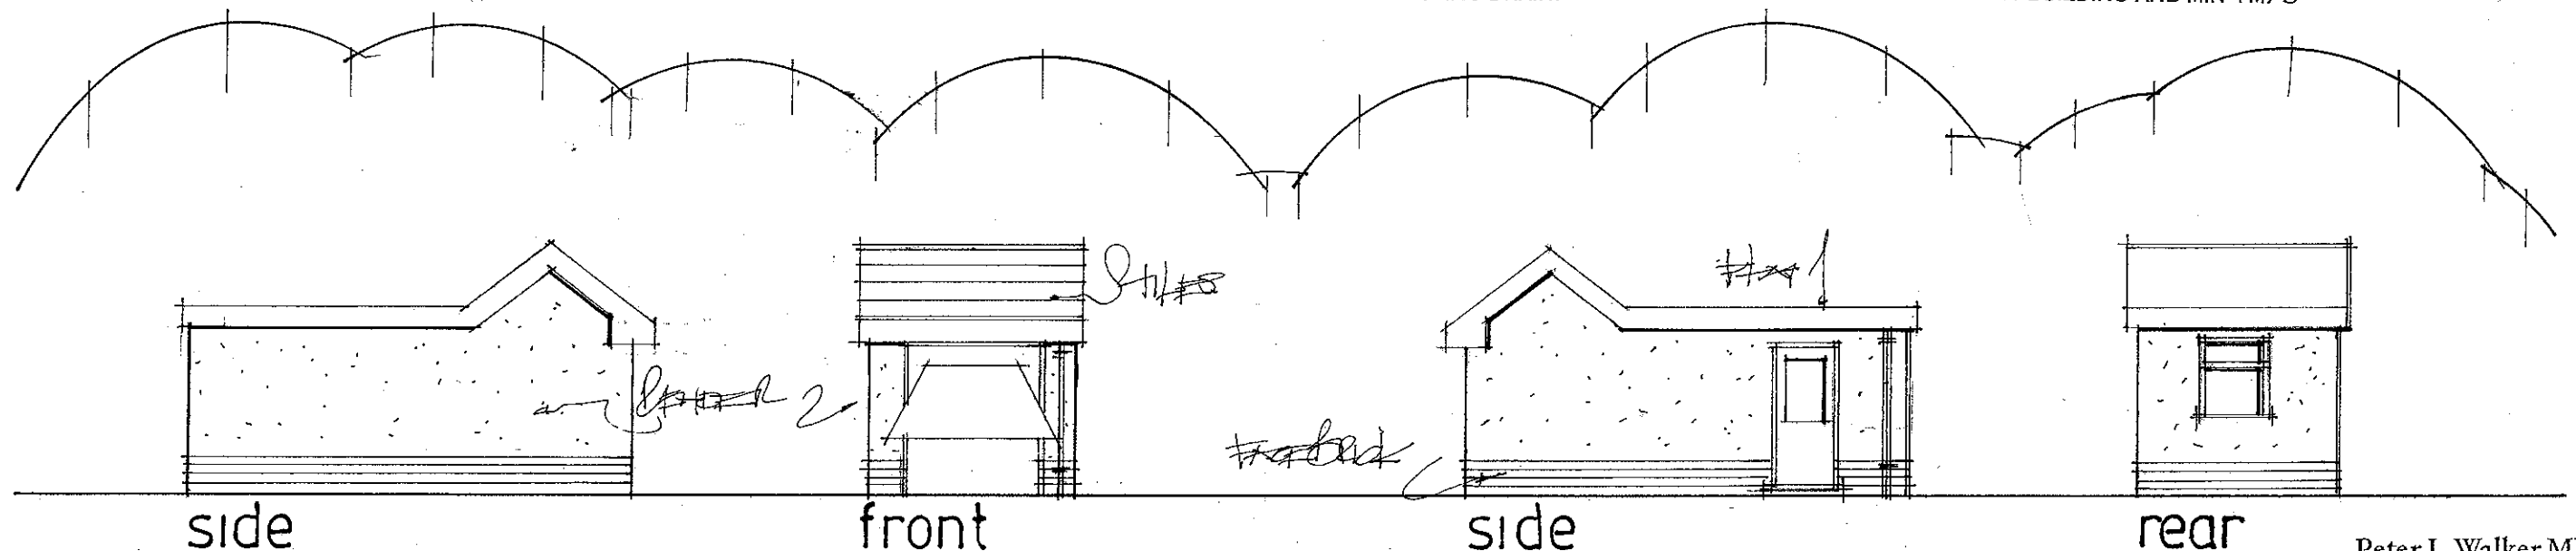

date nov 13  
scale 1:50 1:100

Peter J. Walker MRICS  
Chartered Surveyor  
182 Seafront, Hayling Island  
HANTS PO11 9AN  
Tel: 02392 467571