Roof PLAN.

Roof TILE REDLAND 49ST TO MATCH EXSISTING

112 LONDON RD.
PURBROOK.
PO7 5JU.

PERMIT

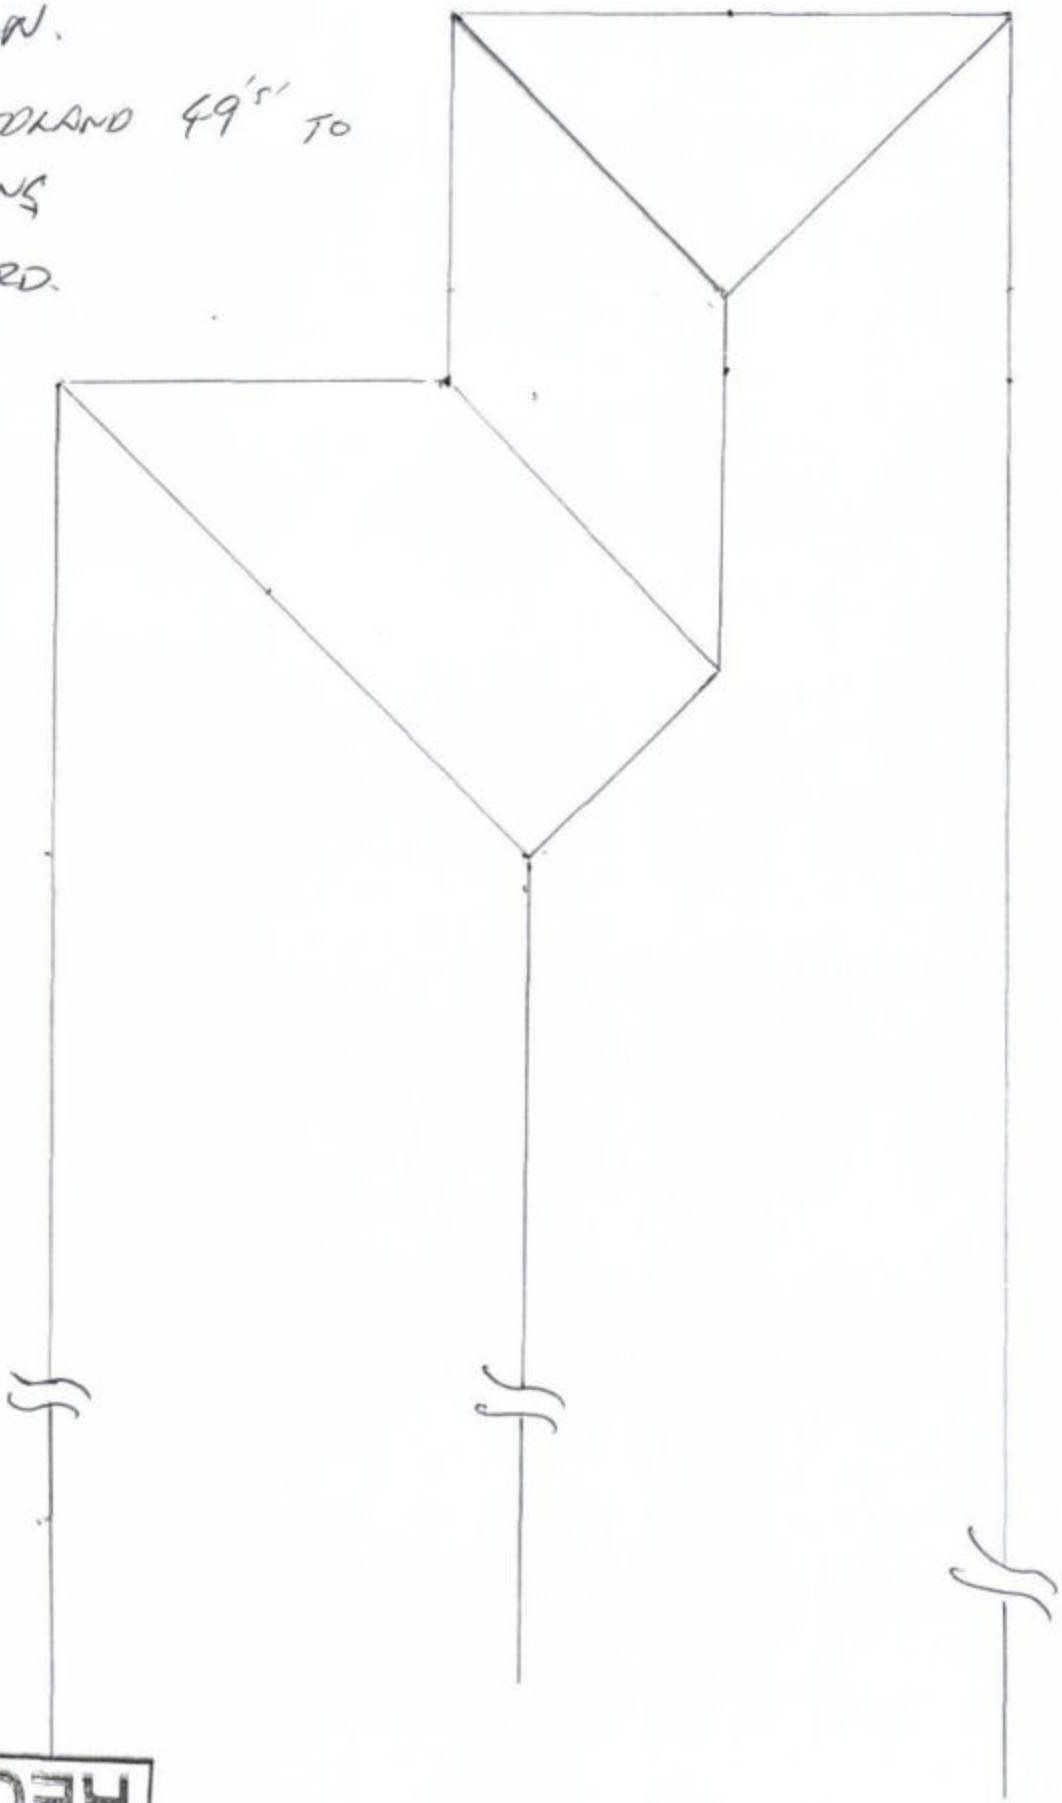

RECEIVED
11 AUG 2011
HAVANT BOROUGH COUNCIL