PERMIT

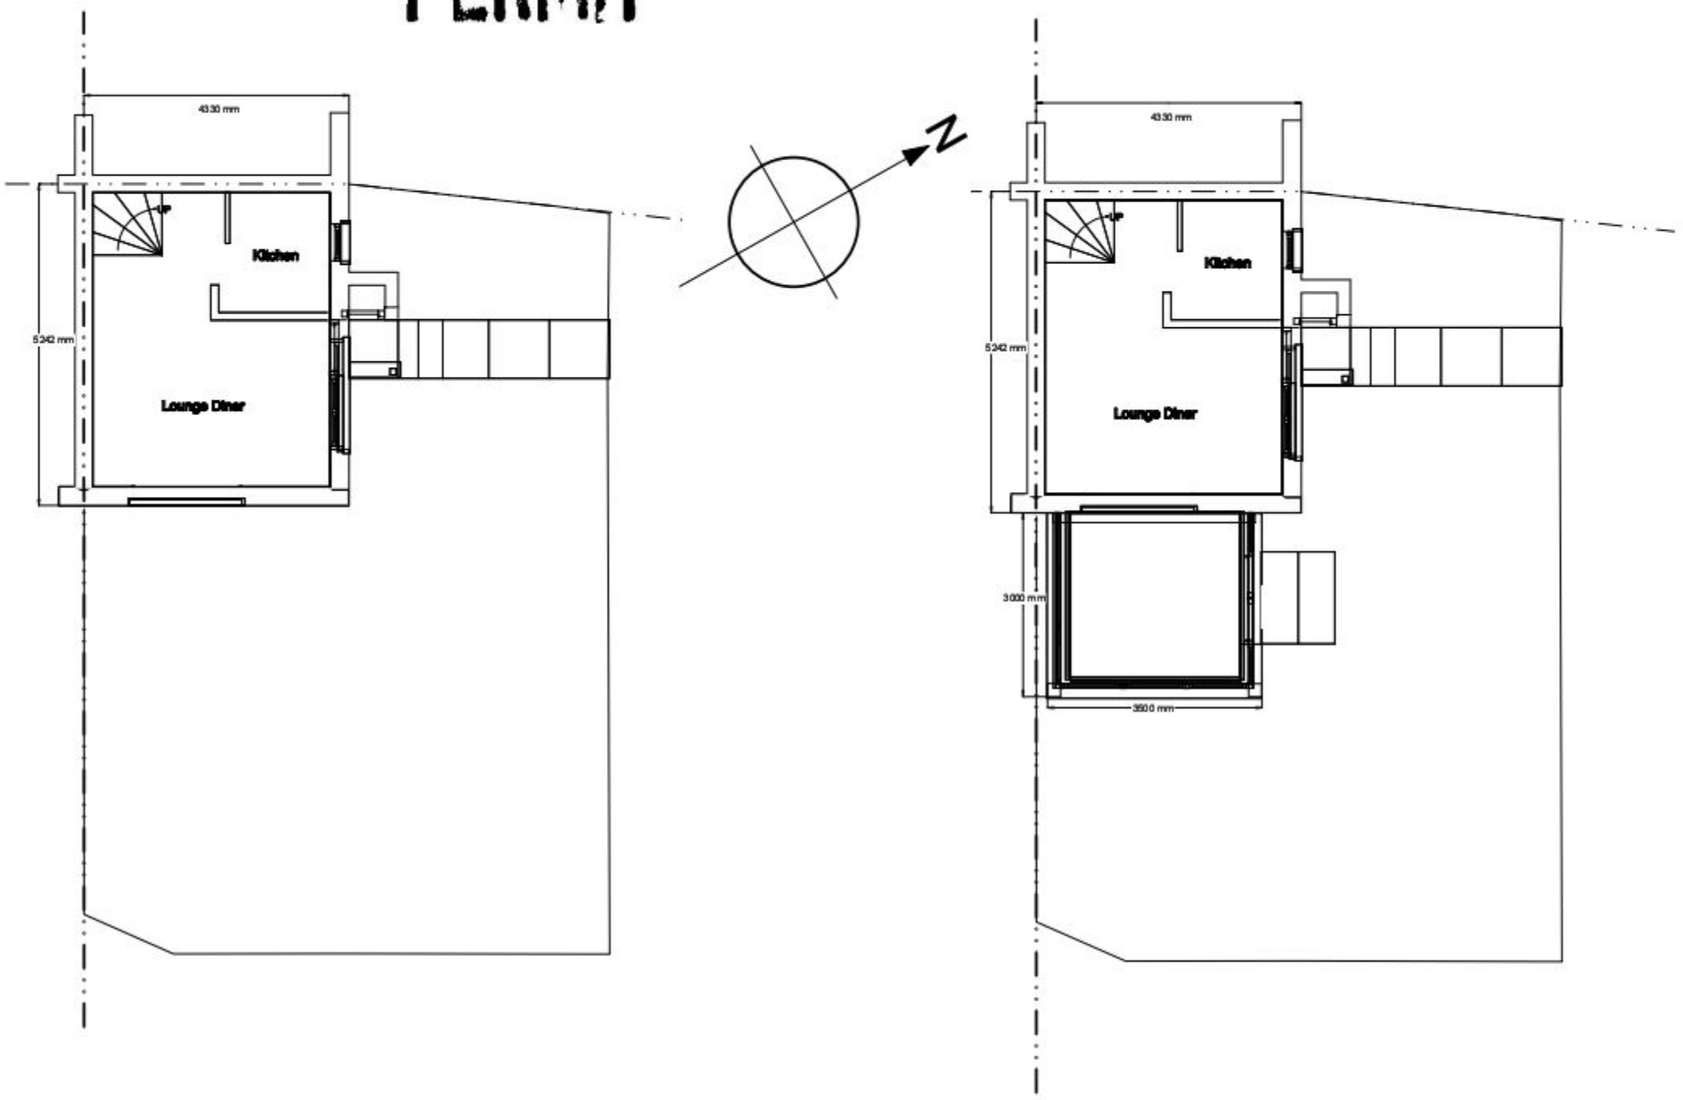

Ground Floor Plan - Existing

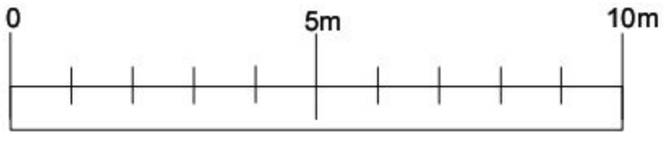

Ground Floor Plan - Proposed

Notes

1 - Roof to be Polycarbonate sheeting

2 - Windows double glazed with low emissivity glazing. All in accord with BR App Doc Part N. Trickle vents in compliance with App Doc BR Part F (+ Ammendments) 8,000mm2 to habitable rooms, 4,000mm2 to kitchen, bath & WC.

All areas under 800mm from FFL, all door glazing, all areas below 1500mm from FFL and within 300mm of doors to be glazed with safety glass.

3 - Roof - Aluminium & PVCu

4 - Roof & Window Frames - White finish

5 - Footings - All to be to LA Onsite approval.

6 - Floor - Insulated solid floor with screed finish.

7 - Any existing air-bricks ducted through new floor.

8 - All internal conservatory walls to be brickwork finish.

9 - Approximate int.volume of conservatory - 23.104 cu.m.

10 - Approximate floor area of conservatory - 9.57 sq. m.

11 - Brickwork - Cavity wall constructed with 50mm cavity, filled with 50 mm insulation. Blockwork to be with Thermalite blocks or similar and approved. External faces to be in Faced brick to match existing brickwork.

Viewing PDF Files

When viewing .pdf files in Adobe Reader please ensure that ' Line Weights' under the 'Views' menu is unticked.

Revisions: **a) Room names & dims added**

Site:	Details
Mrs Mellor 38 Spruce Avenue Waterlooville PO2 8HE	Ground Floor Plans Existing & Proposed

Job No. / Dwg No.	Reference	Scale	Date
10/175tw / **175/01a**	Mellor WLV	1:100 @A3	October 2010

THIS PLAN IS TO BE USED SOLELY FOR THE PURPOSE OF PLANNING PERMISSION AND DOES NOT TAKE INTO ACCOUNT DRAINAGE FLUE OR VENTILATION OUTLETS. THE BUILDER SHOULD SATISFY HIMSELF FULLY REGARDING THESE ELEMENTS BEFORE COMMENCEMENT OF WORK. ALL DIMENSIONS ON SITE SUPERCEDE THOSE SHOWN ON THE PLANS.