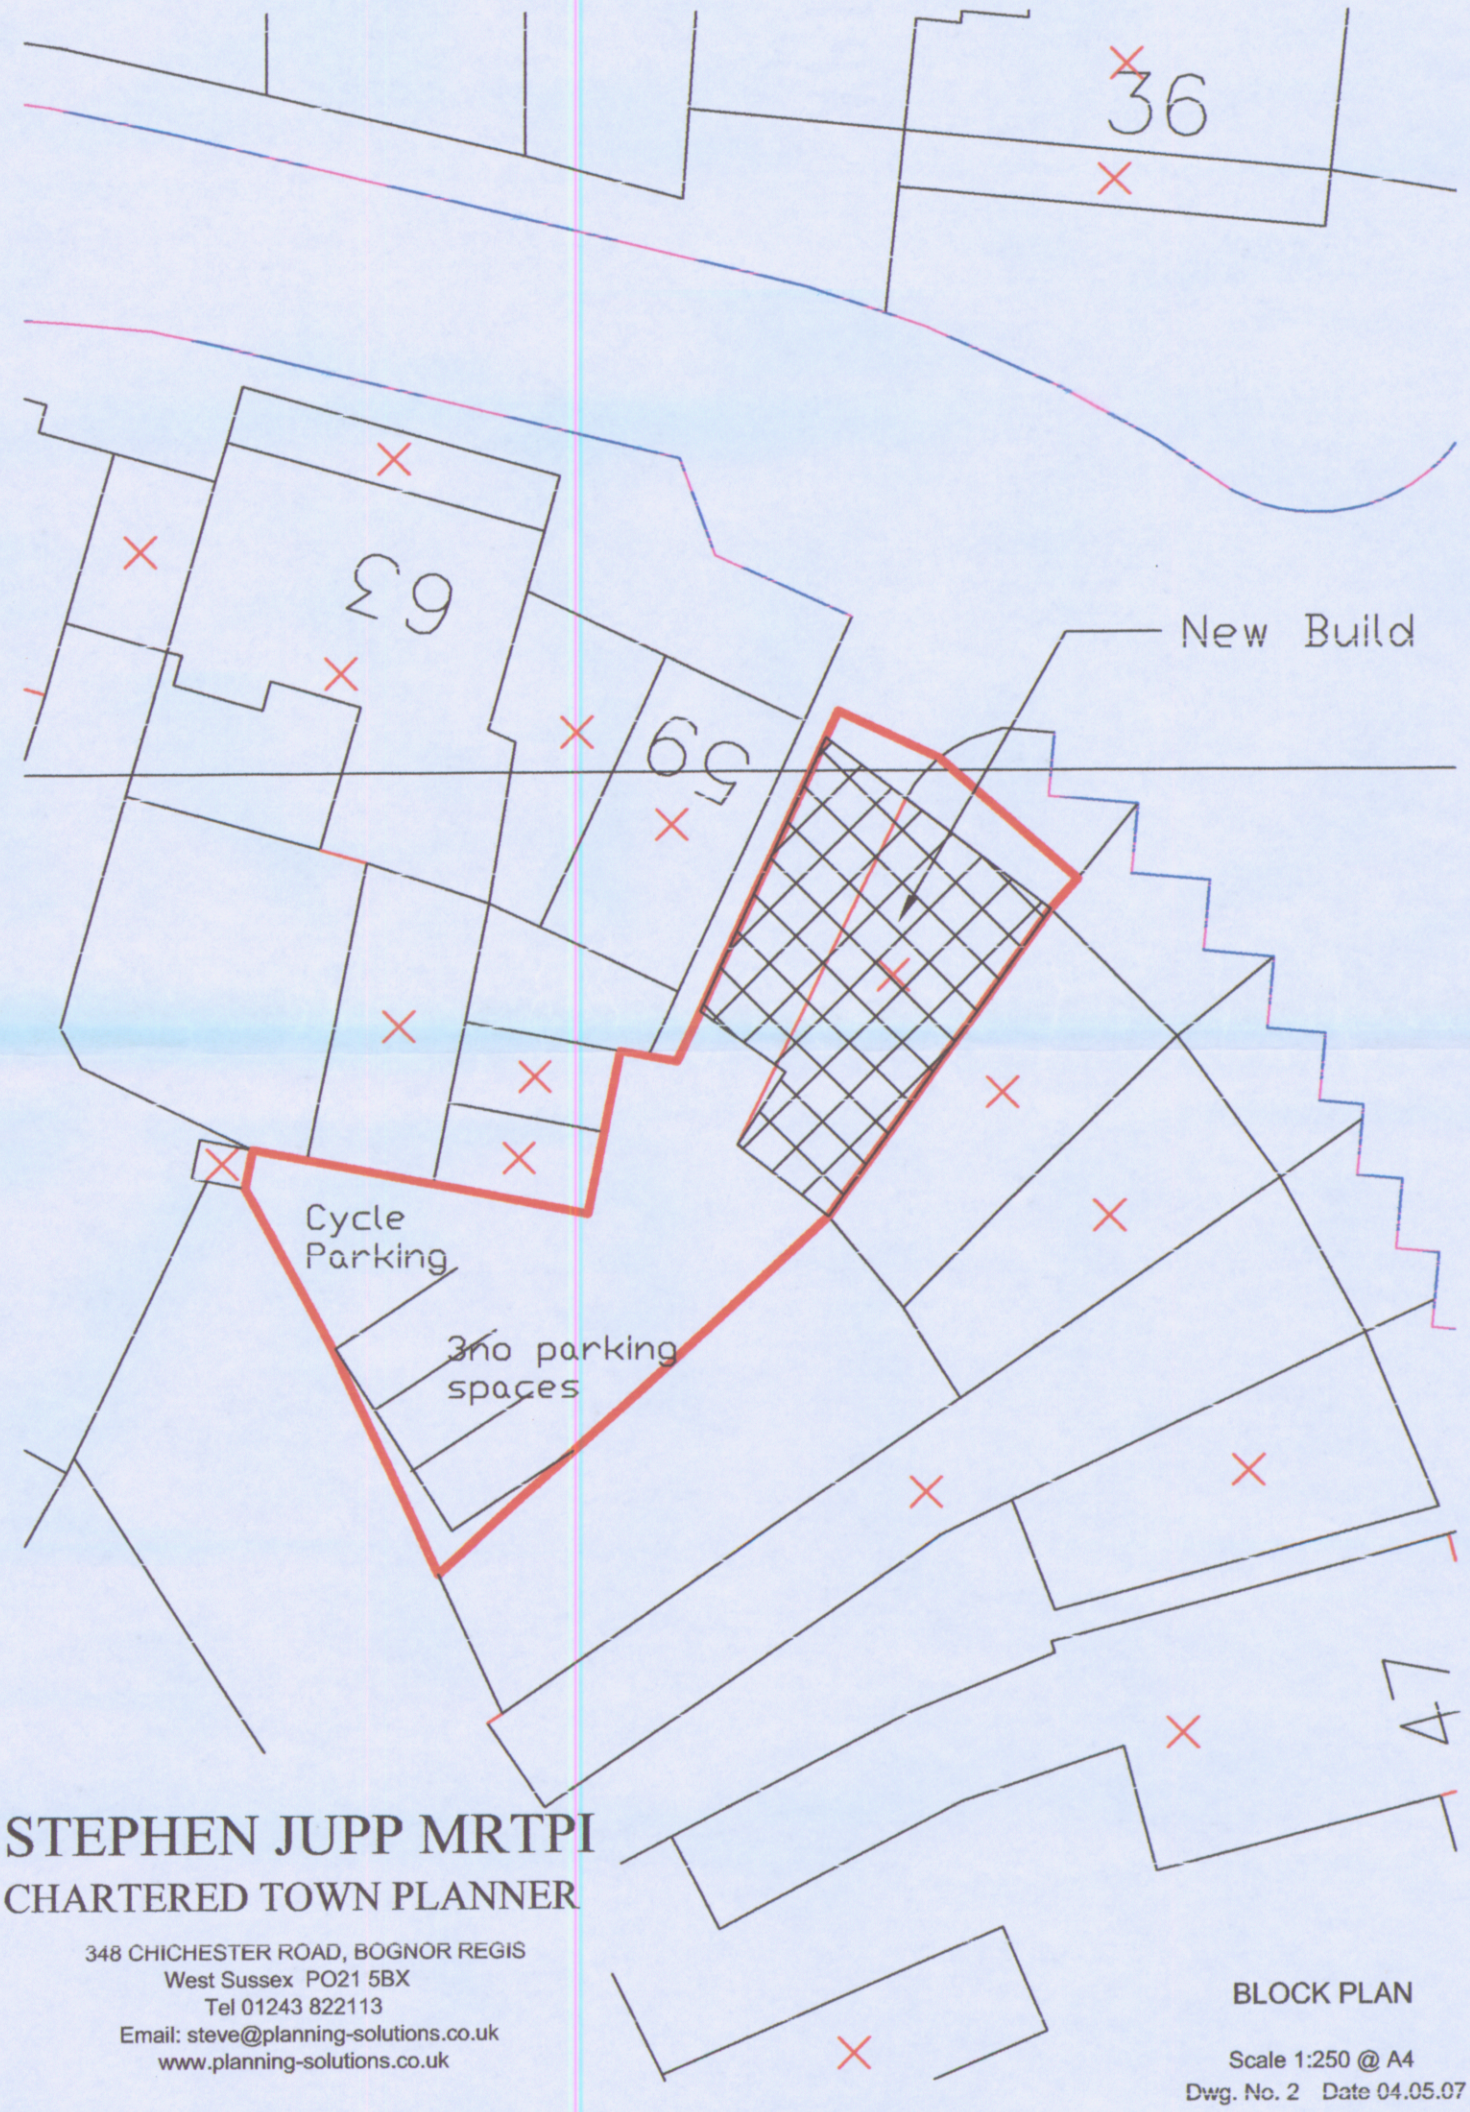

STEPHEN JUPP MRTPI
CHARTERED TOWN PLANNER

348 CHICHESTER ROAD, BOGNOR REGIS
West Sussex PO21 5BX
Tel 01243 822113
Email: steve@planning-solutions.co.uk
www.planning-solutions.co.uk

BLOCK PLAN

Scale 1:250 @ A4
Dwg. No. 2 Date 04.05.07

HAVANT BOROUGH COUNCIL
22 JUN 2010
RECEIVED