
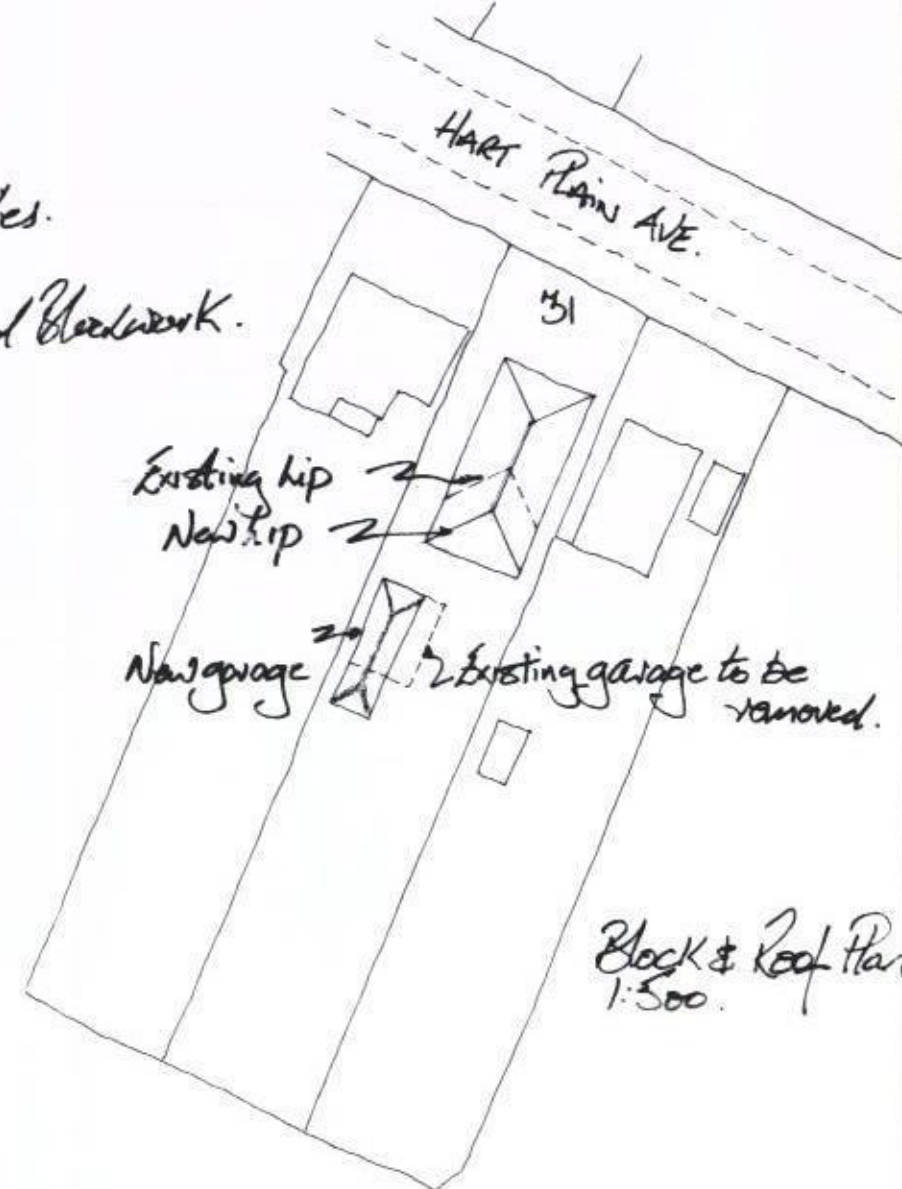
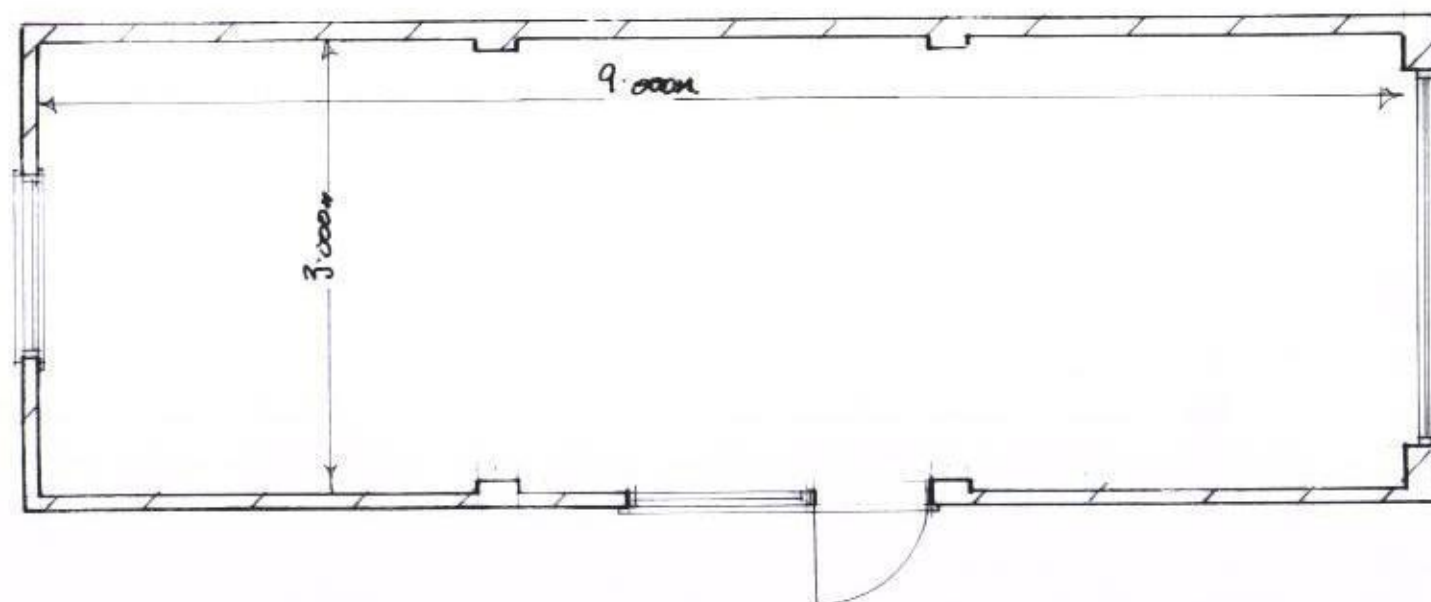
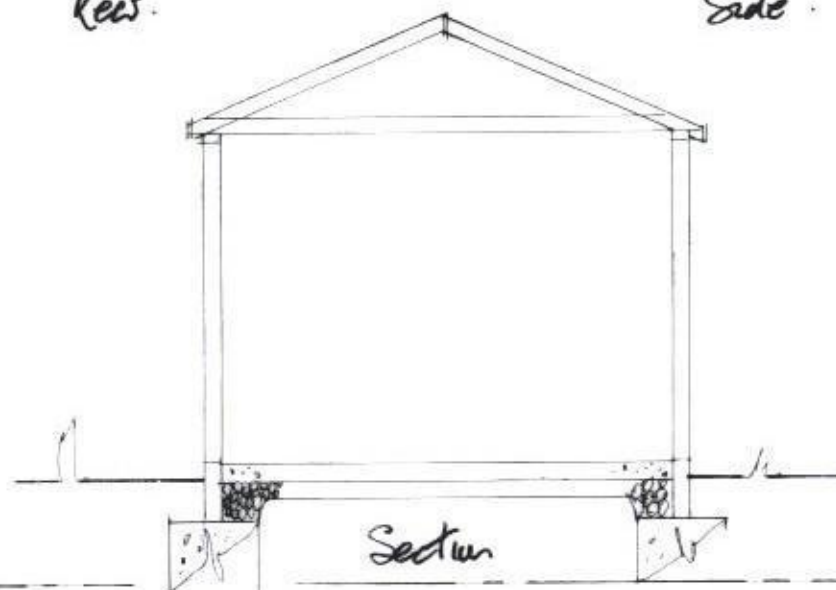
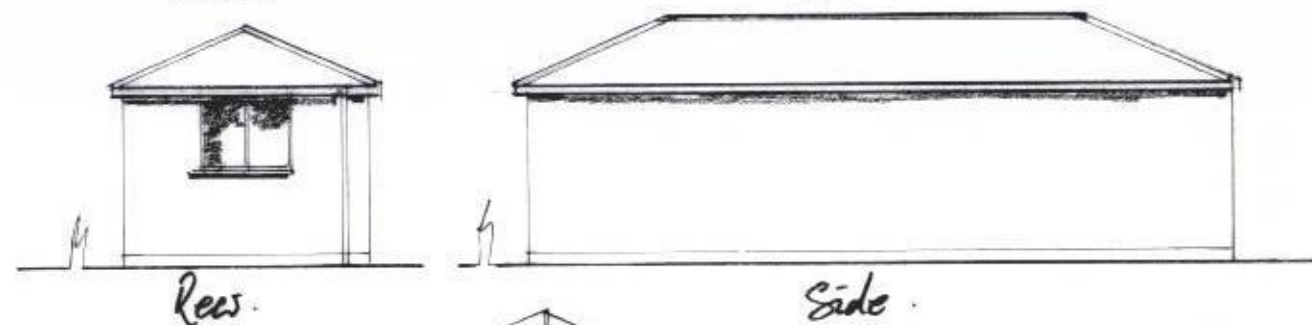


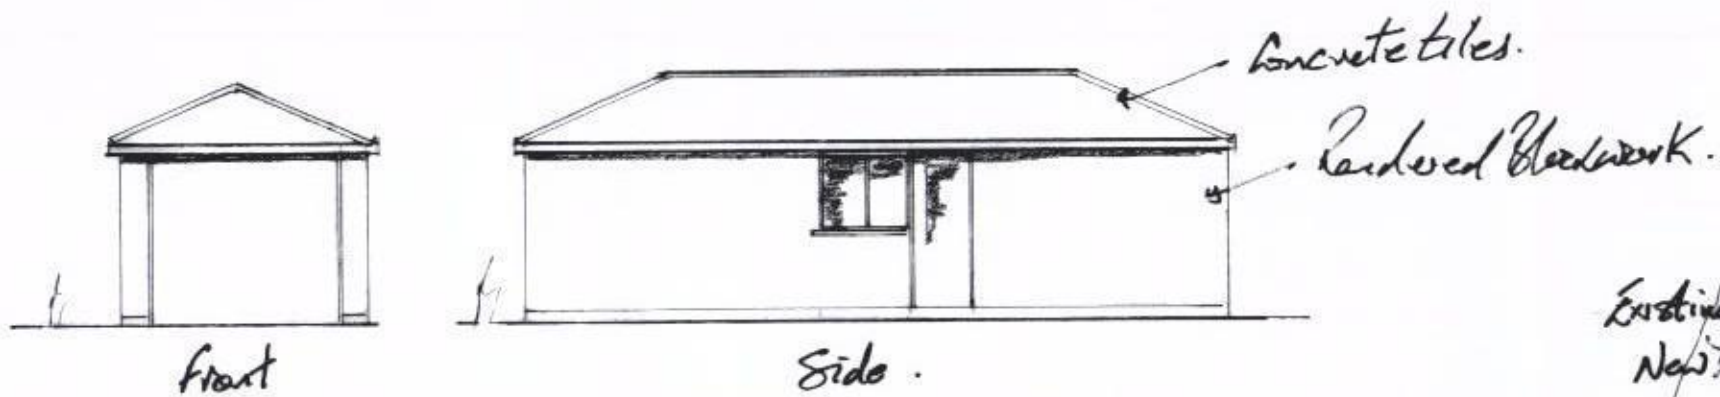

Client

MR & MRS. S. Gathrell.

Job Title

Proposed first floor extension
& replacement garage.
31 Hart Plain Ave.

Drawing Title

Scale 1:50 & 1:100

Date FEB '14.

Drawn by

Drg. No.

Rev.