



PHYSICAL SCALE IN METERS @ 1:100


NOTES:
This drawing has been produced solely for PLANNING/DESIGN.
Do not Scale from this Drawing except for planning purposes.
Any drainage shown is presumed and to be checked on site
before commencement of works.
This drawing is the copyright of MF Designs Ltd.

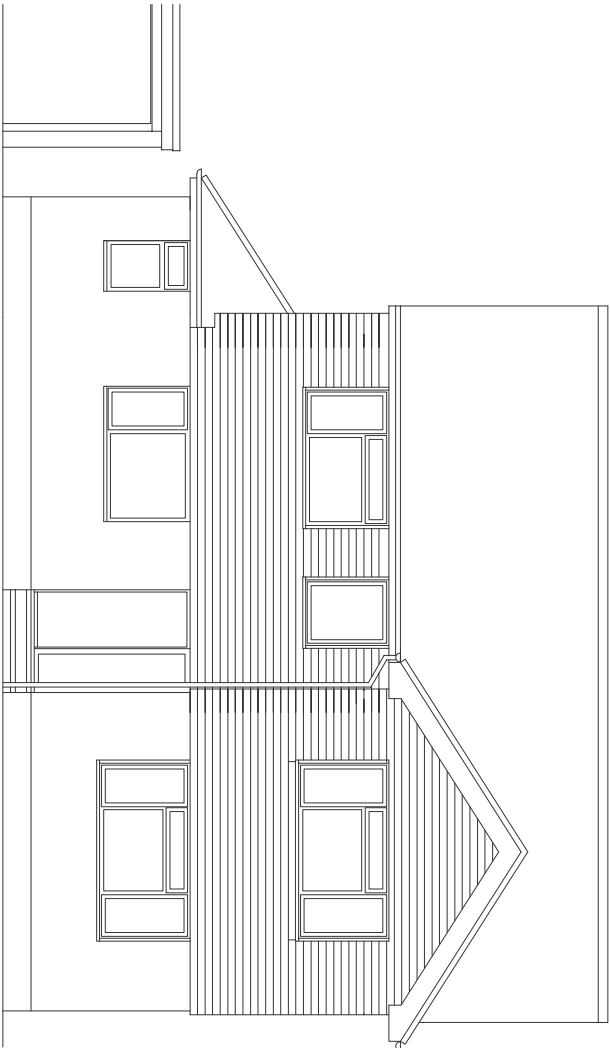



Existing Northeast

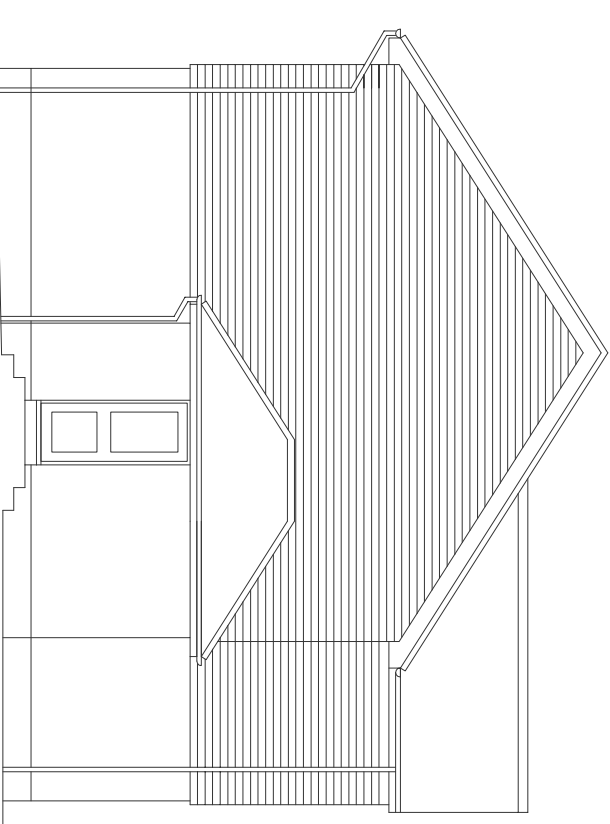

Existing Southeast

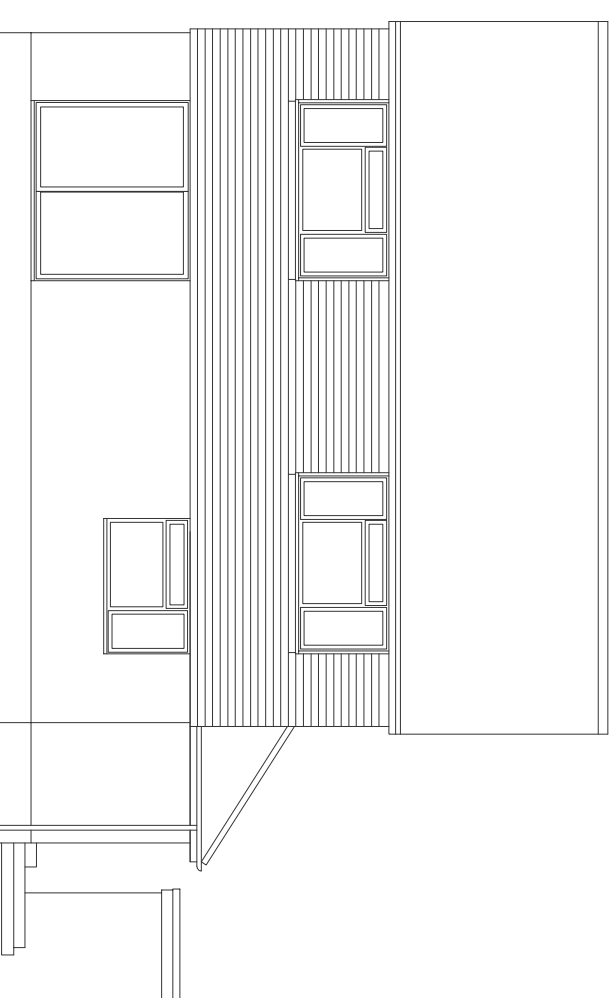

Existing Southwest

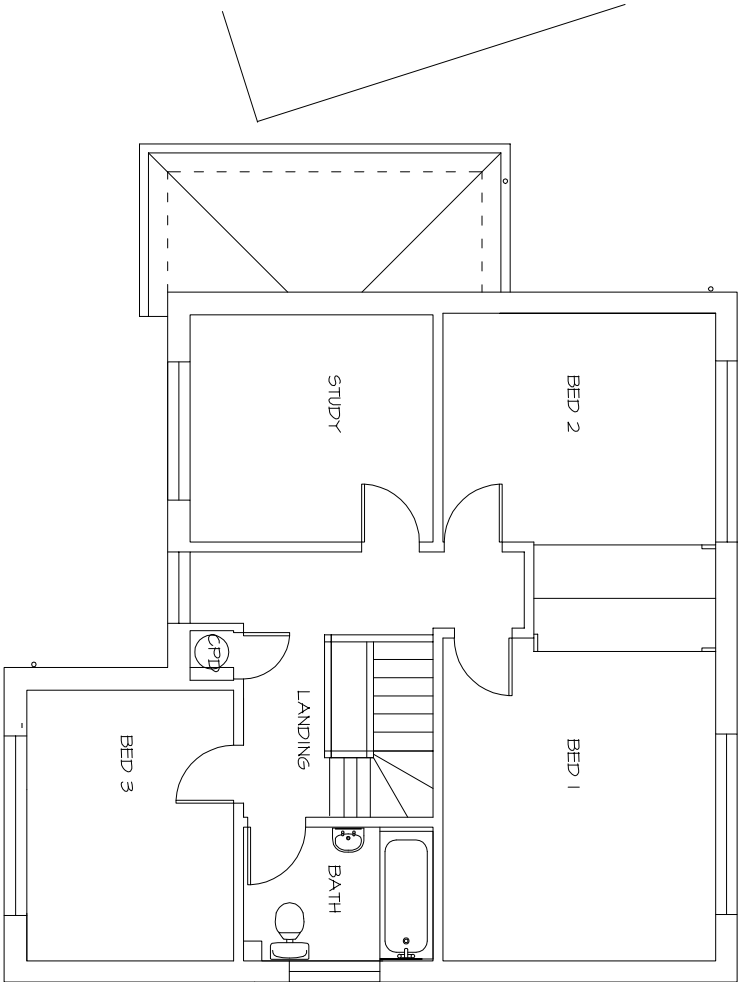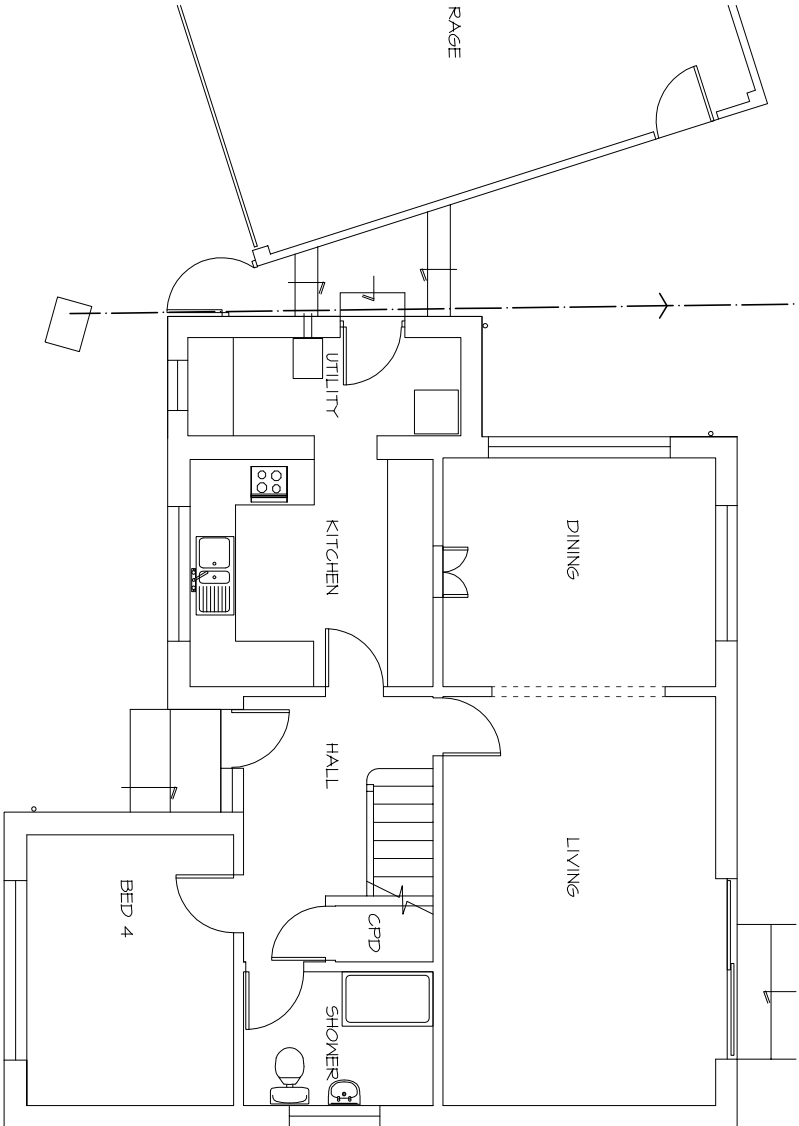

Existing Ground

Existing First



mf designs ltd

Chartered Architects



52 King Street • Emsworth • Hampshire • PO10 7AZ
Director: Martin Farrer RIBA • Co Registration No.4507379

Uff 01243 377766
e admin@mfdesigns.org.uk

Date: Dec 2013
Scale: 1:100

Job No: 3087
Drg No: 100

EXISTING SURVEY - 46 Christopher Way, Emsworth. PO10 7QZ