

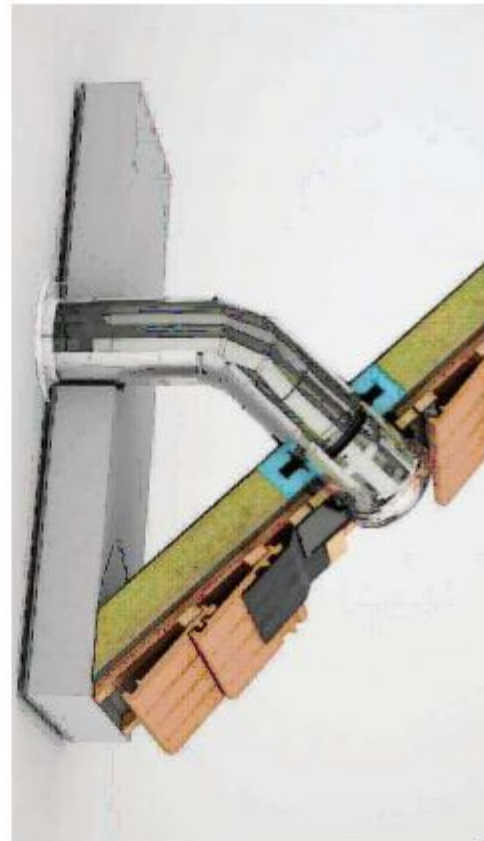
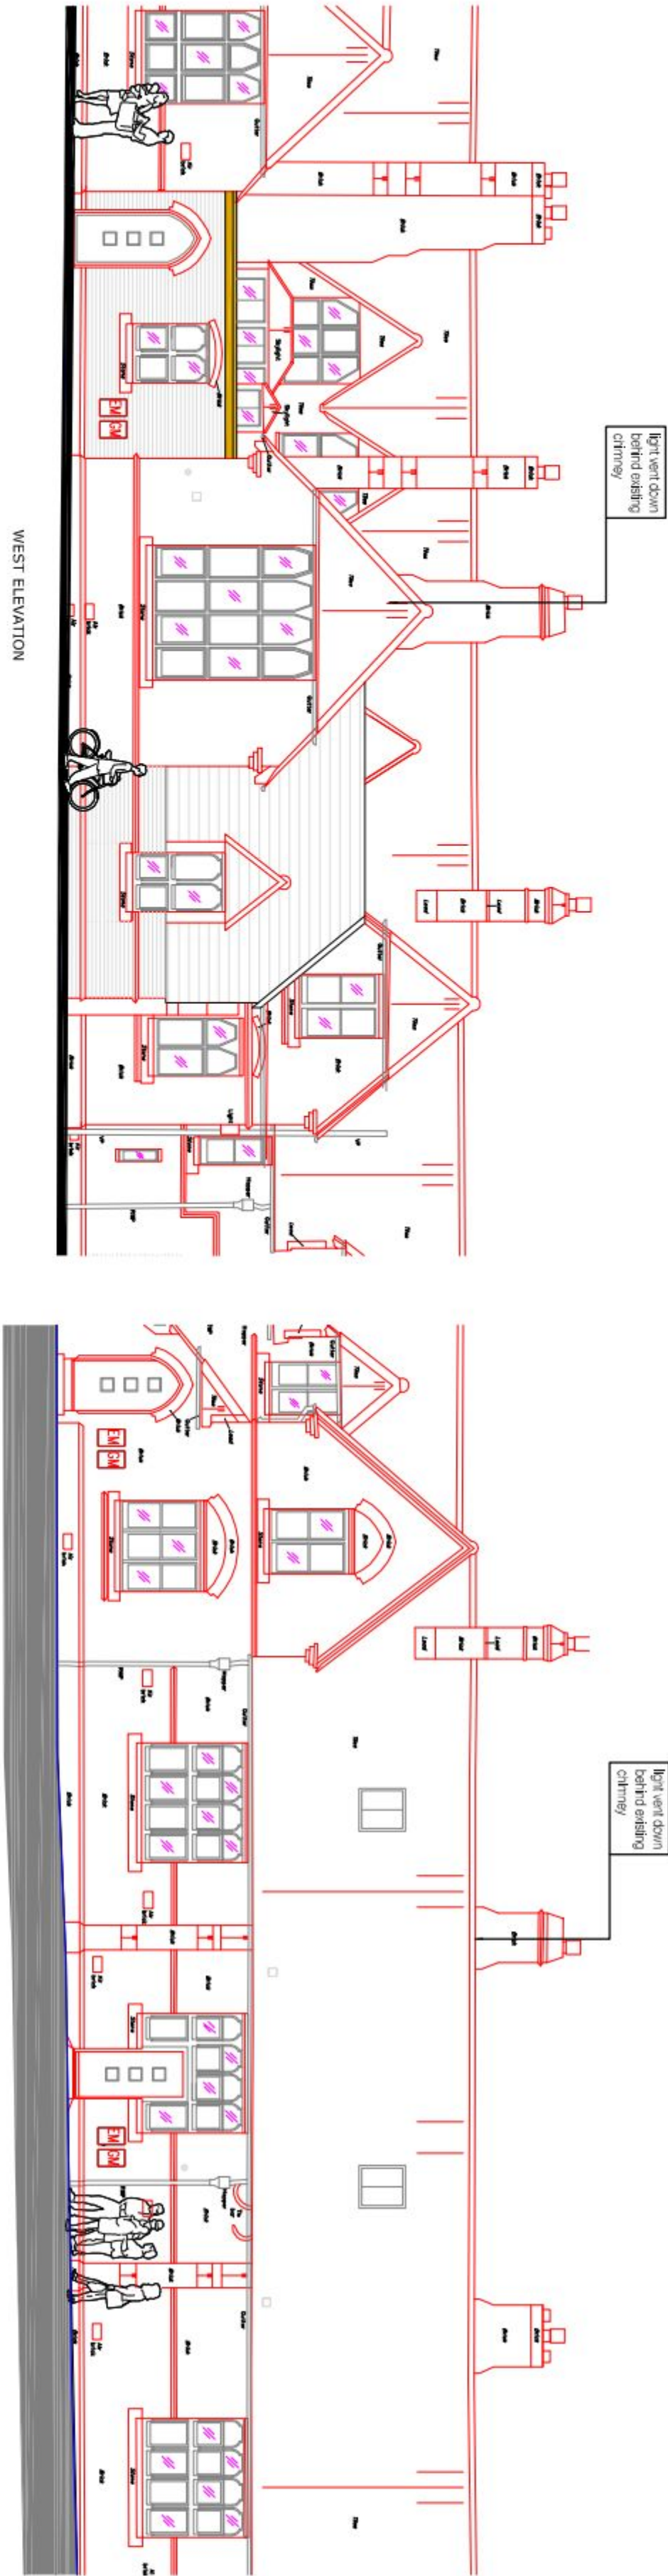


All dimensions to be checked on site prior to commencement of any construction works. Figure dimensions are to be used in preference to scaled dimensions.


TUBULAR SKYLIGHT WITHIN PLOT 2

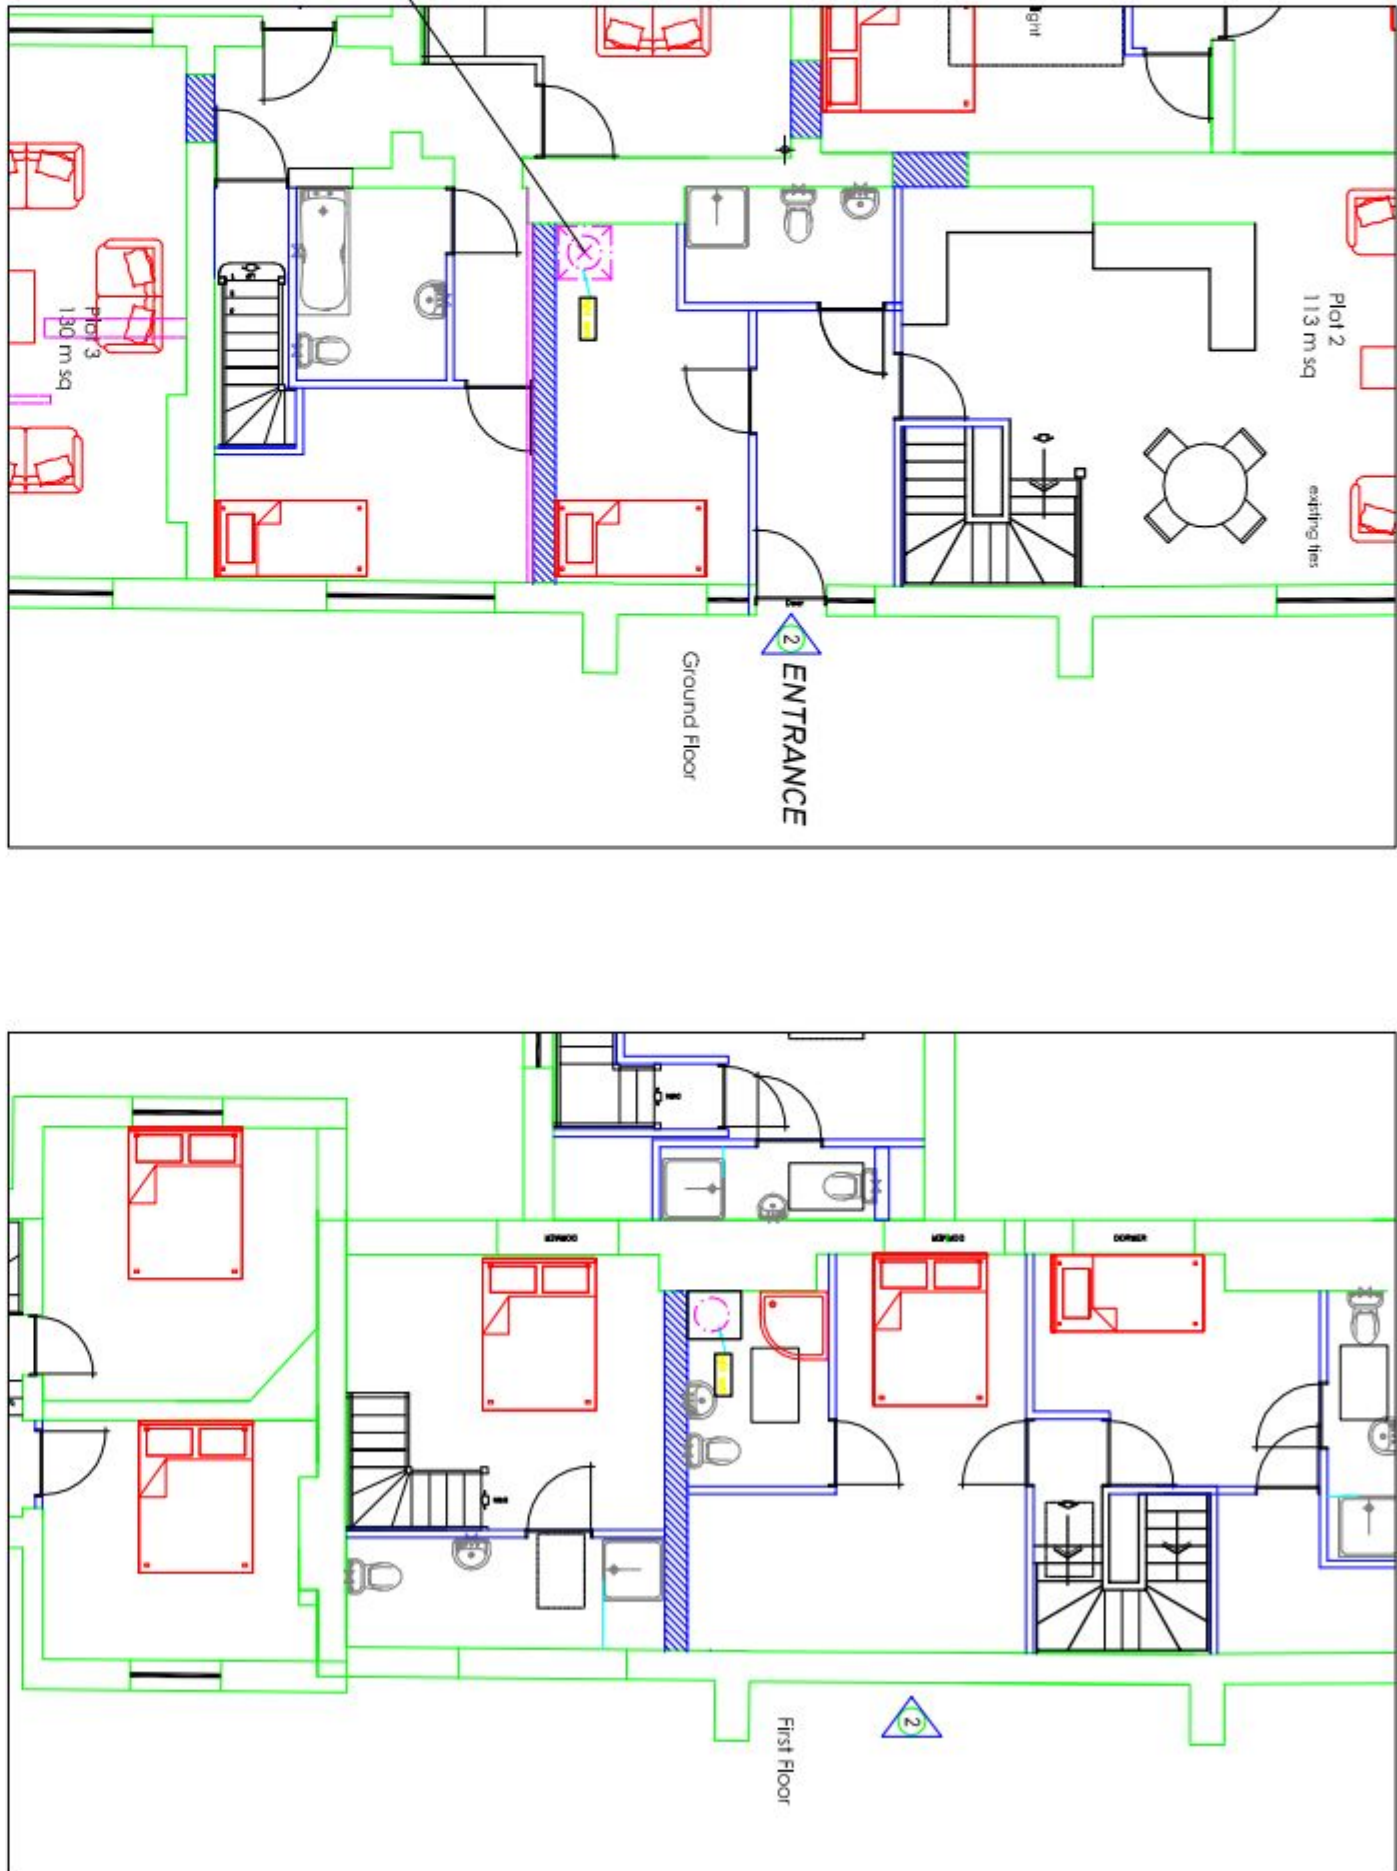


Typical Tubular Skylight

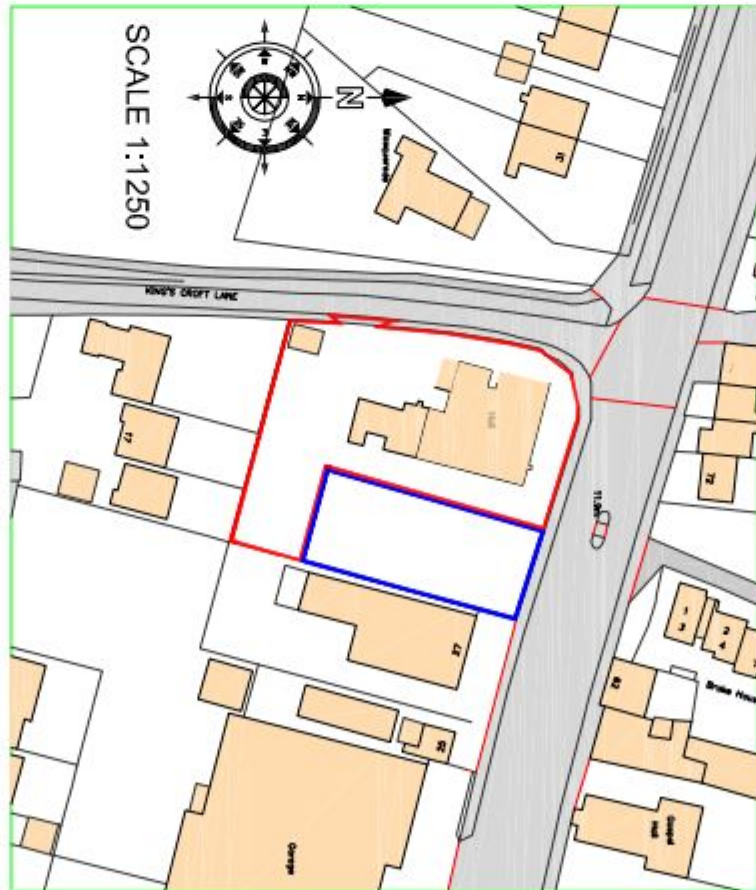


Ordnance Survey, (c) Crown Copyright, 2011. All rights reserved. Licence number 100020449

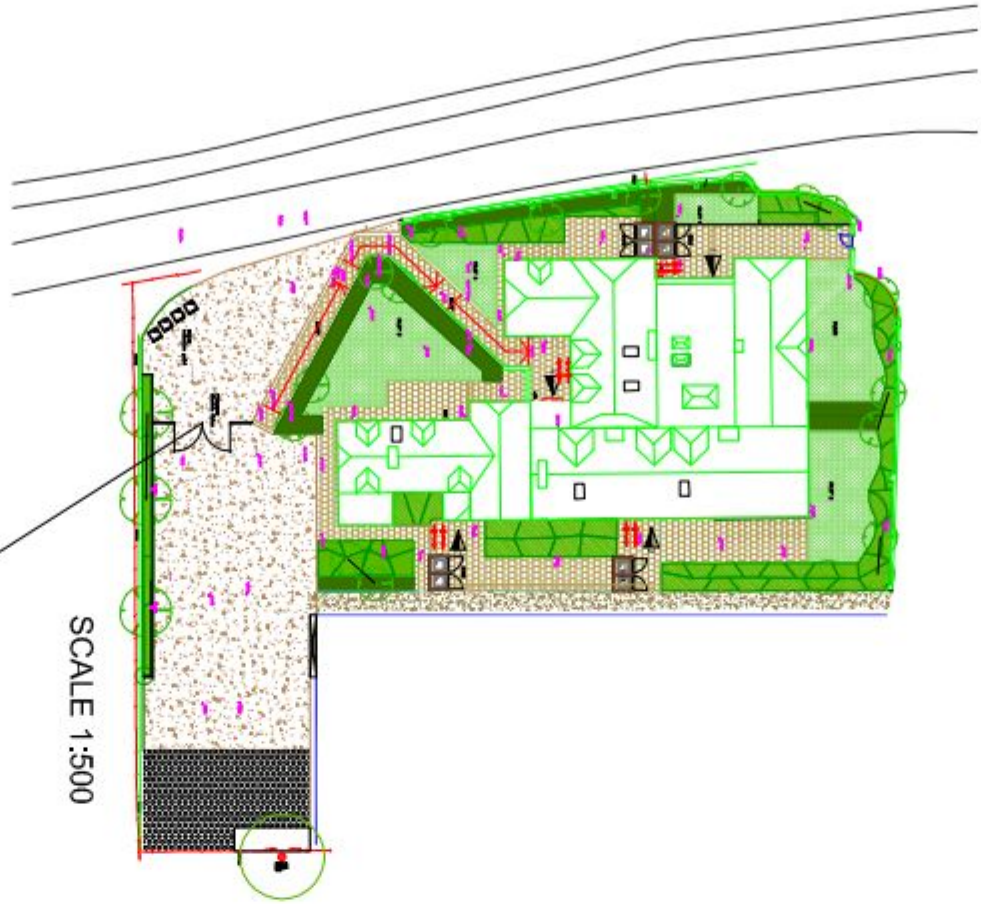

SCALE 1:500

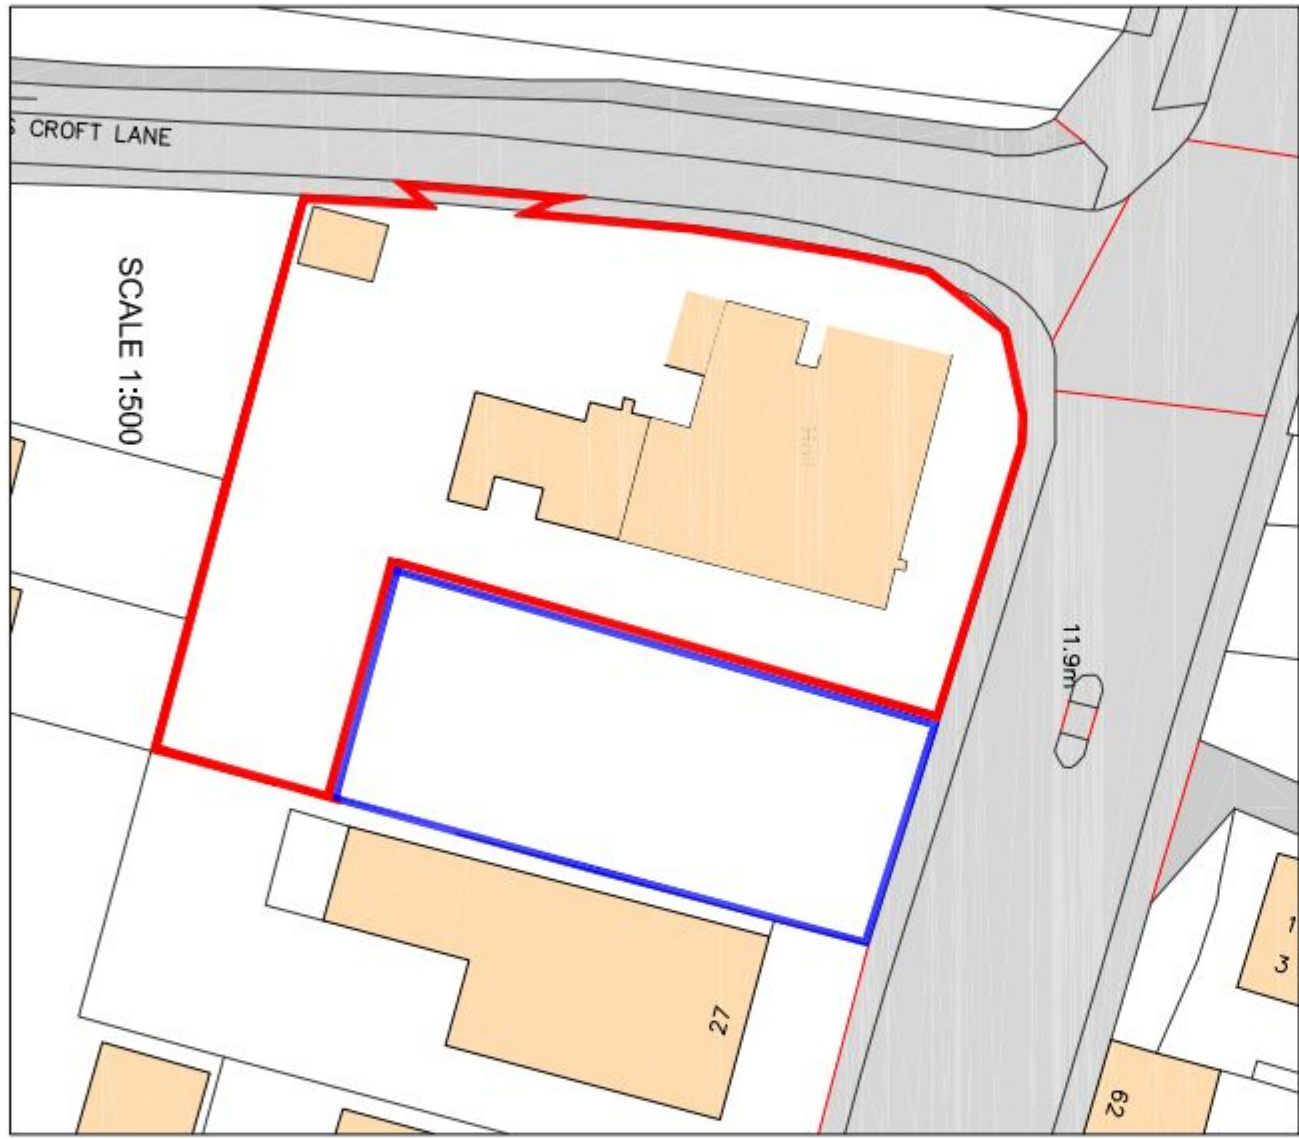

SCALE 1:500

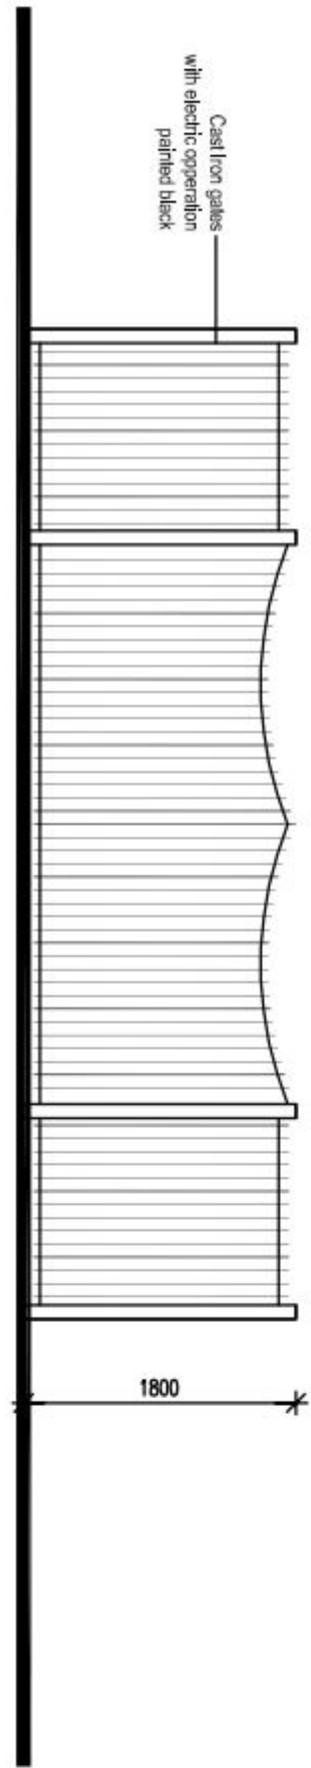

PROPOSED GATES

Revision	Description	Date	Drawn
----------	-------------	------	-------

Project:
BEDHAMPTON ARTS CENTRE
HAYANT ROAD
BEDHAMPTON
HAYANT

Drawn By:

PROPOSED NEW GATES AND TUBULAR SKYLIGHT

Chris Flint Associates Ltd
CHARTERED SURVEYORS - PROJECT MANAGERS
DEVELOPMENT CONSULTANTS

Drawn By: CFA
Date: 18/09/13
Checked By: C1
Date: 1/10/13

PLANNING

2 J Forward Close, Weymouth, Dorset, DT9 4WZ
Tel: 01392 432484 Fax: 01392 358554 Email: cflint@chrisflint.co.uk