



elevation C

elevation D

elevation B




elevation F


elevation E

elevation A

HAVANT BOROUGH
COUNCIL
18 JUL 2013
RECEIVED

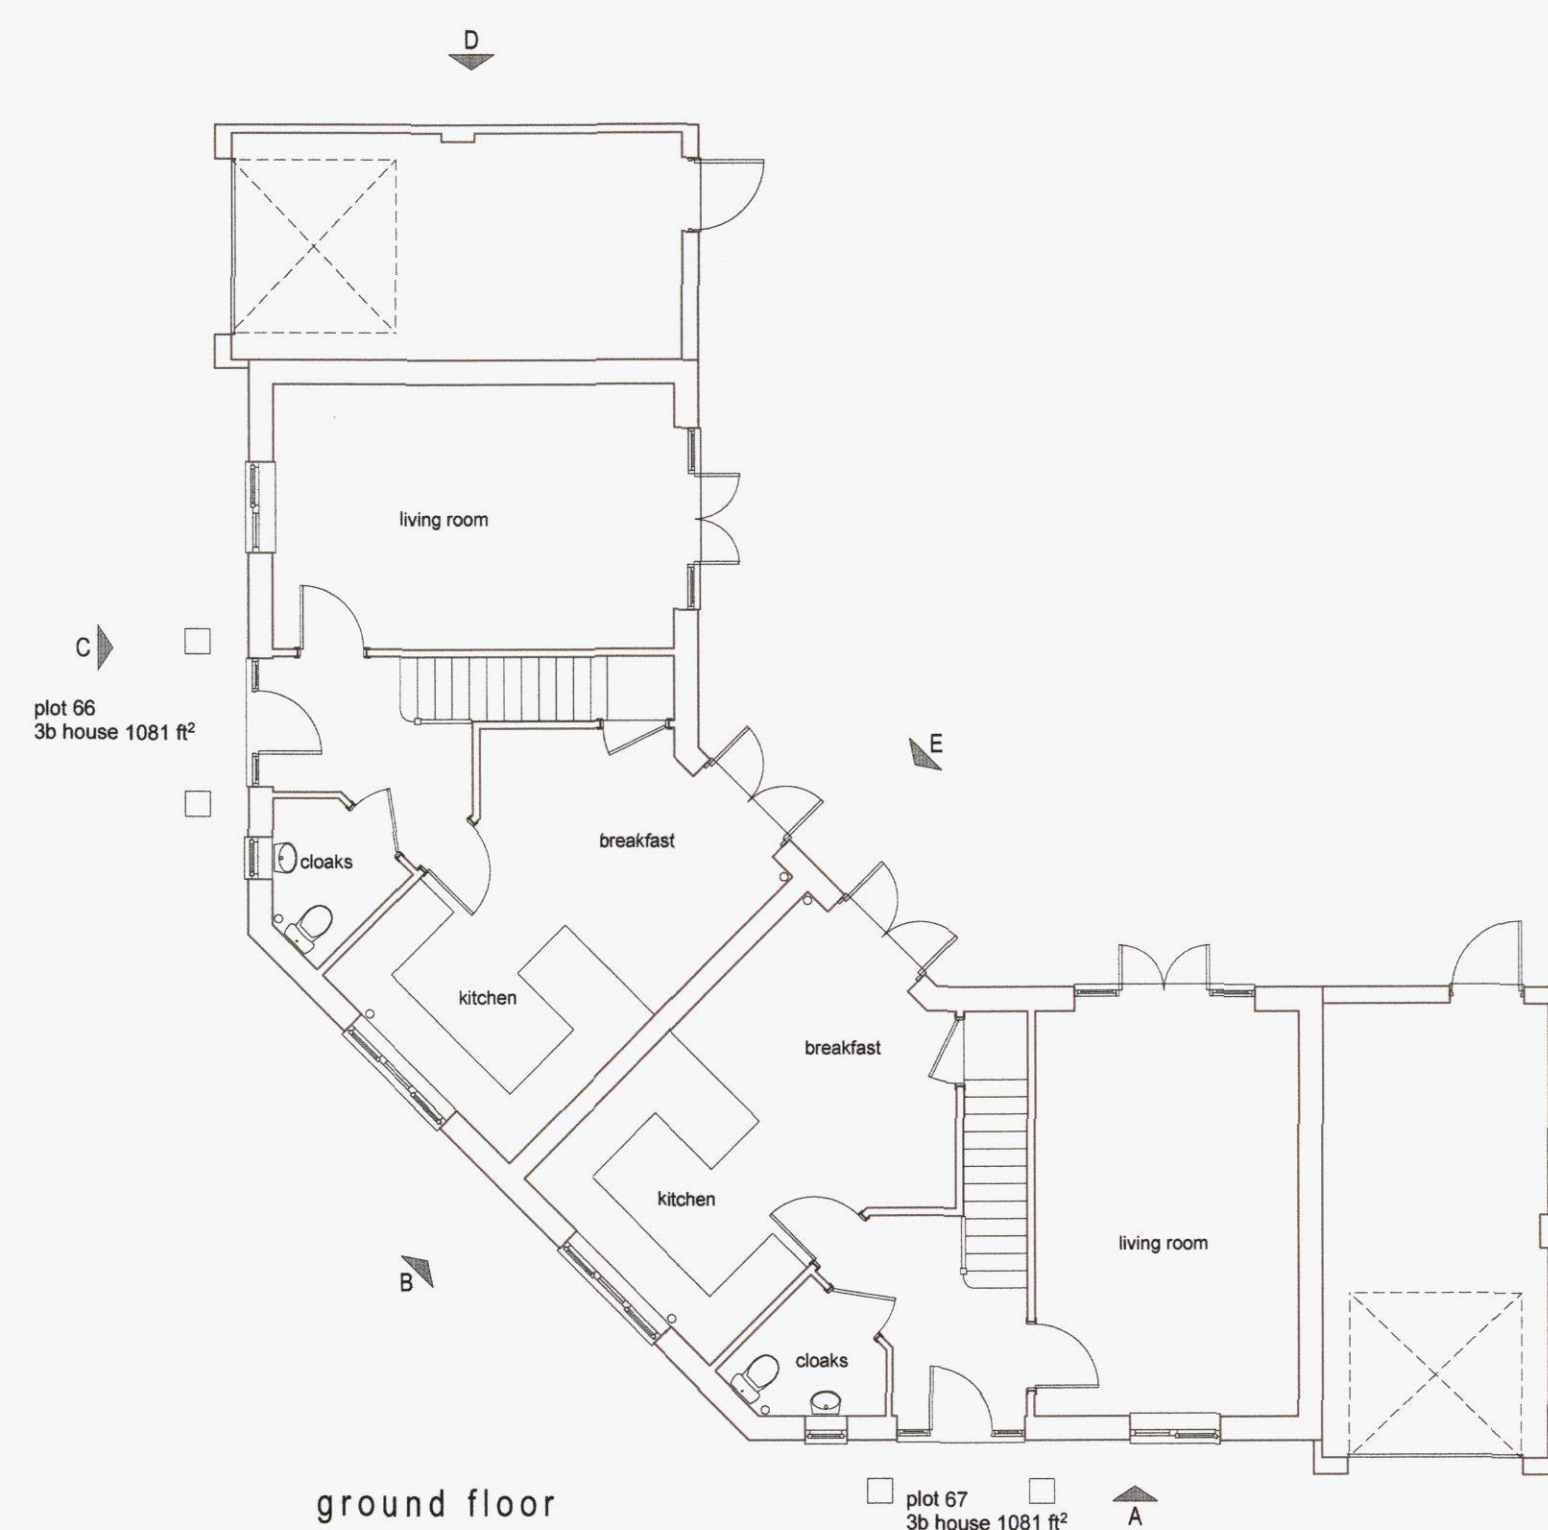


ground floor

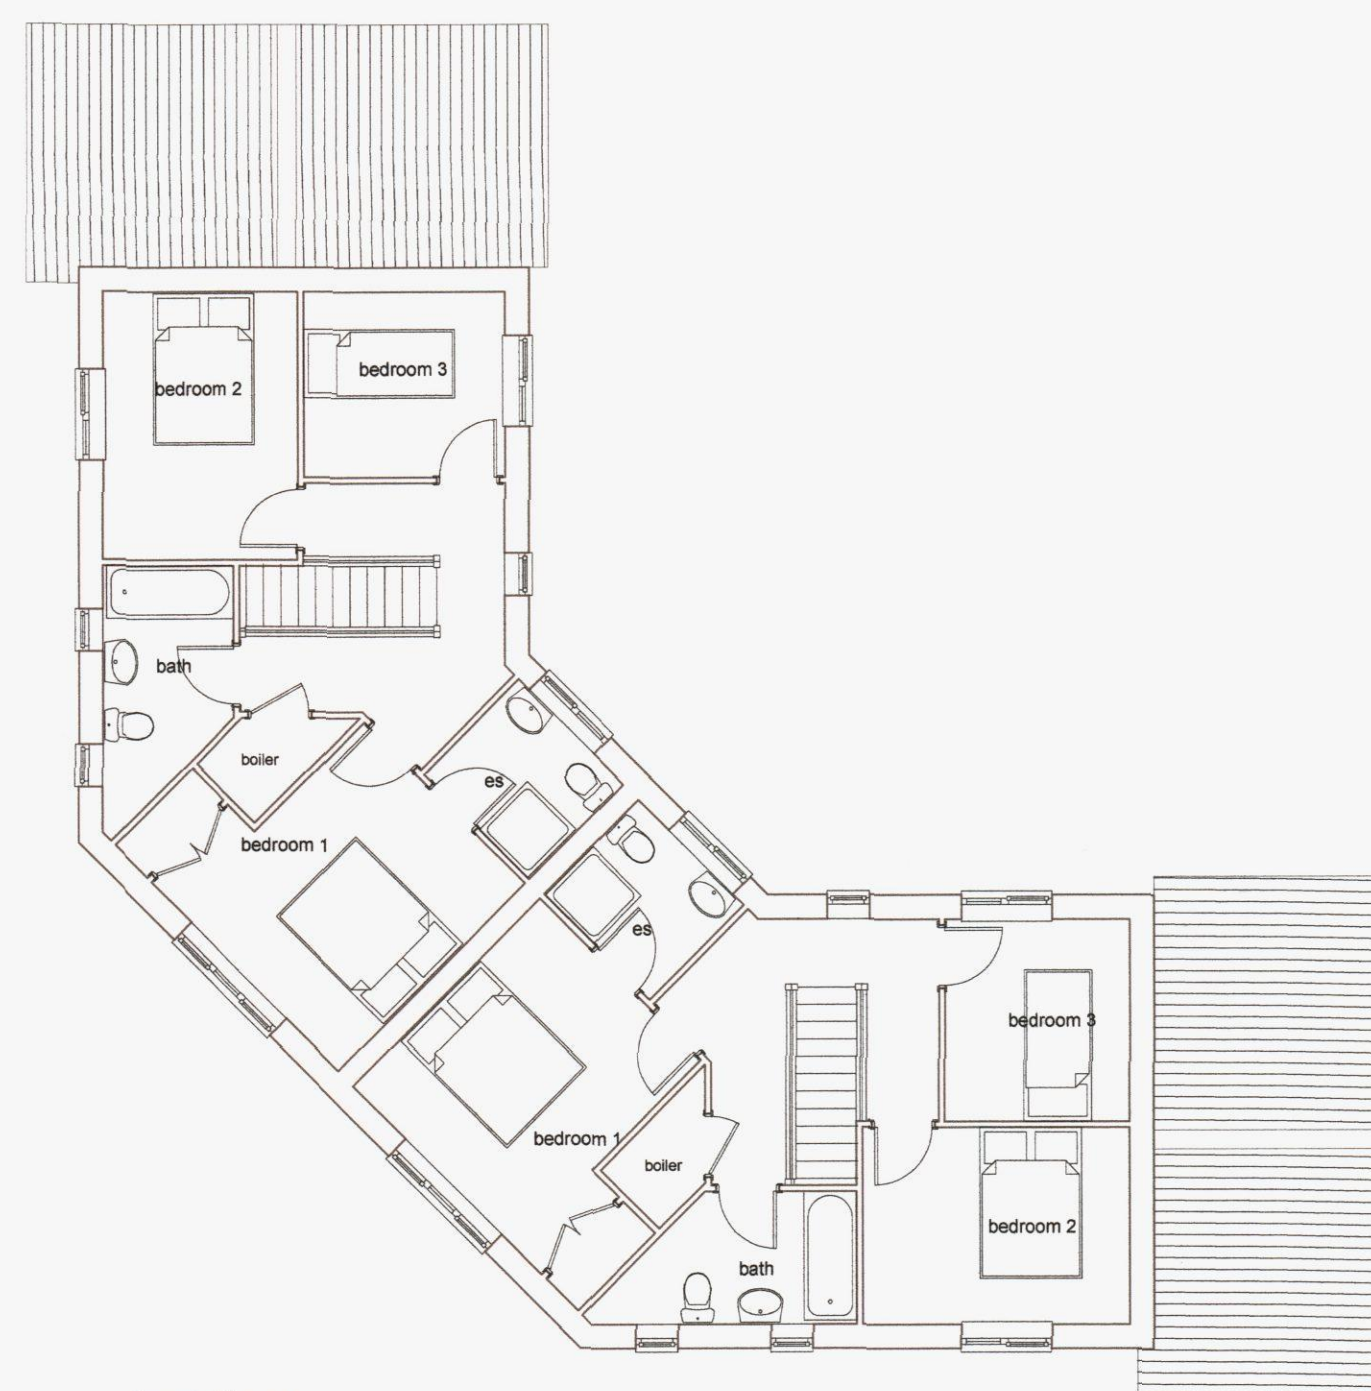

first floor

Materials Schedule	
Roof	- grey concrete interlocking tiles matching half round ridge and hip tiles
Walls	- buff facing bricks generally red features
Fascia	- white Upvc
Gutters	- black Upvc
Windows	- white Upvc
Front Door	- hardwood

rev a 09.05.13 material schedule added

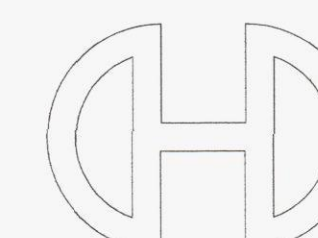

Victoria House 14 St Johns Road Hedge End Southampton Hampshire SO50 4AB
Tel 01489 773277 Fax 01489 787111 E mail sales@crayfernhomes.co.uk

LOTS 66 & 67

DEVELOPMENT AT
SCRATCHFACE LANE
BEDHAMPTON
HAMPSHIRE

FOR
CRAYFERN HOMES LIMITED

scale bar 1:100 @ A1

SCALE:1:100 @ A2 DATE:OCT 2012 DRAWING NO:02.12_225a