


PROPOSED TRELLIS TO BE ERECTED ON WEST SIDE OF DECKING TO 47, BEDHAMPTON MI
HAVANT

NEW TRELLIS TO BE INDEPENDENT OF EXISTING FENCE MANT

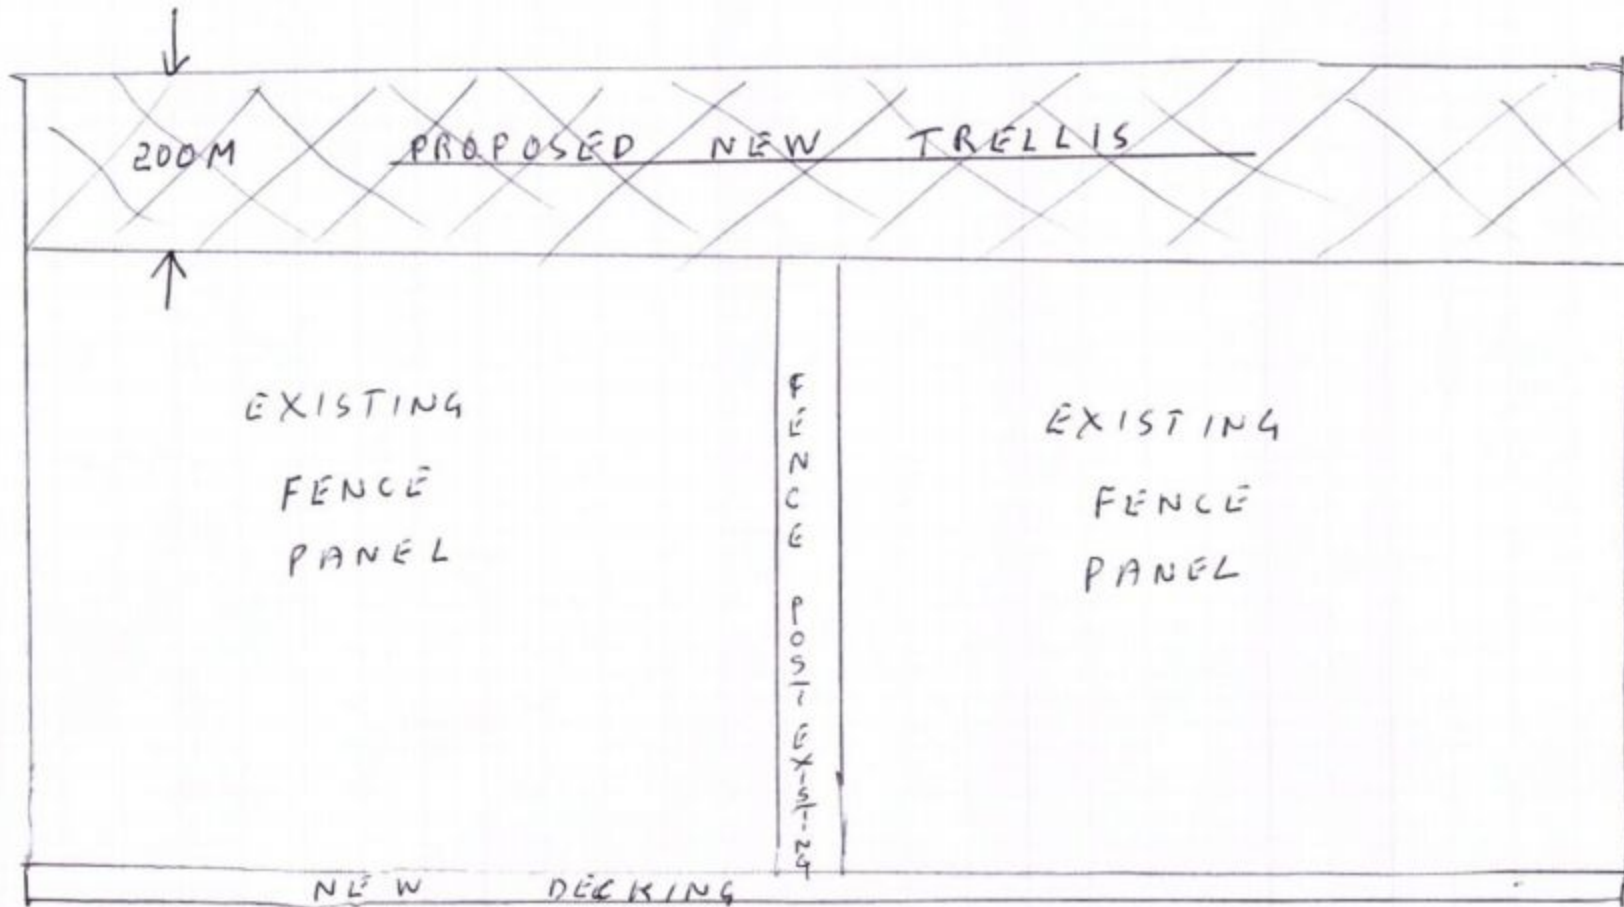

WEST ELEVATION

RECEIVED
HAVANT BOROUGH
COUNCIL
29 MAY 2013



2