



Department of Planning and
Development
Havant Borough Council
Public Service Plaza
Civic Centre Road
Havant
Hampshire
PO9 2AX

Developer Services
Southern Water
Southern House
Sparrowgrove
Otterbourne
Hampshire
SO21 2SW

Tel: 0330 303 0119

Email: developerservices@southernwater.co.uk

Your Ref
APP/14/00067
Our Ref
PLAN-005288
Date
11/02/2014

Dear Sir

Proposal: Change of use to part of ground floor to retail shop (A1) to an estate agent's (A2).

Site: 28 High Street, Emsworth, PO10 7AW.

APP/14/00067

Southern Water has no objection to the above proposal.

Yours faithfully

A handwritten signature in black ink, appearing to read "PP W/Sher".

Developer Services




SOUTHERN WATER

HAVANT BOROUGH COUNCIL

13 FEB 2014

RECEIVED

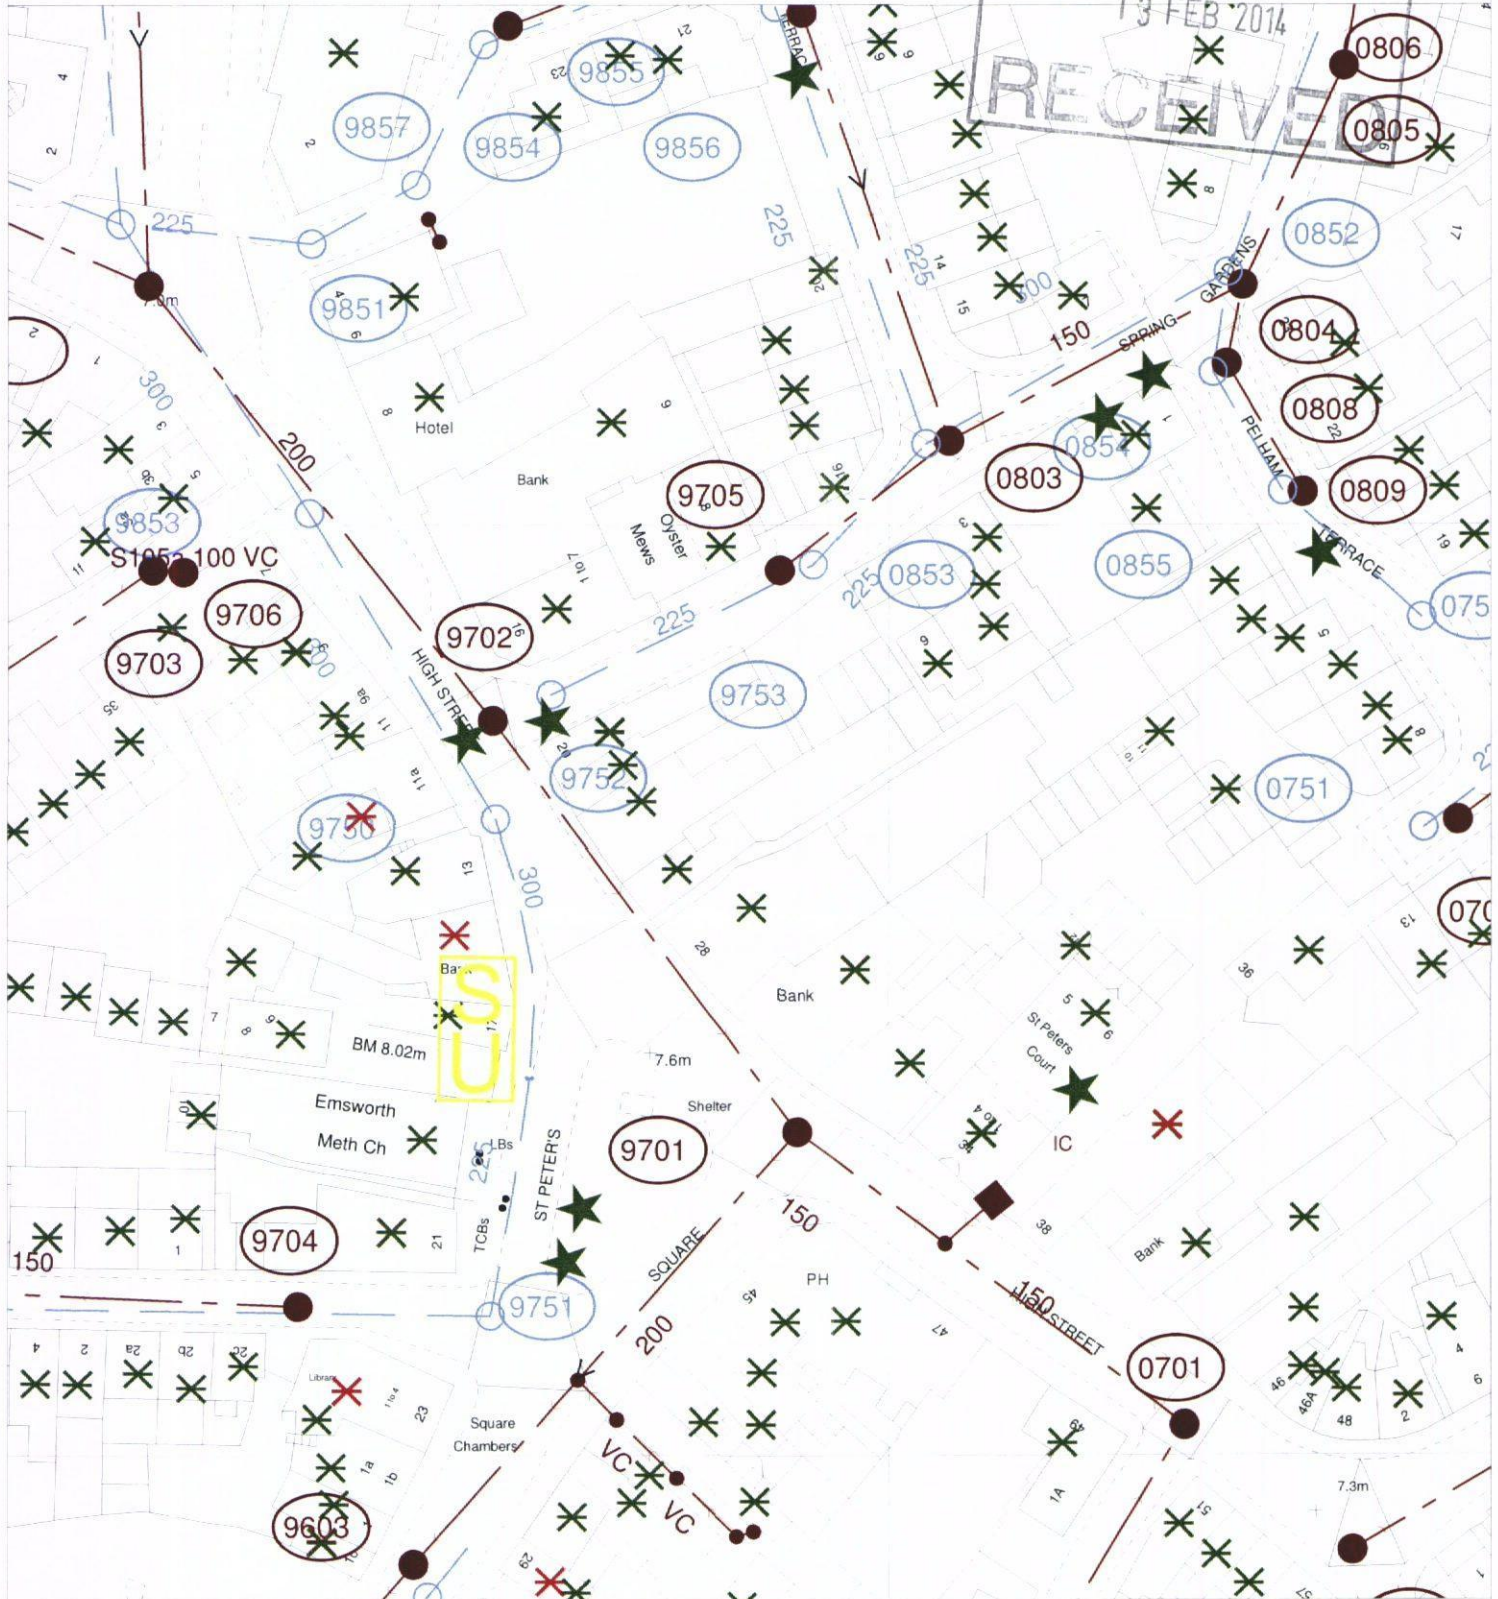

The positions of pipes shown on this plan are believed to be correct, but Southern Water Services Ltd accept no responsibility in the event of inaccuracy. The actual positions should be determined on site.

Based upon Ordnance Survey Digital Data with the permission of the controller of H.M.S.O. Crown Copyright Reserved Licence No. WU 298530

O.S. REF: SU7405NE

Scale: 1:758

Screen Print

WARNING: BAC pipes are constructed of Bonded Asbestos Cement

WARNING: Unknown (UNK) materials may include Bonded Asbestos Cement

Southern Water

Printed By: jayarar

Date: 6-2-2014

Southern Water MapGuide Browser

Requested By: