


IMPORTANT


- This drawing/document is to be read in conjunction with all other relevant DMA Architectural Services drawings and specifications etc and other consultants/suppliers information.
- Any discrepancies between different pieces of information that have been supplied shall be notified immediately to DMA Architectural Services.
- All dimensions must be checked on site prior to commencement of works and fabrication.
- Any departure from provided dimensions shall be notified to DMA Architectural Services prior to departure.
- The design and copyright remain the property of DMA Architectural Services unless expressly released in writing by DMA Architectural Services.

MATERIALS

FLAT ROOF:	Lead with wood-cored roll joints to match existing.
EXTERNAL WALL:	Cavity construction with facing brickwork (Michelmersh machine made red multi Hampshire stock bricks) to match existing.
RAINWATER GOODS:	Cast iron guttering and circular section downpipe to match existing – painted black.
ROOFLIGHT:	Rectangular plateau rooflight (black) to match existing over entrance hall.
FASCIA:	White pvcu to match existing.

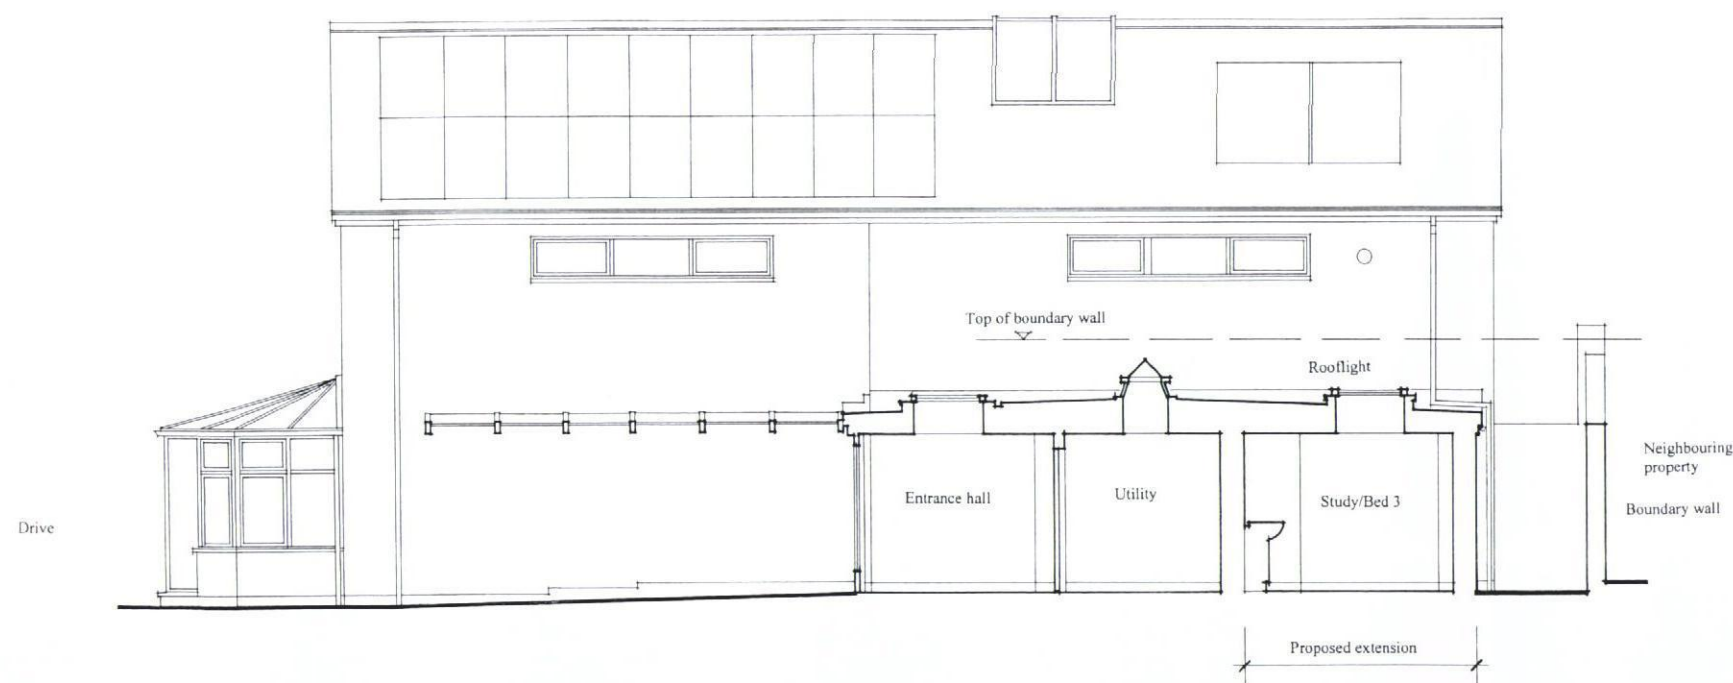

EAST - With section through entrance hall, utility and proposed extension.

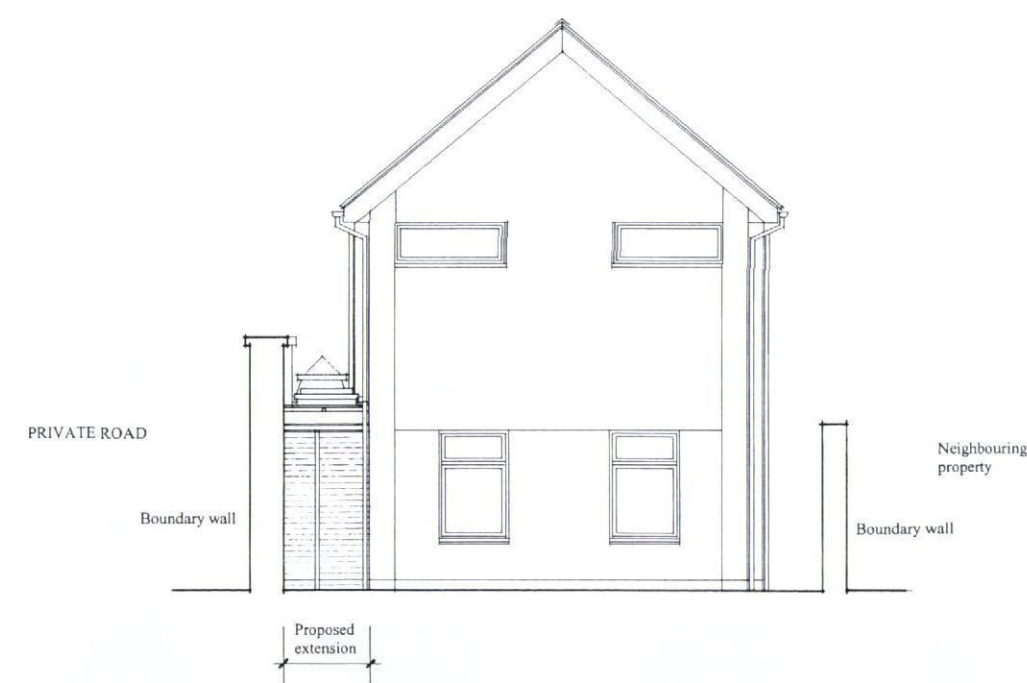


NORTH



**DMA
ARCHITECTURAL
SERVICES**

39 Vernon Road
Copnor
Portsmouth
Hampshire PO3 5DR

T: 02392 420471
M: 07795 909349
Email:
k.andrews87@ntlworld.com
Gmail:
kja136.da@gmail.com

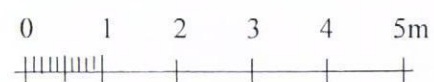

GROUND FLOOR EXTENSION
to
THE LITTLE HUT
19B KING STREET, EMSWORTH, HAMPSHIRE,
PO10 7AX

PROPOSED ELEVATIONS

Scale: 1:100 @ A3
October 2013

1713 - 05